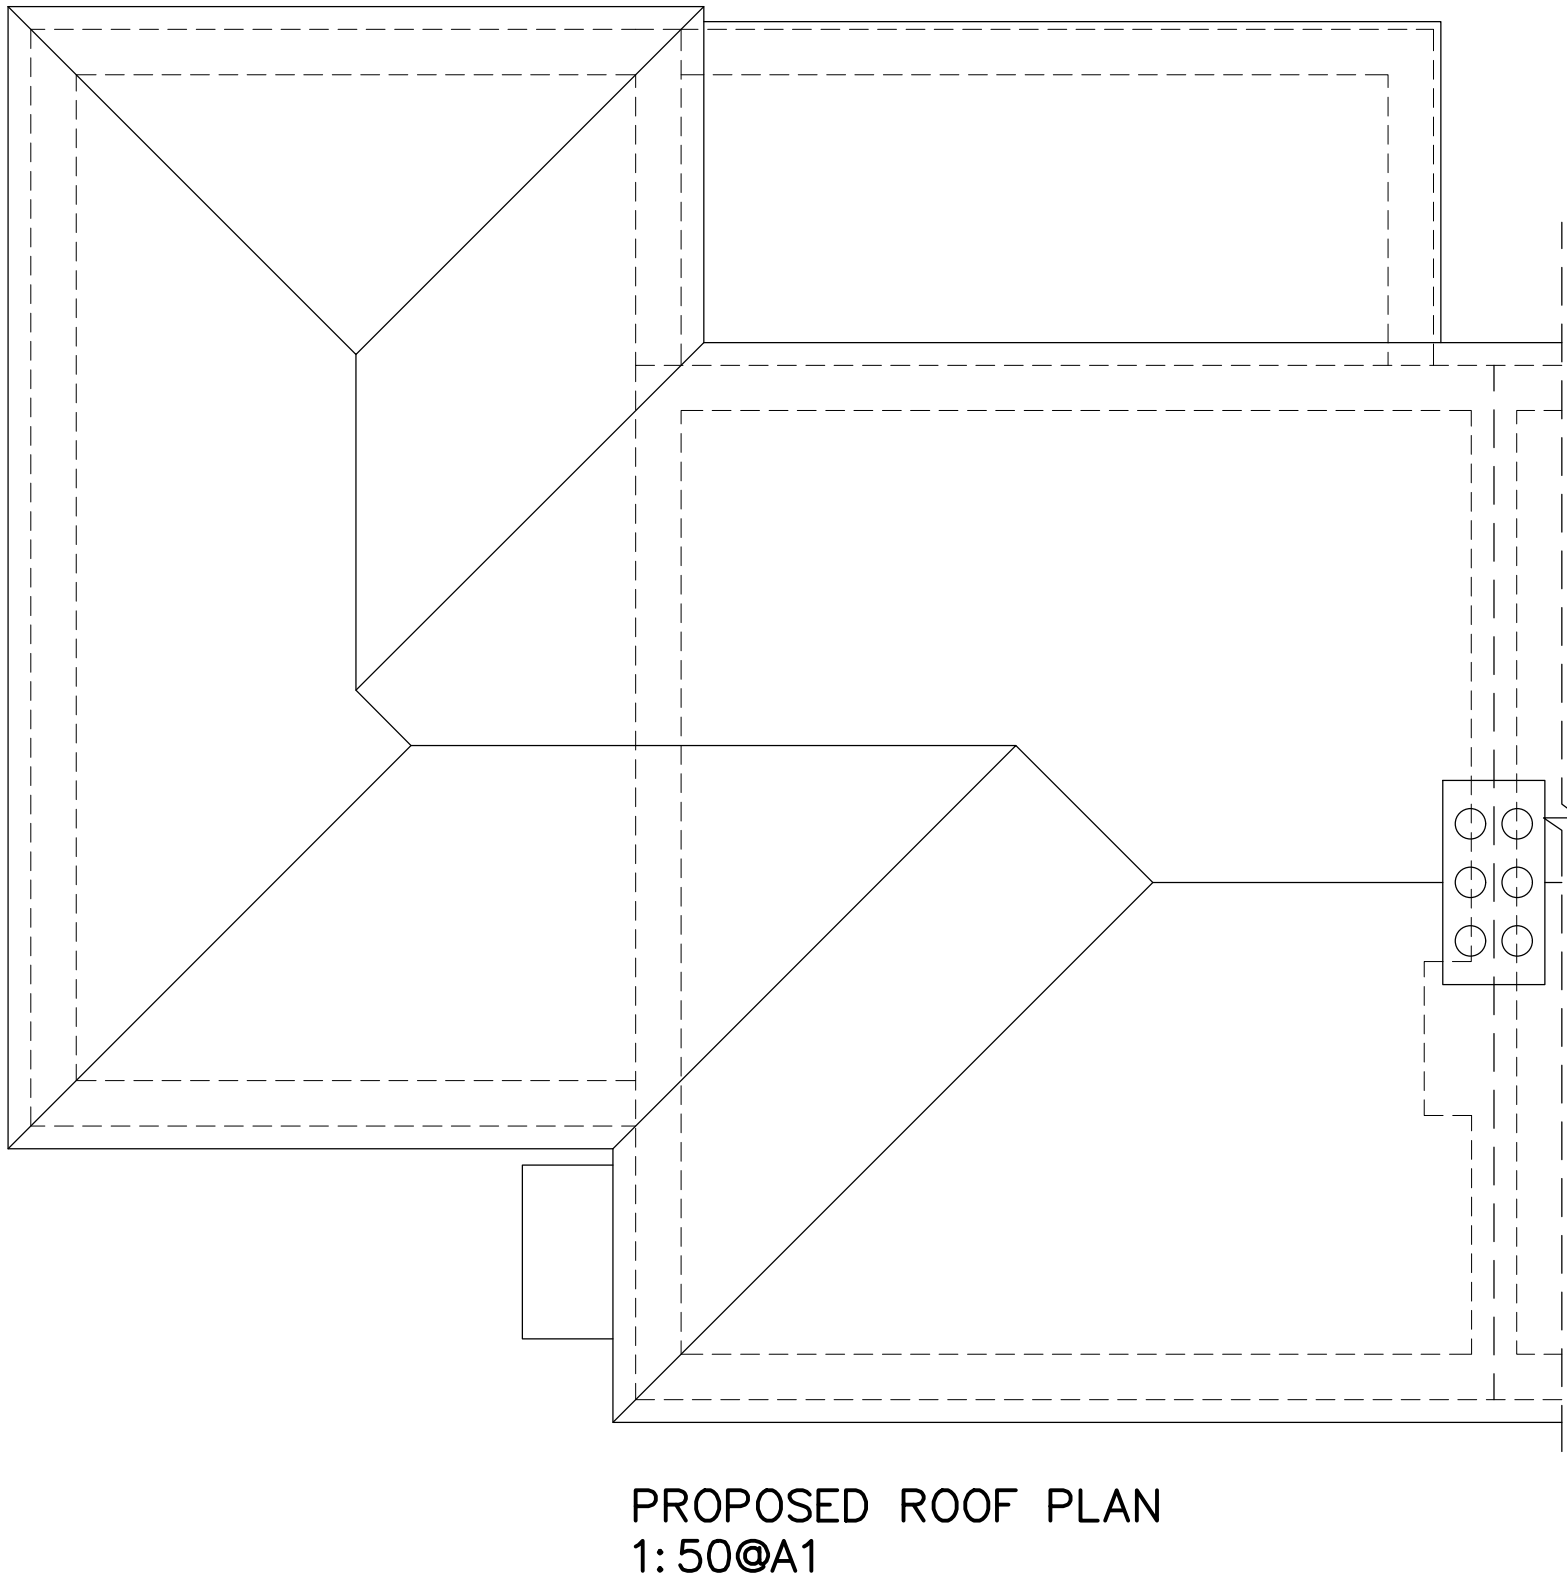
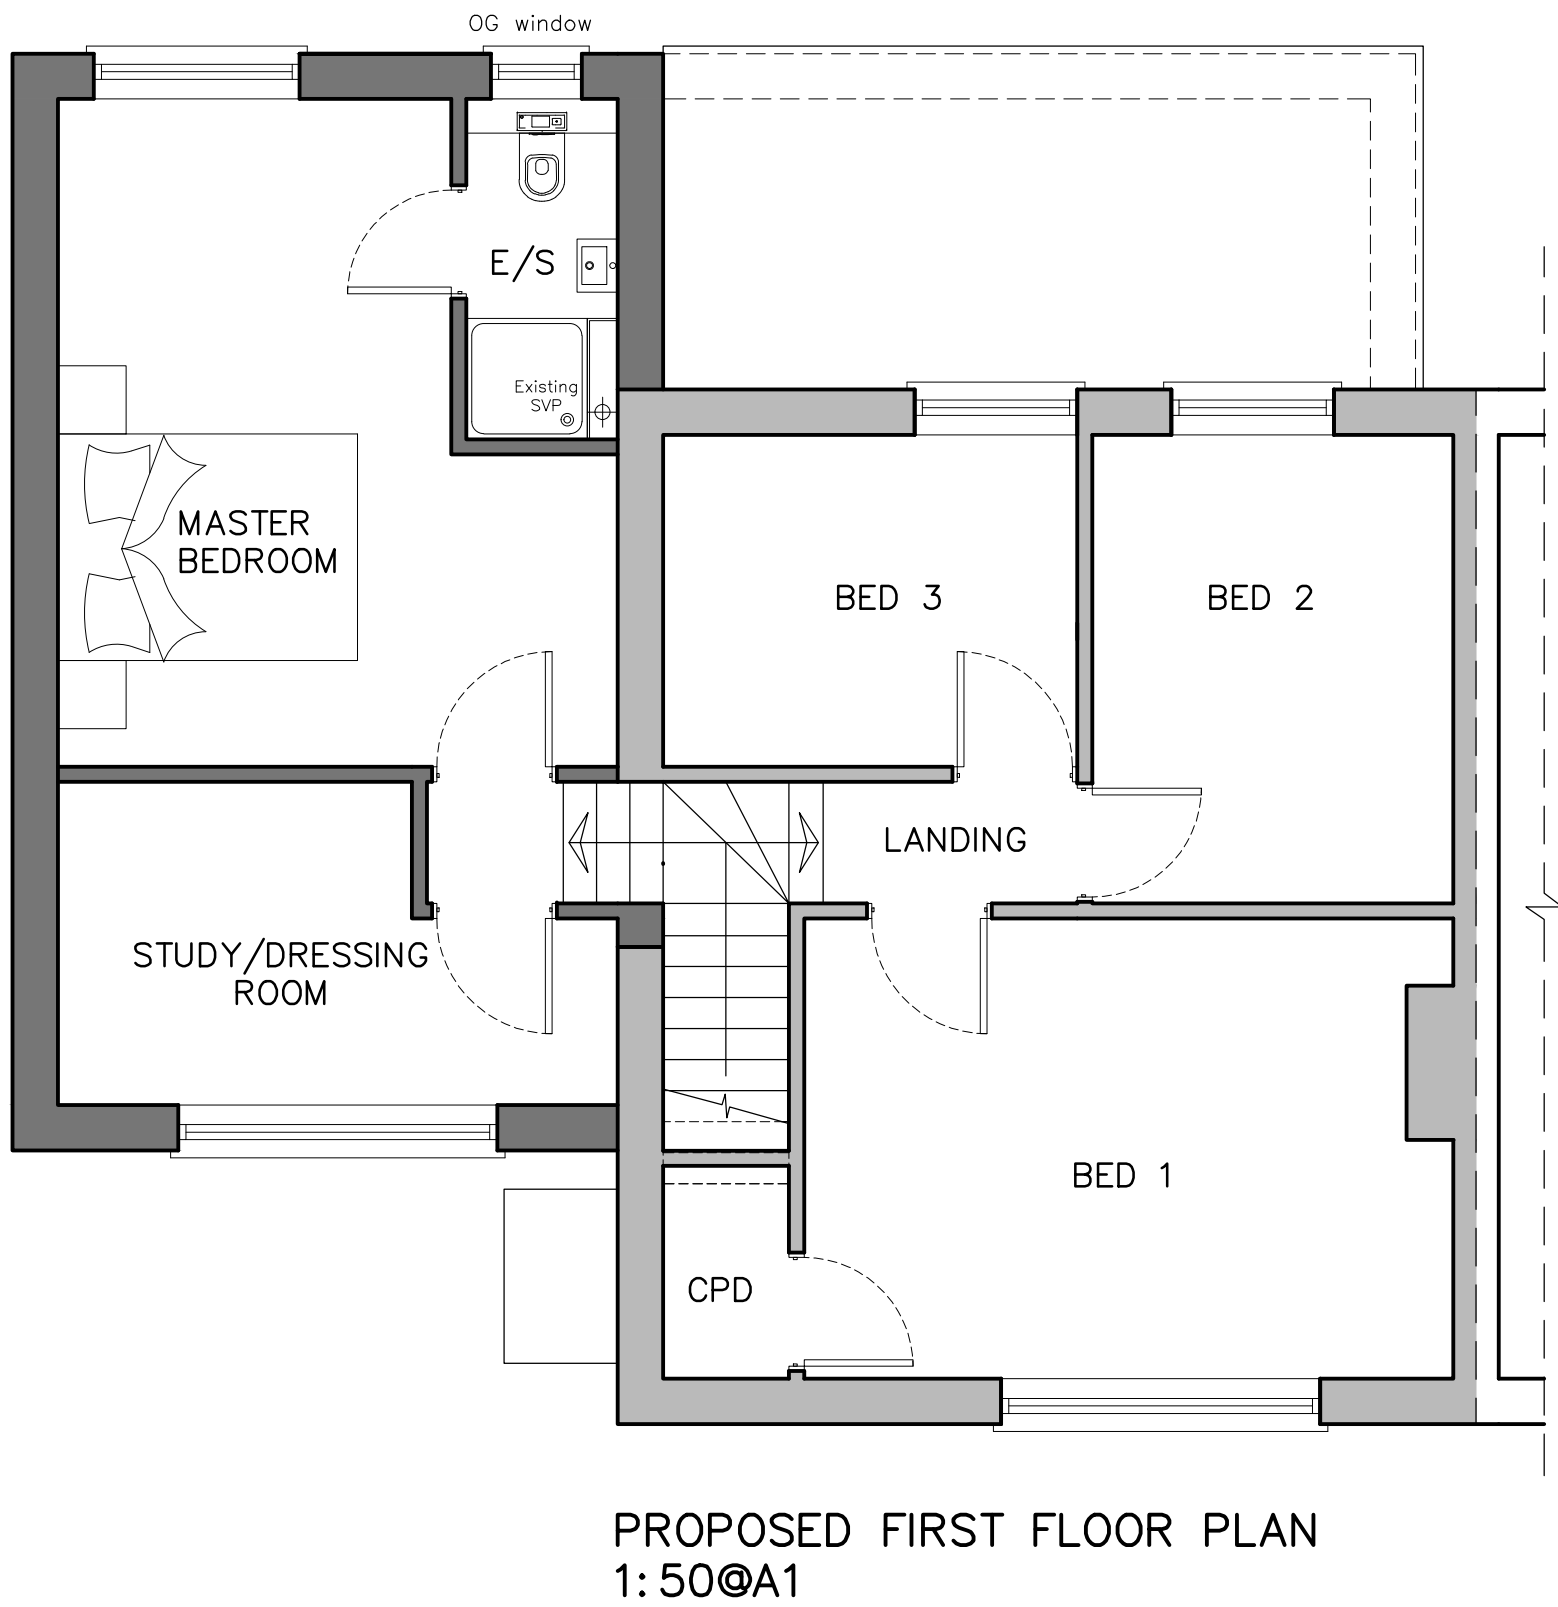
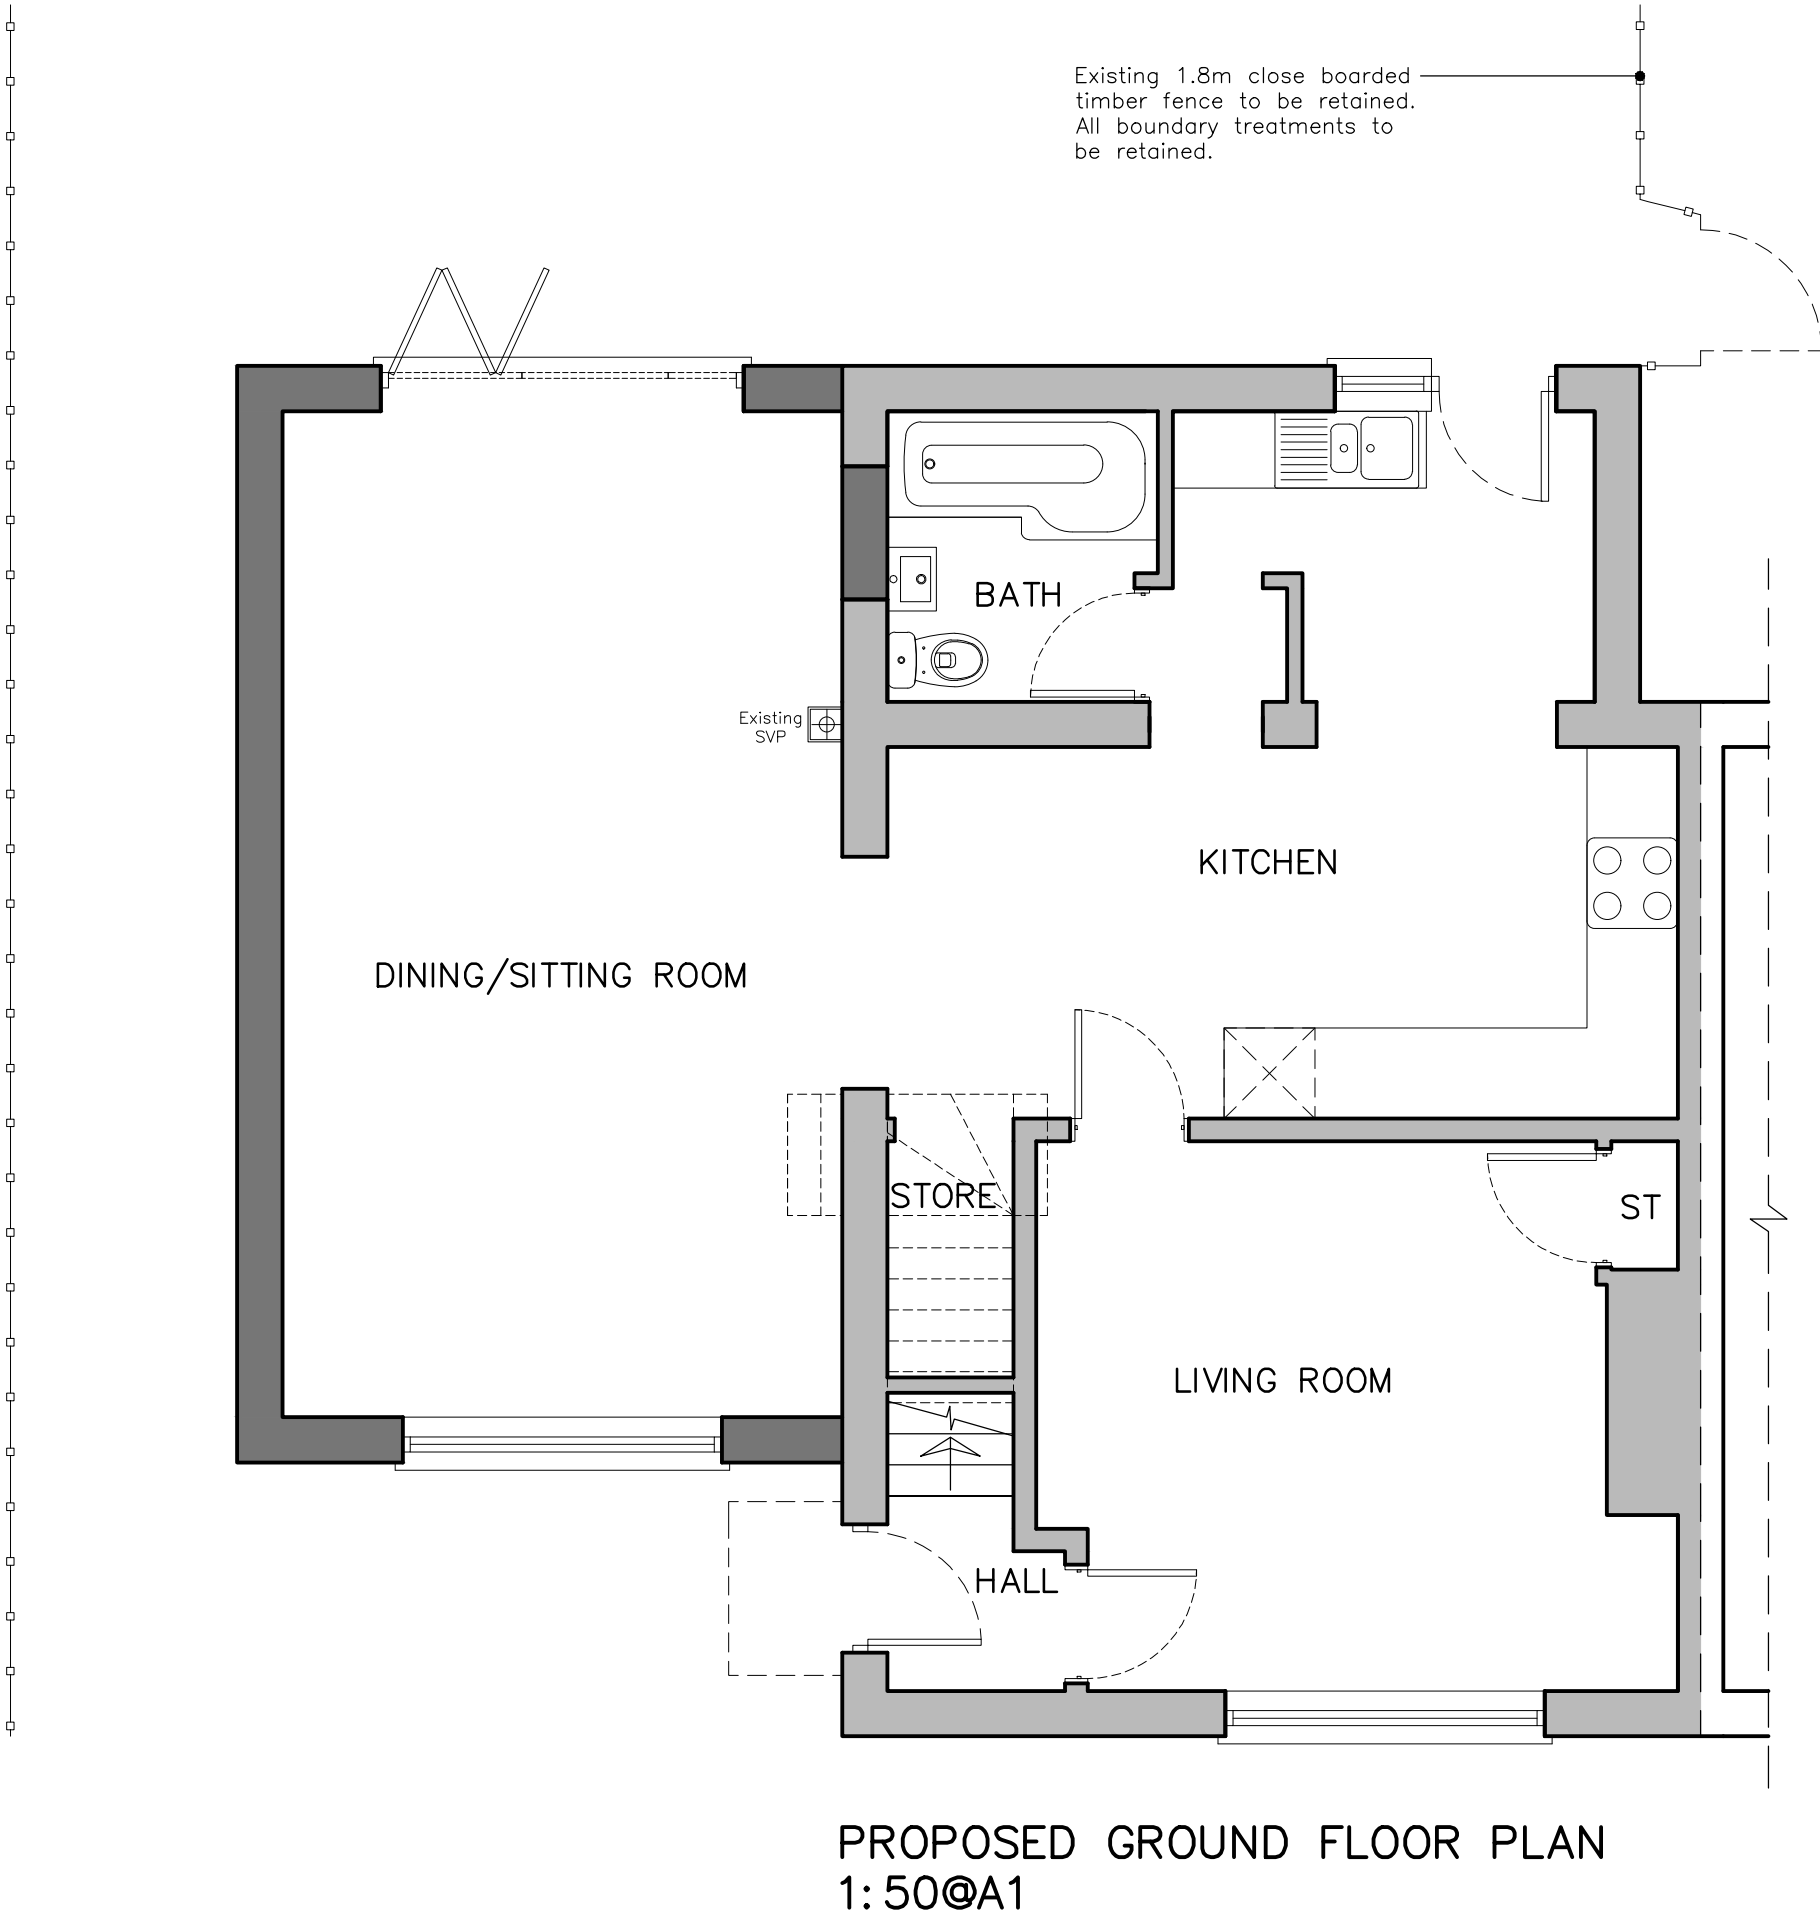


JDB
DESIGN

Architectural Services
E: JDBdesign@hotmail.co.uk
T: +44 (0)7873395257

Project 225 Glebe Road, Letchworth		Title Proposed Plans	
Scale As shown @A1	Date Jul 24	Drawn JB	Checked XXX
Drawing No. 197/24/101		Revision -	