




225 Glebe Road, Letchworth

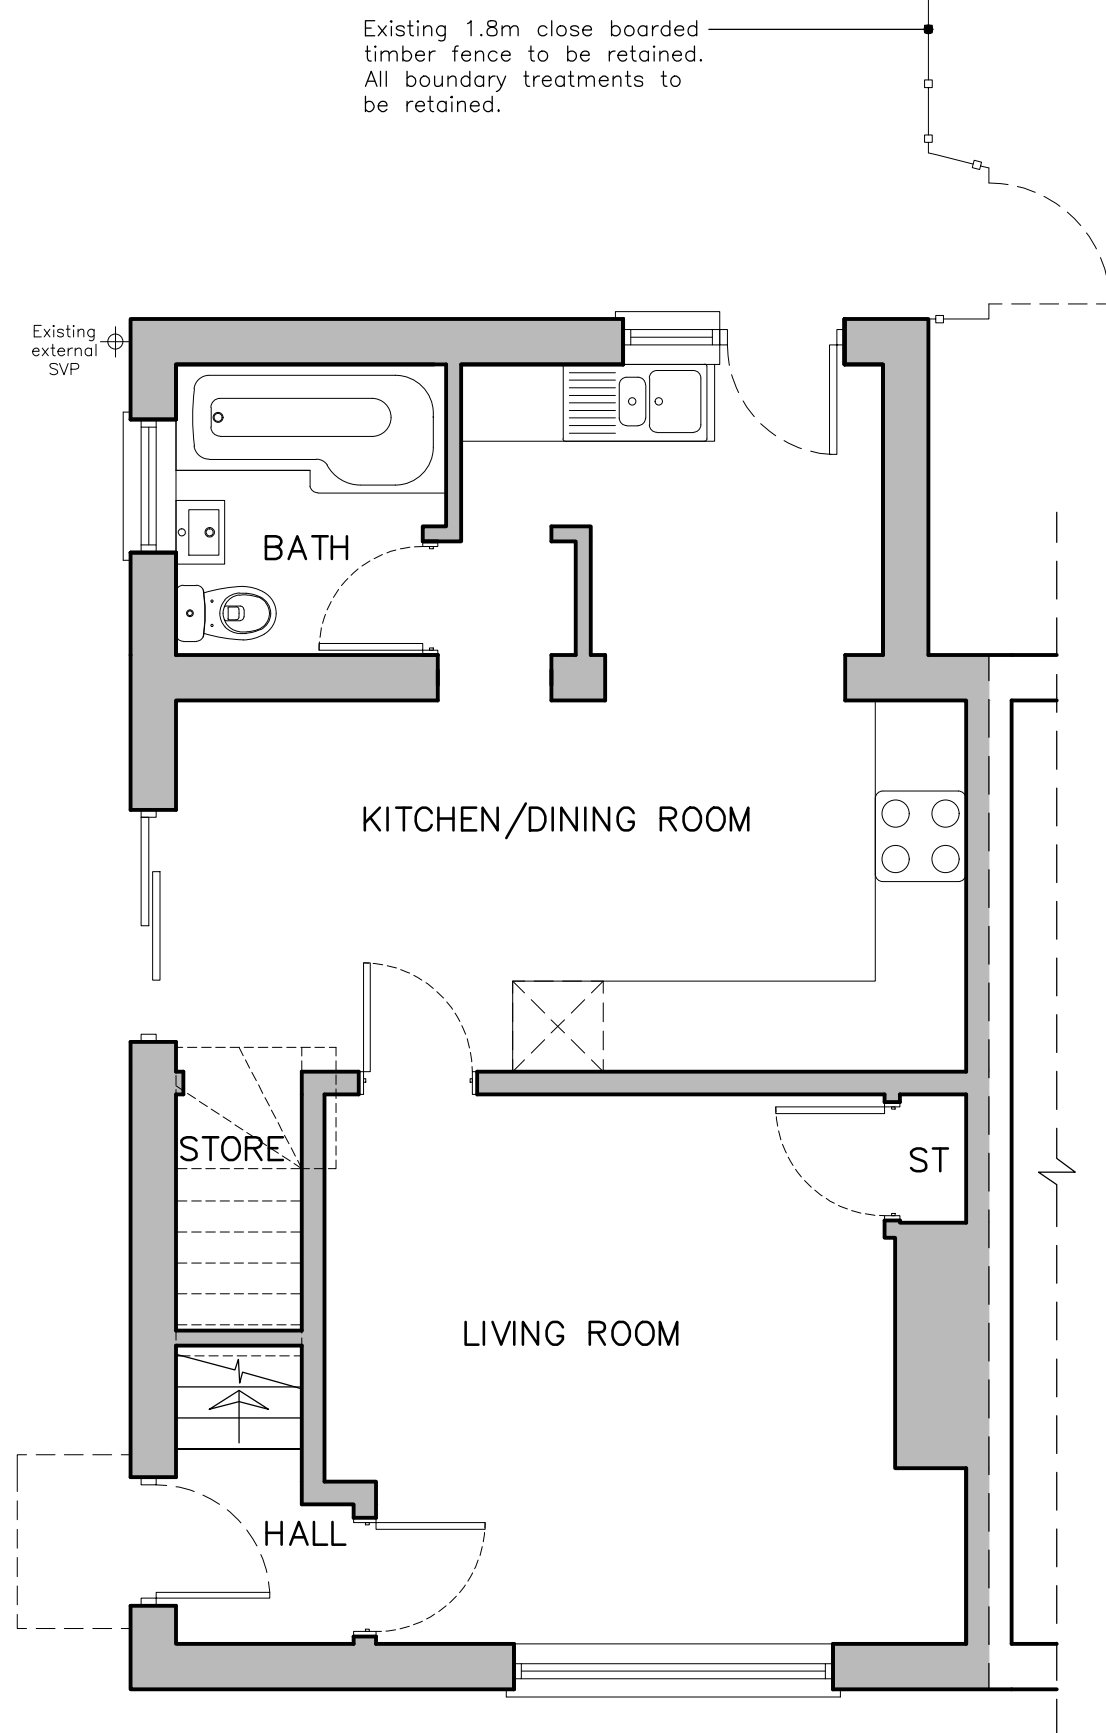

EXISTING GROUND FLOOR PLAN
1:50@A1

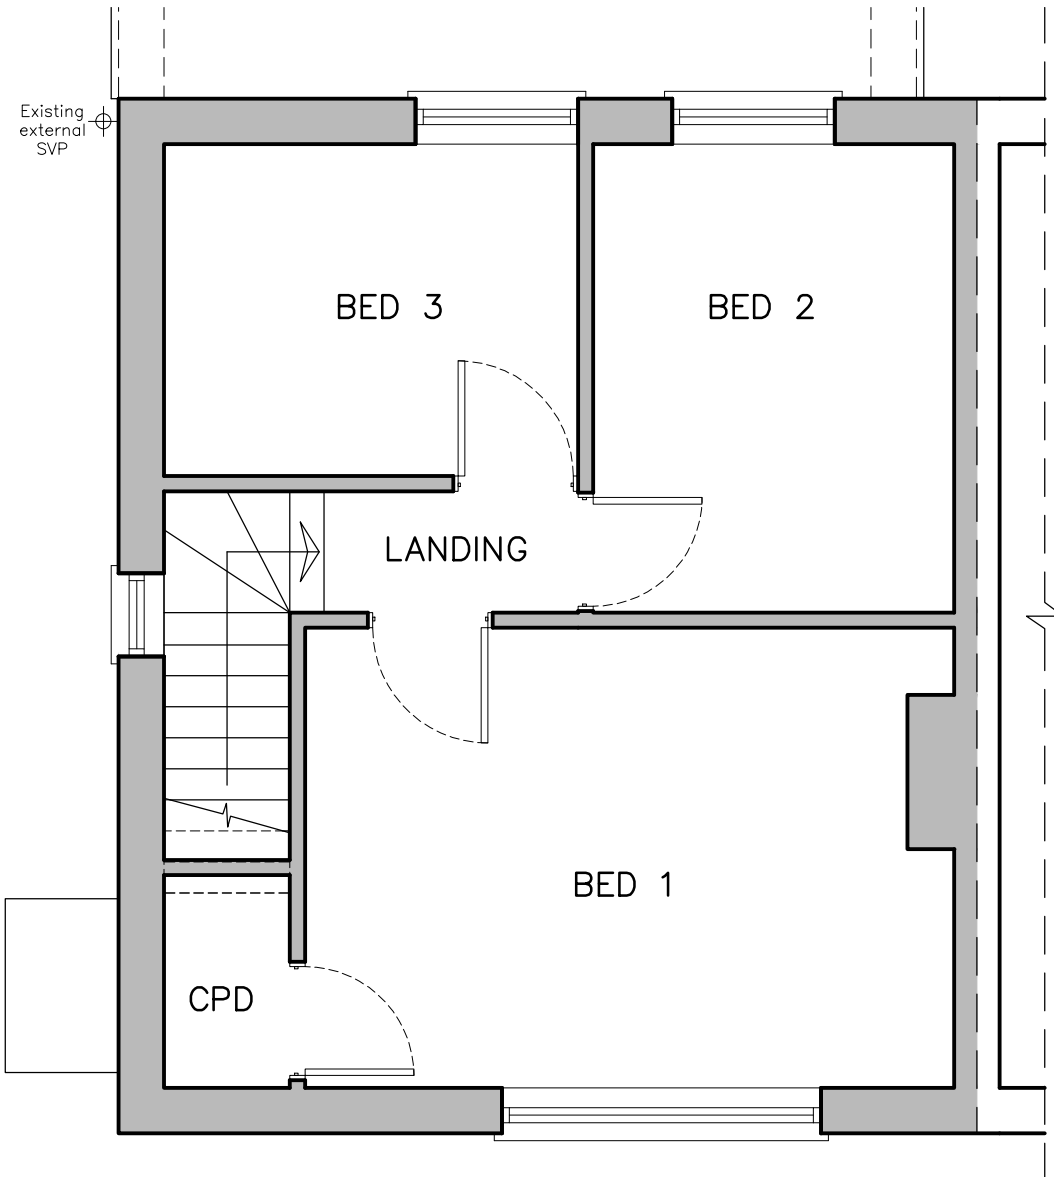


EXISTING FIRST FLOOR PLAN
1:50@A1

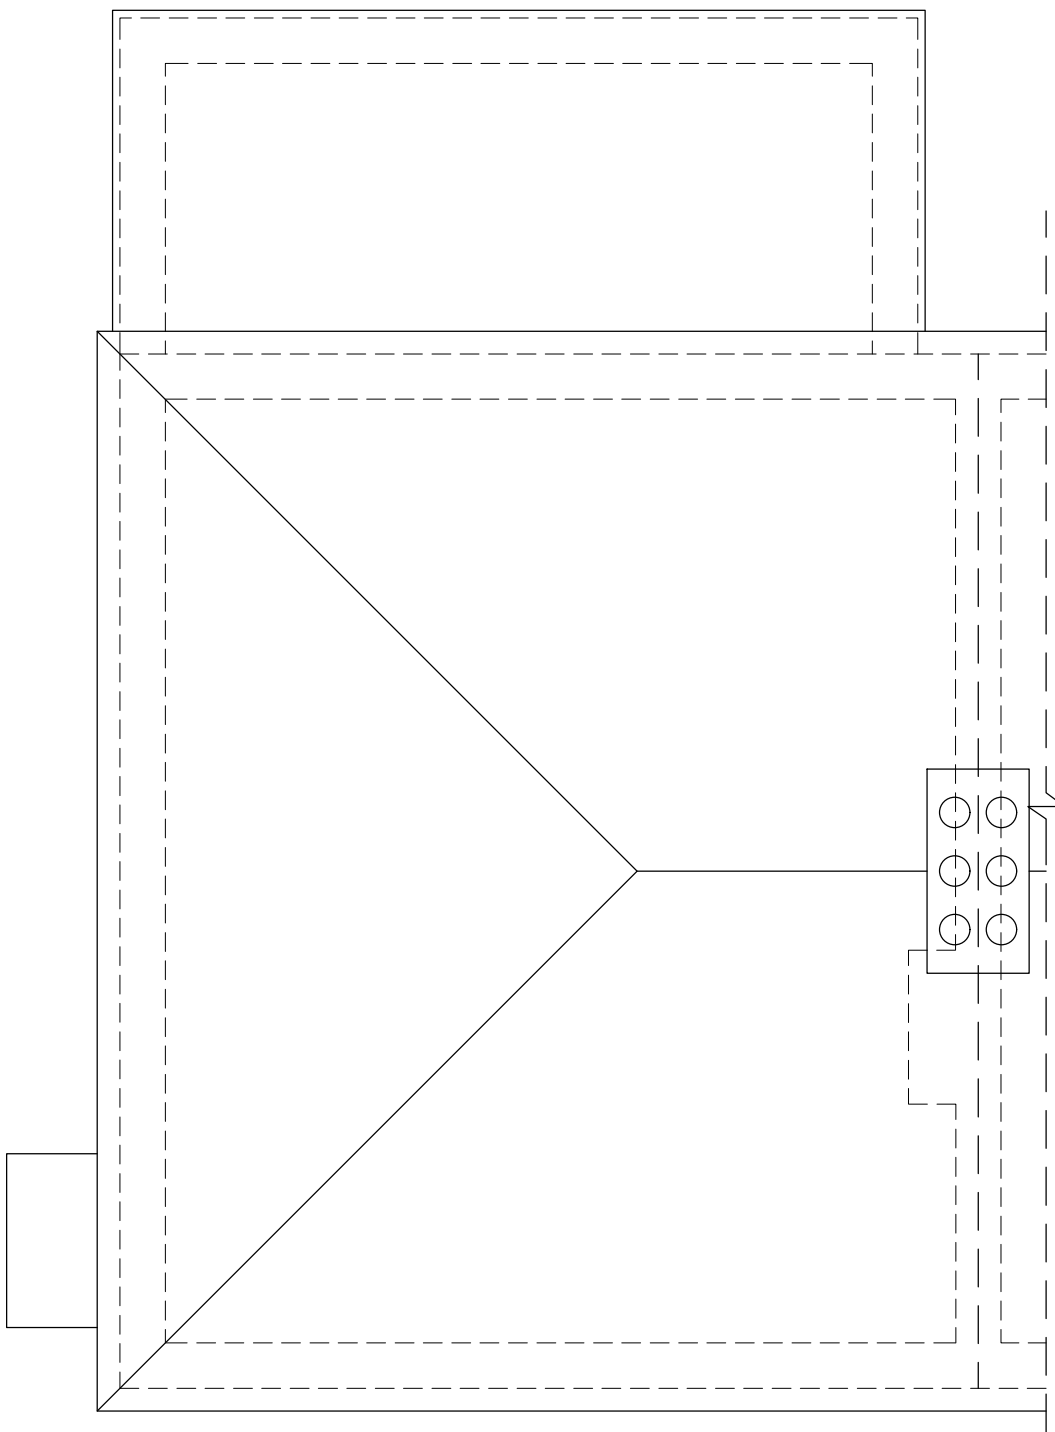


EXISTING ROOF PLAN
1:50@A1




SITE LOCATION PLAN 1:1250@A1

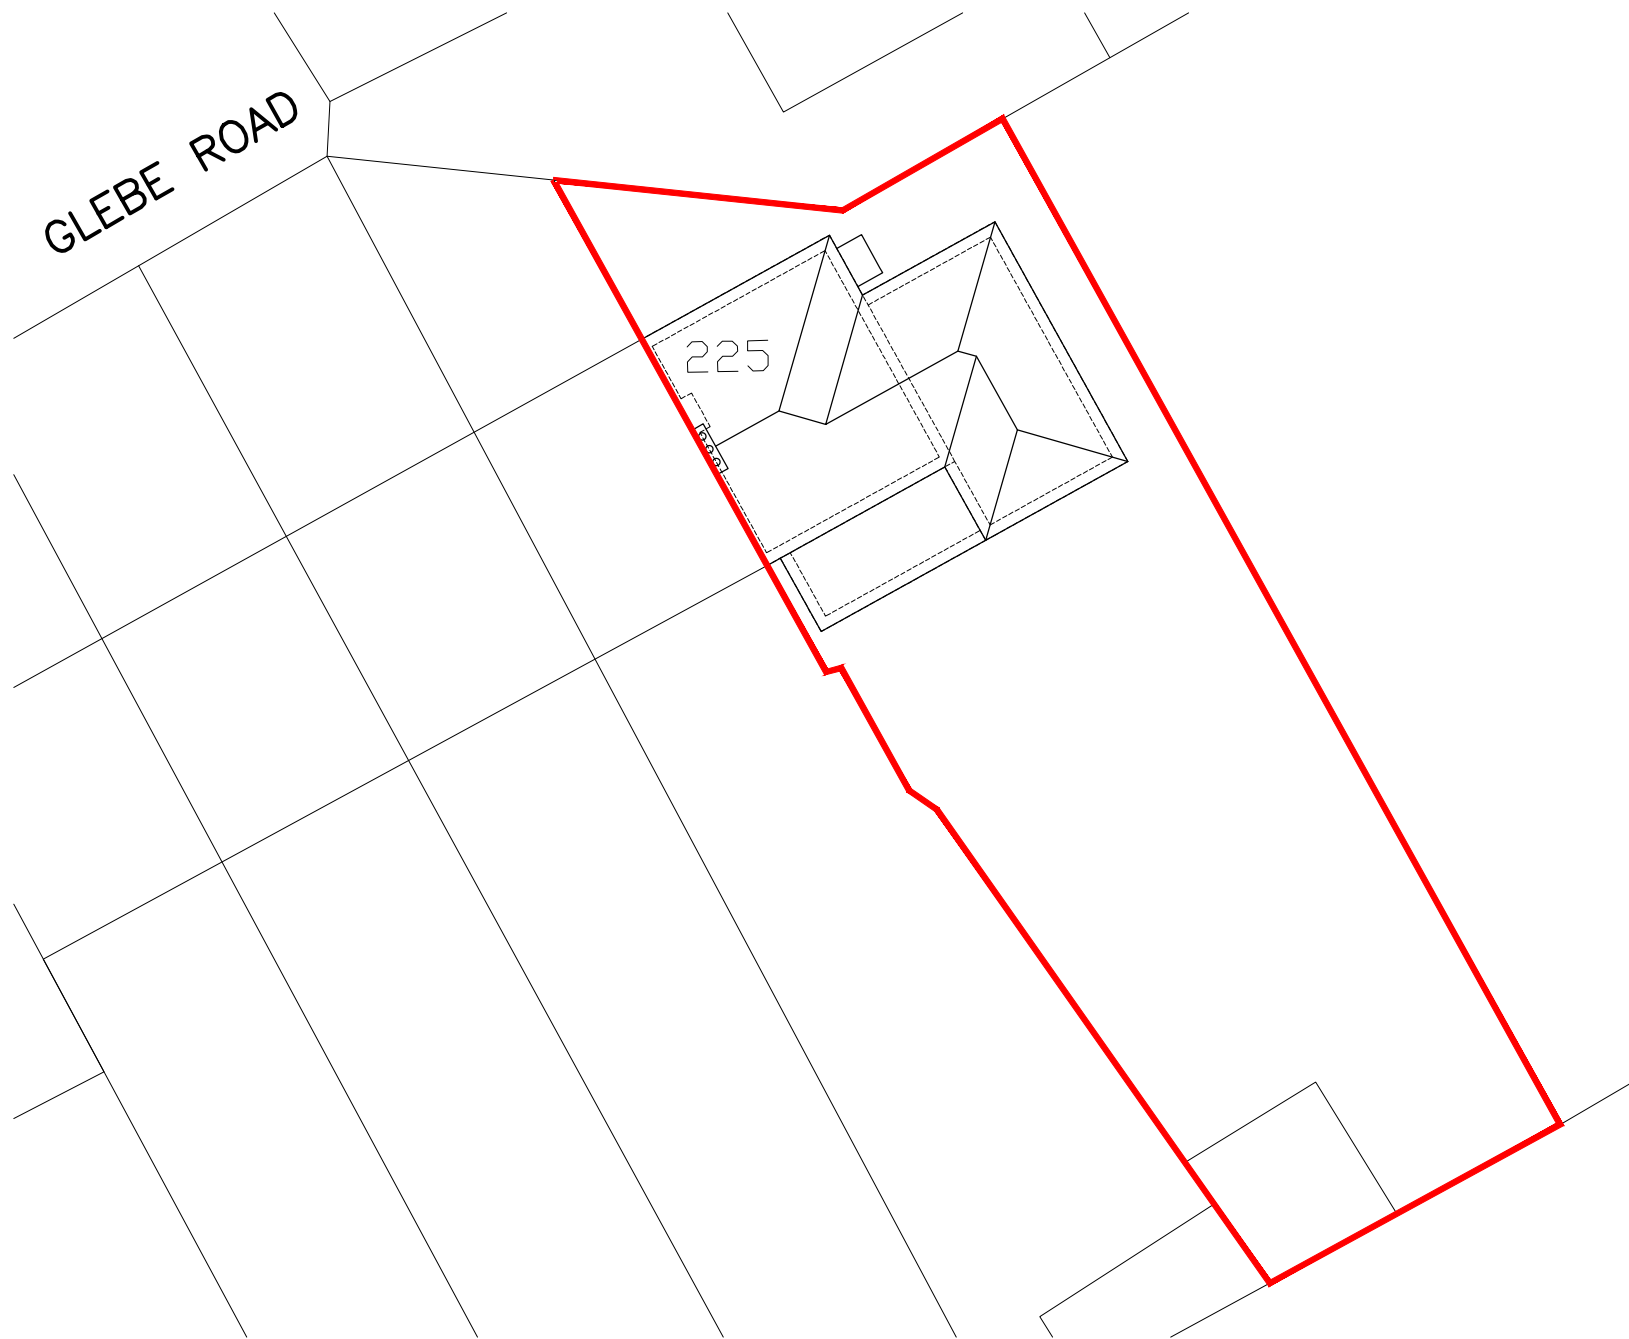


PROPOSED SITE/ROOF PLAN 1:200@A1

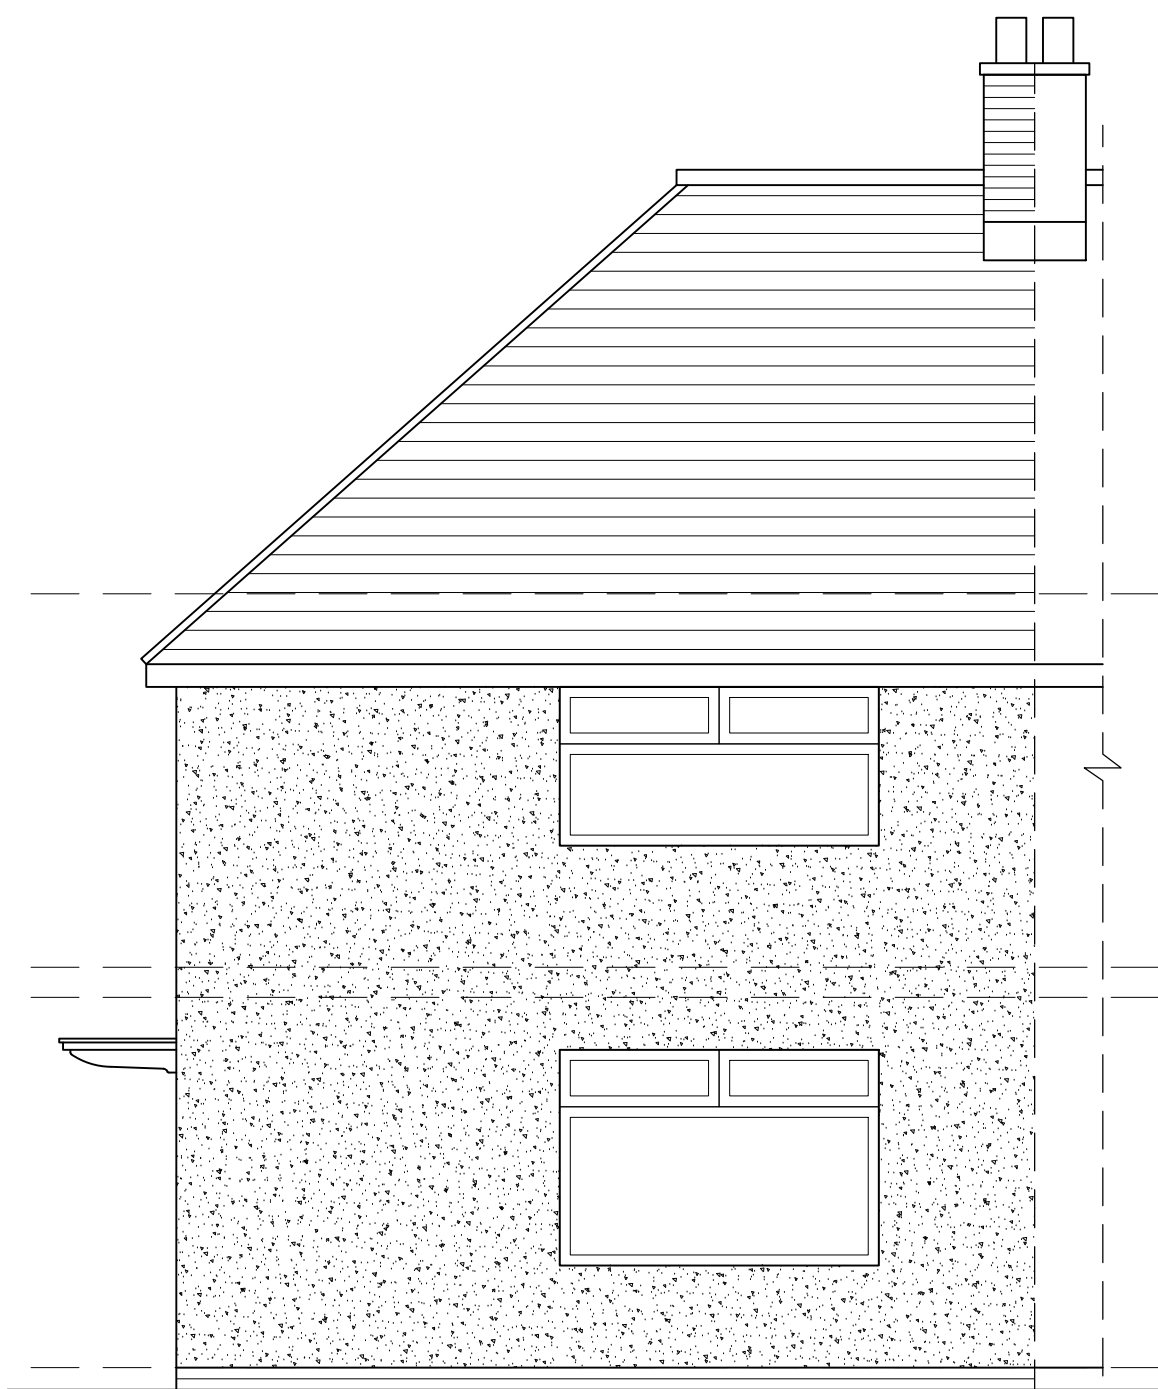


EXISTING FRONT ELEVATION
1:50@A1

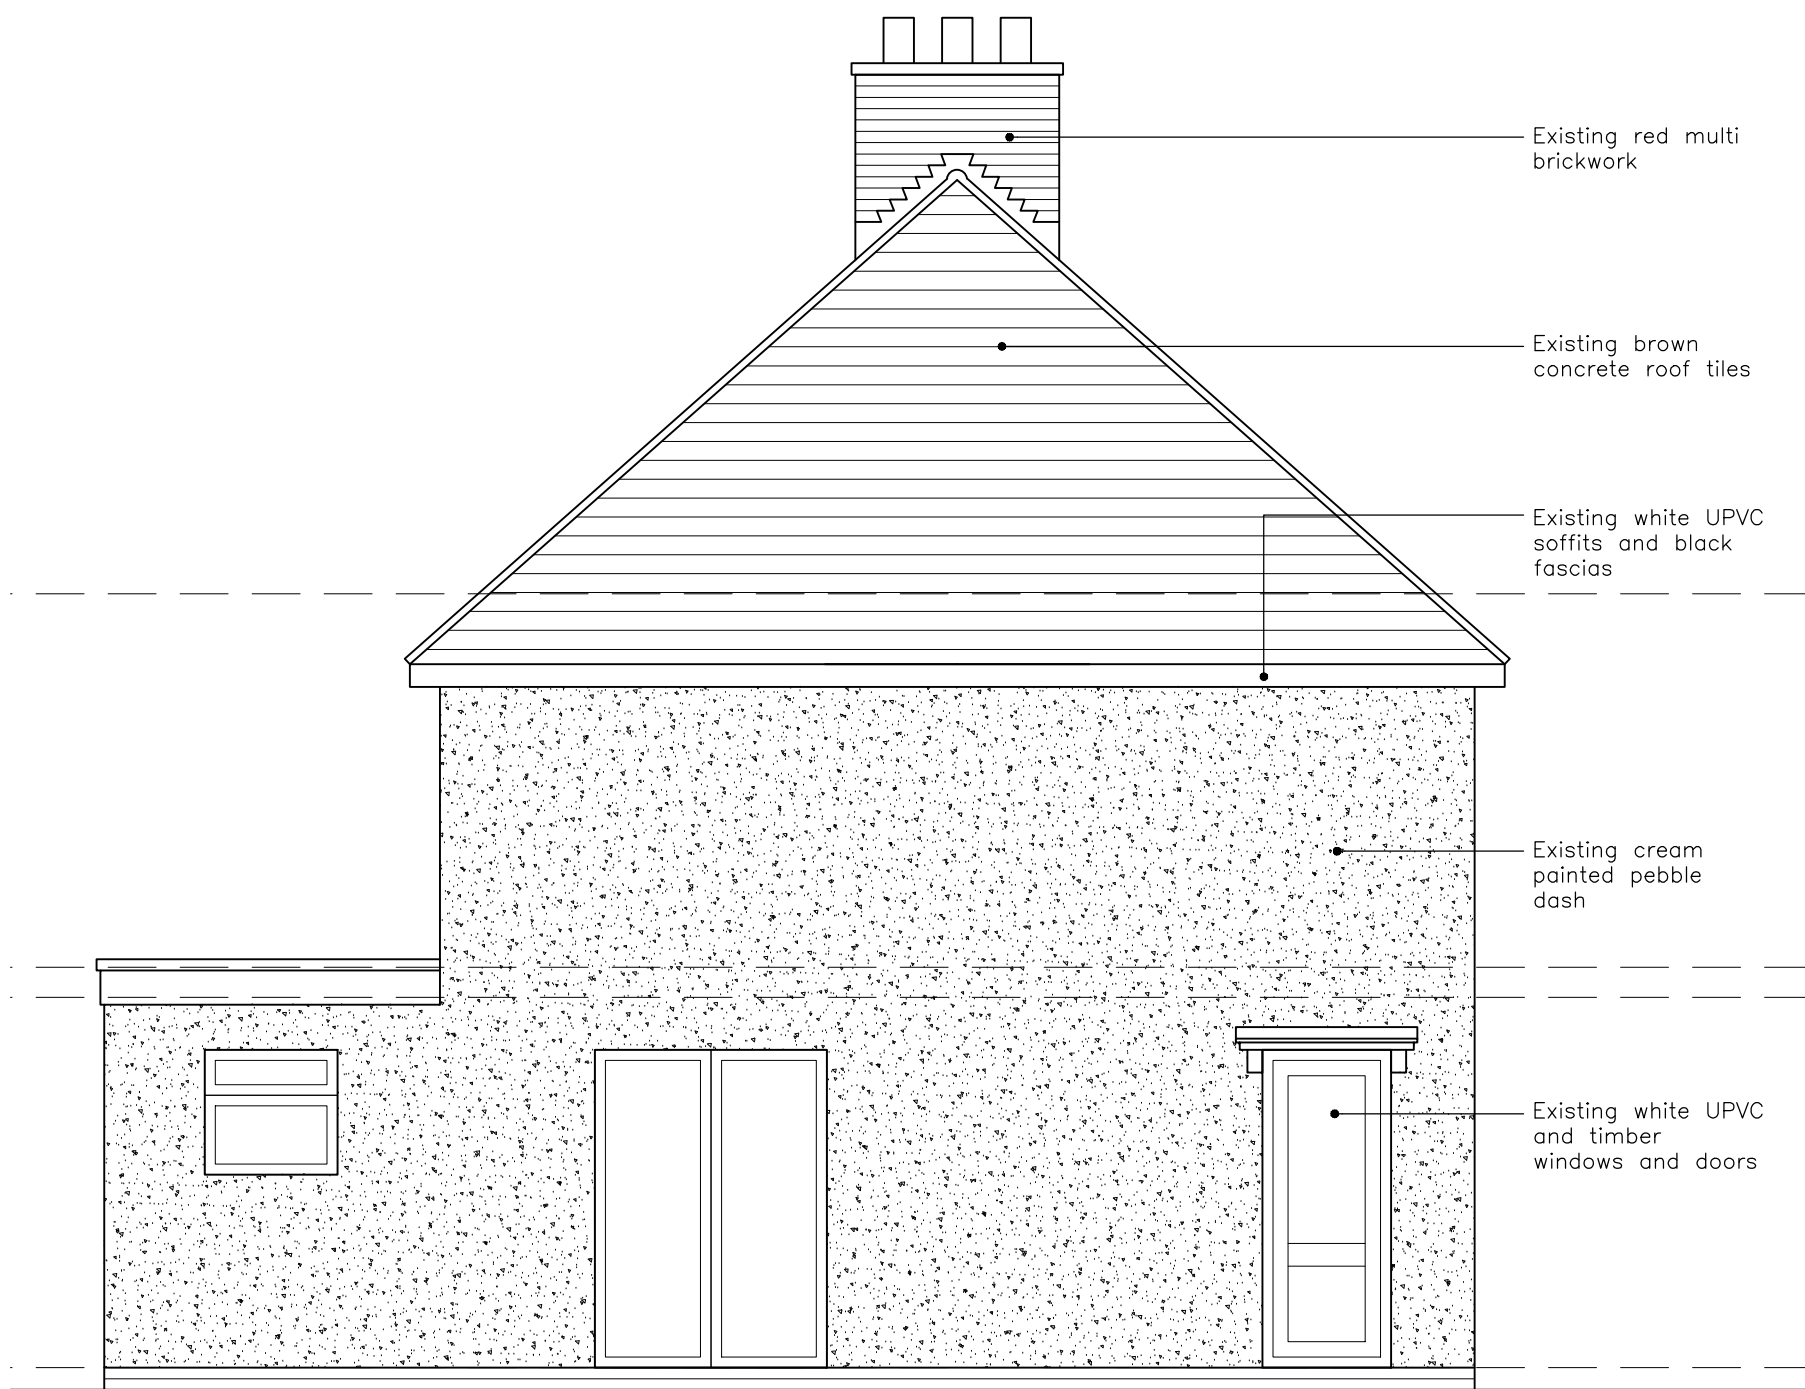

EXISTING SIDE ELEVATION
1:50@A1

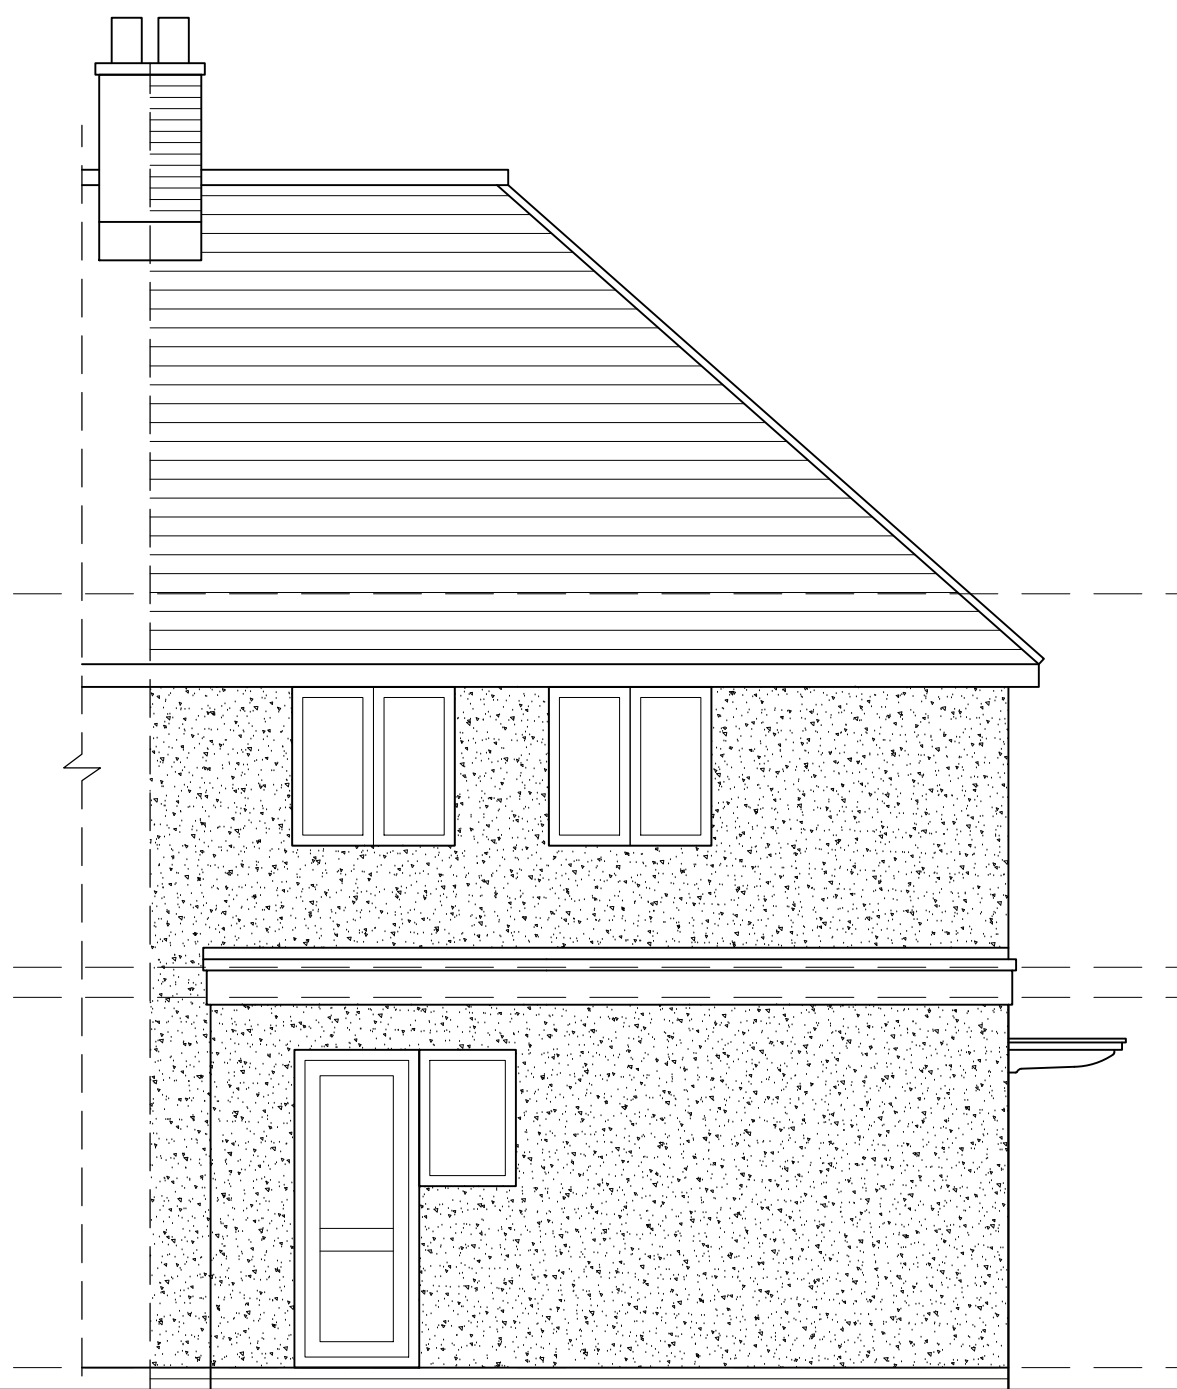

EXISTING REAR ELEVATION
1:50@A1

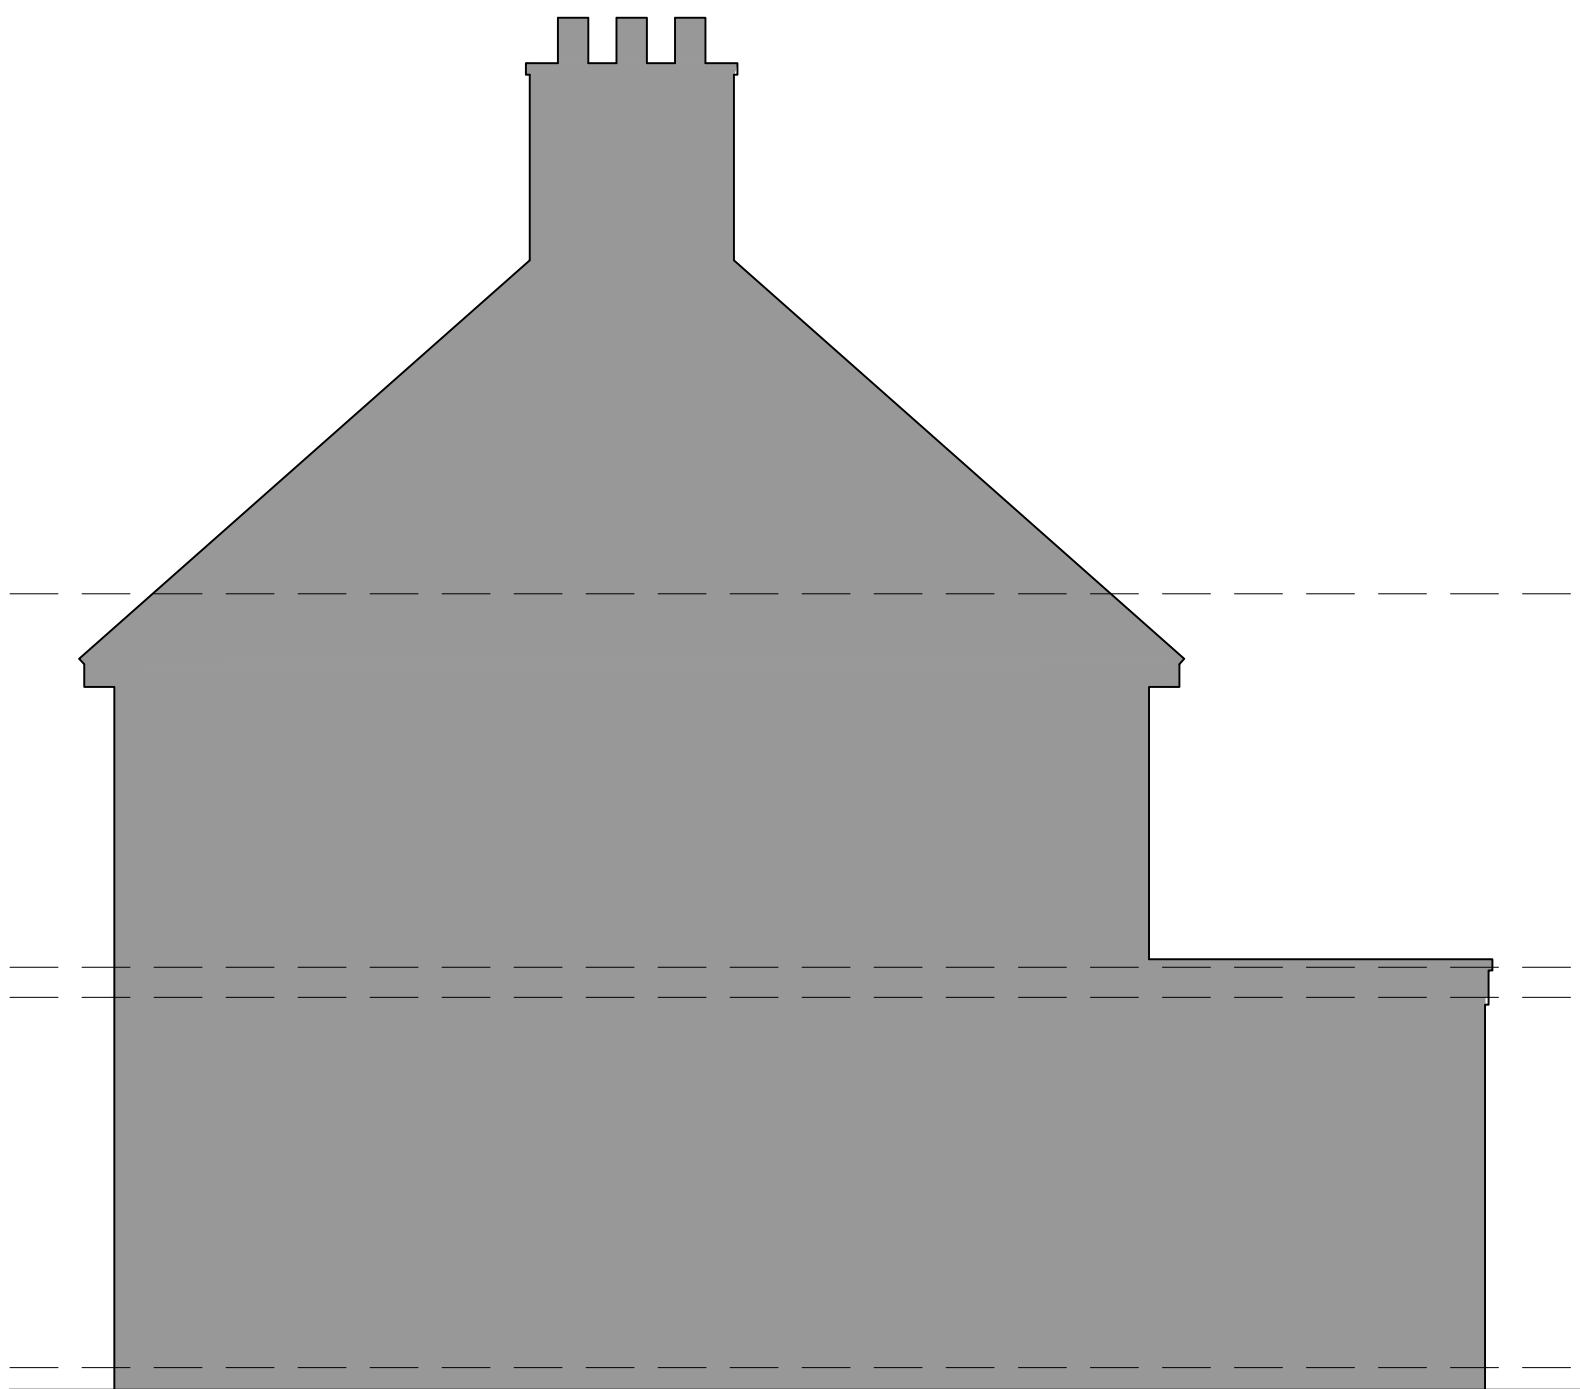

EXISTING PART SIDE ELEVATION/SECTION
1:50@A1