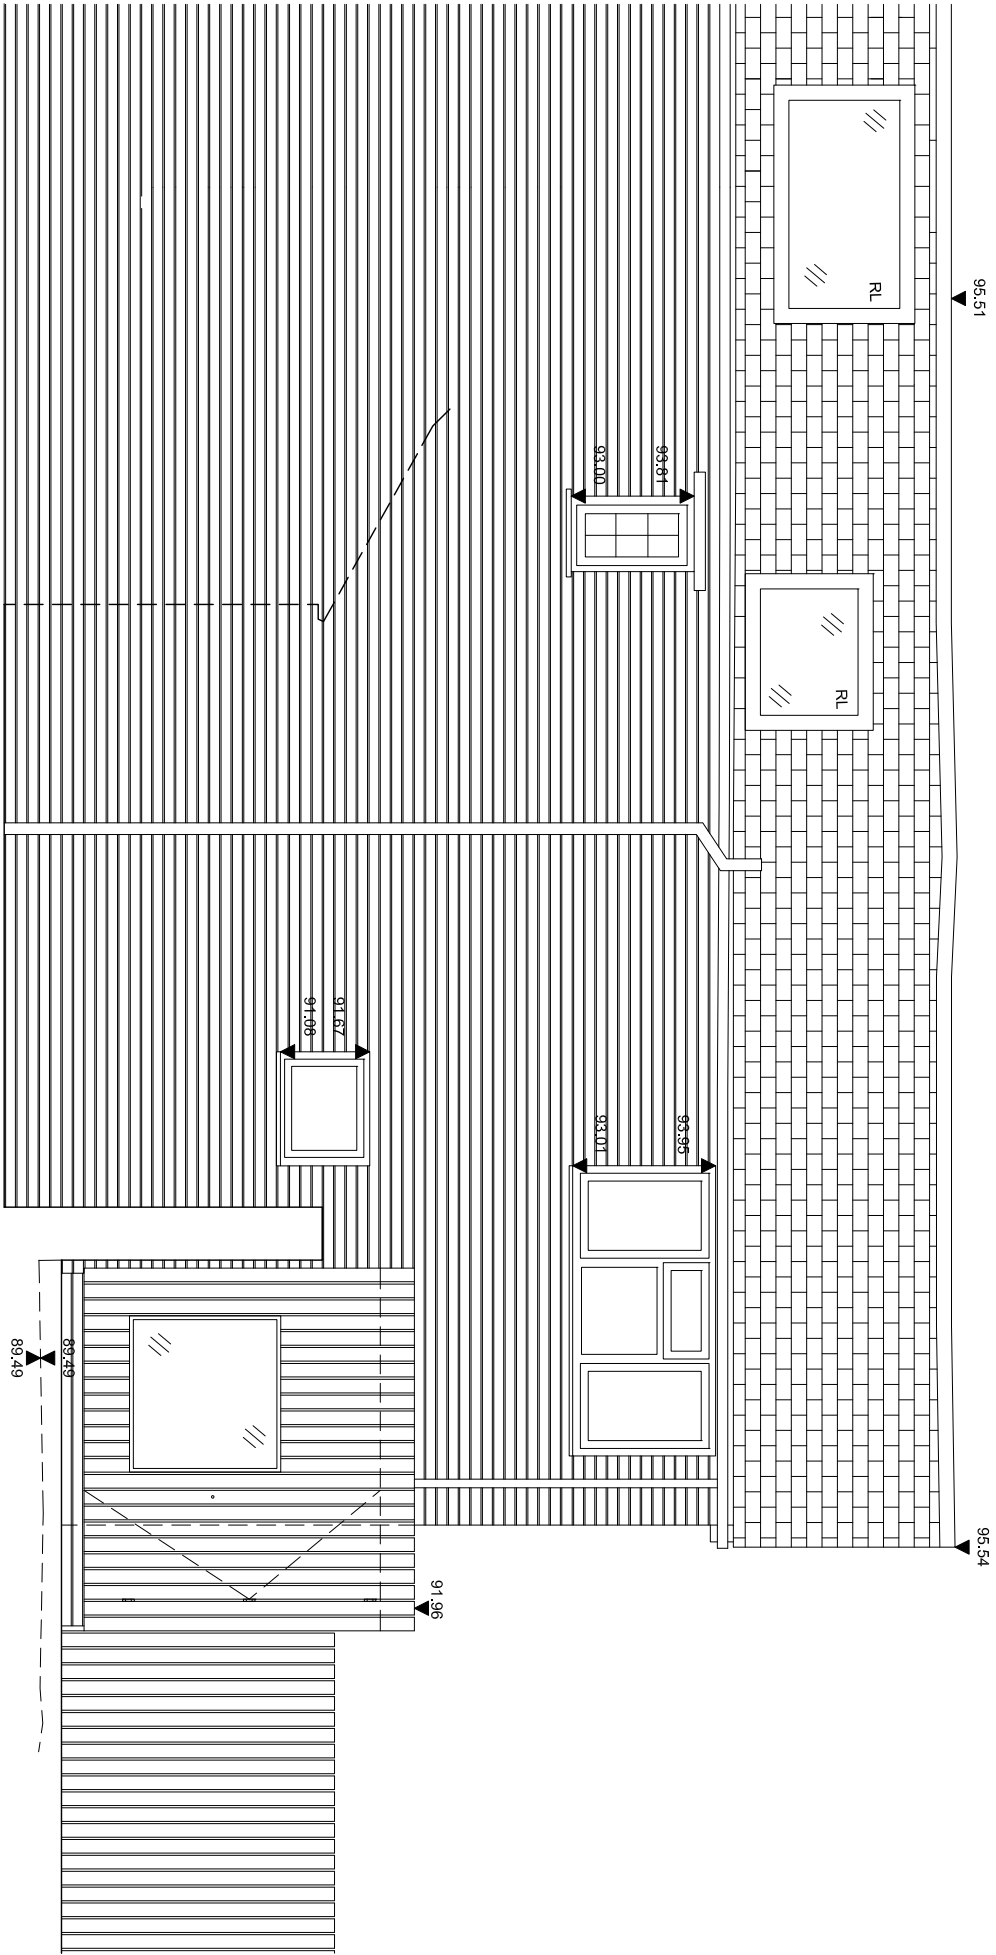


Scale from this drawing for plotting only.
All existing site trees and building information has been compiled from
different sources.
All dimensions are to be checked on site.
Errors are to be reported immediately to the Architect.
To be read in conjunction with all relevant Architects
Services and Structural Engineers drawings.

© HUDO HARDY ARCHITECT

Revision	Date	Description	Drawn By	Checked

Project

19 GARDEN FIELDS, KIMPTON

Client

NATISIA BAYNE

Date

23.03.25

Format

A3

Scale

1:50

Drawn

HLH

Checked

HLH

Project Number

076

Drawing Number

076/2024/PL/REV A

Issue

A

© HUDO HARDY ARCHITECT

50 Parkhill Rd,
Hemel Hempstead
Herts
HP11 1TP
Telephone
+44 (0) 1595 428701

Unless indicated below this drawing is for information only

PLANNING