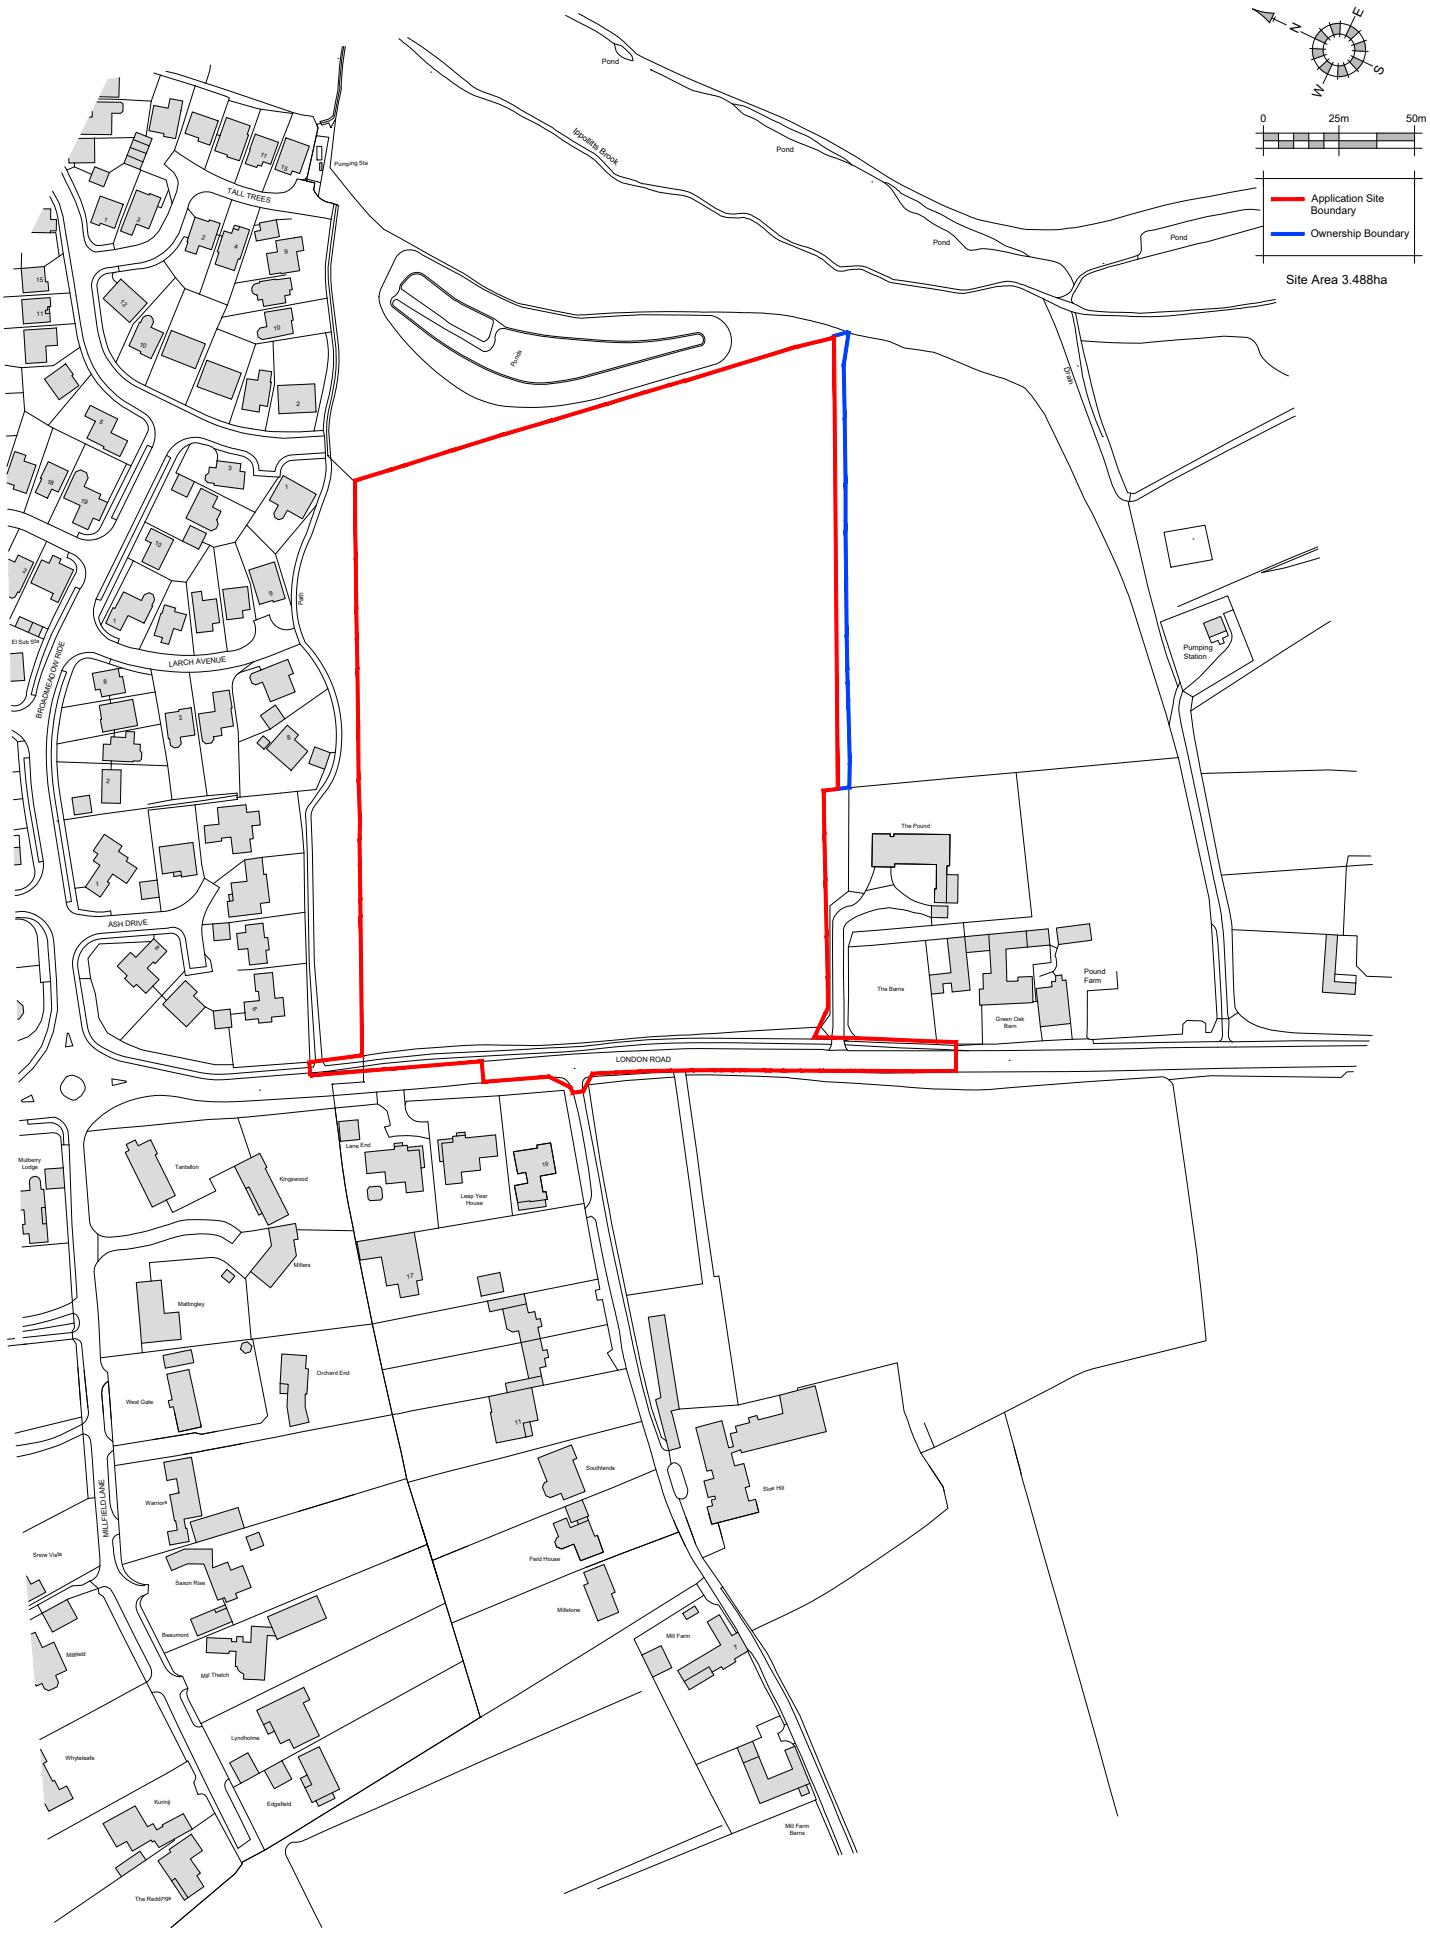


REV.	DATE	REVISIONS:	BY
A	25/10/19	Application Site Boundary Line revised.	AL
B	19/03/20	Application Site Boundary Line revised.	PG
C	09/07/20	Client Amends	AL
D	20/10/20	Application Site Boundary Line revised.	AL
E	13/11/20	Application Site Boundary Line revised.	PG
F	03/03/21	Application Site Boundary Line revised.	AL
G	08/03/21	Application Site Boundary Line revised.	AL

STATUS: **Planning**

CLIENT:	Osprey Homes Ltd		PROJECT:	Land north of Pound Farm, Hitchin, Herts
SCALE:	1:2500	(A4 ORIGINAL)	DRAWING:	Site Location Plan
DRAWN: NL DATE: 01.04.19	19049	S101		G

architecture planning masterplanning
Broadmede House, Farnham Business Park,
Weydon Lane, Farnham, Surrey GU9 8QT.
info@osparchitecture.com www.osparchitecture.com
Tel: 01252 267878

© COPYRIGHT EXISTS ON THE DESIGNS AND INFORMATION SHOWN ON THIS DRAWING

This drawing may be scaled or cross referenced to the scale bar for planning application purposes only. Do not scale for any other purpose, use figured dimensions only. Subject to site survey and all necessary consents. All dimensions to be checked by user and any discrepancies, errors or omissions to be reported to the Architect before work commences. This drawing is to be read in conjunction with all other relevant materials.

OS Licence No. 100007327