



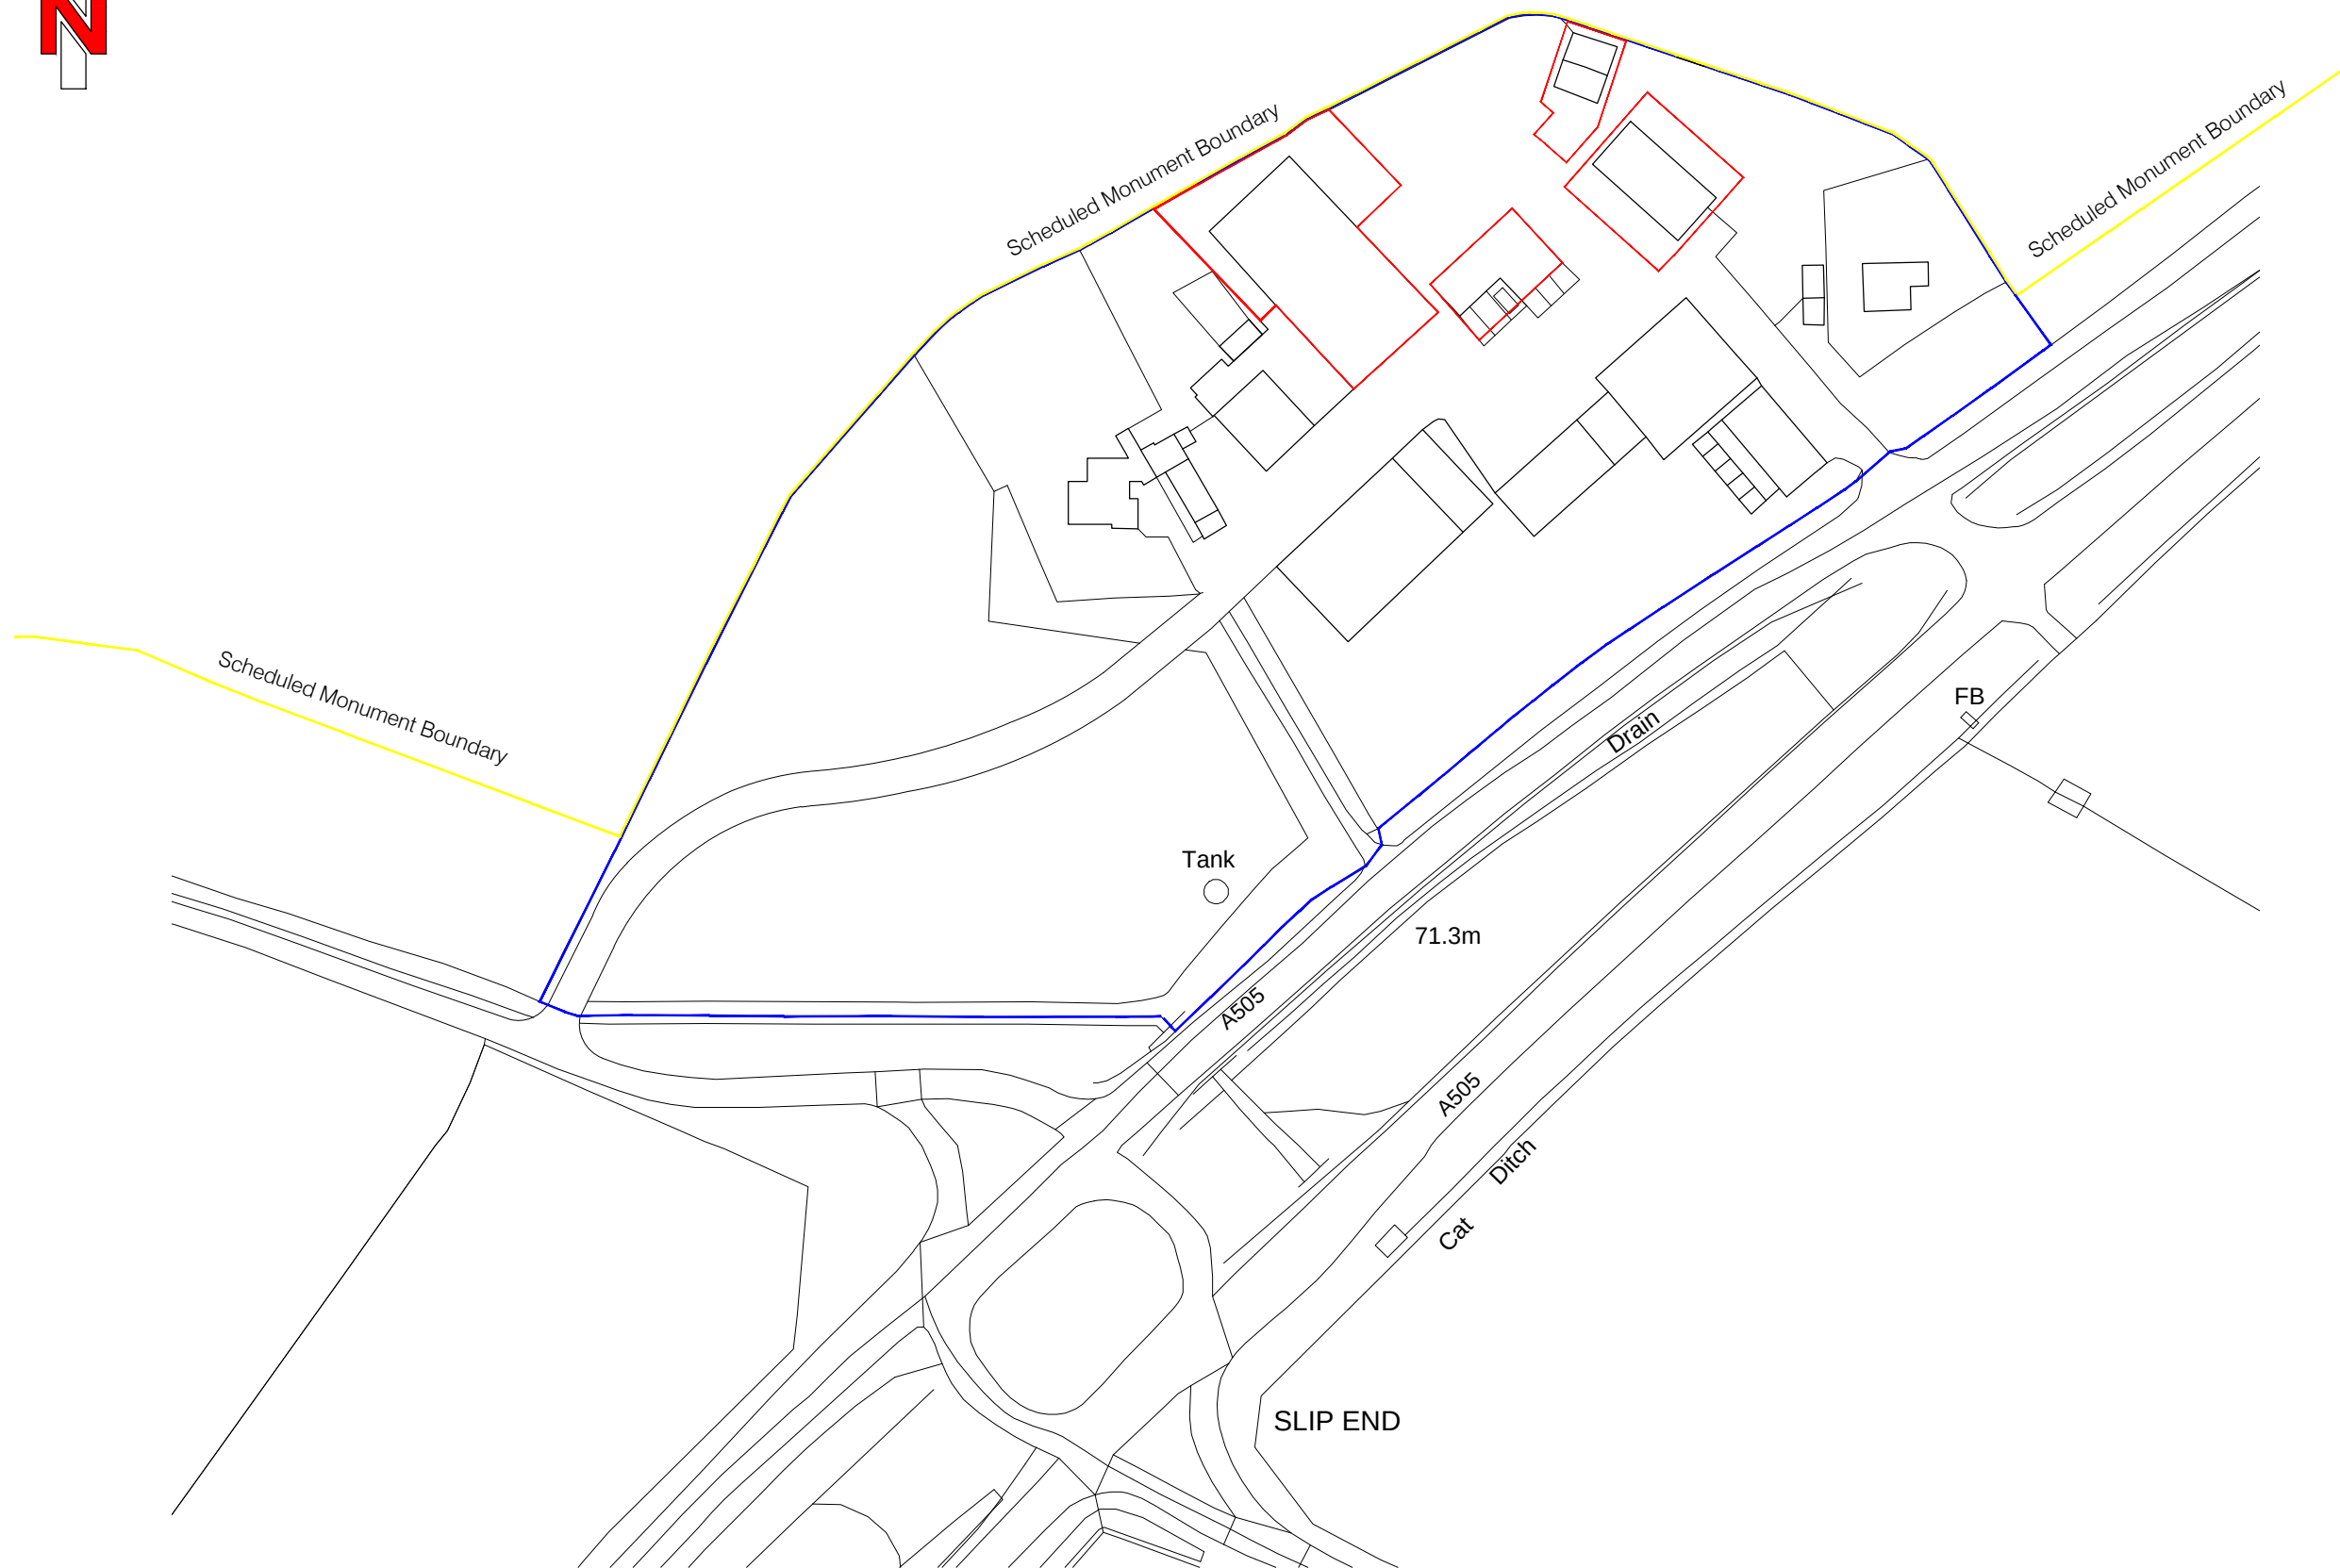

Ordnance Survey, (c) Crown Copyright 2020. All rights reserved. Licence number 100022432

Site Location Plan 1:1250

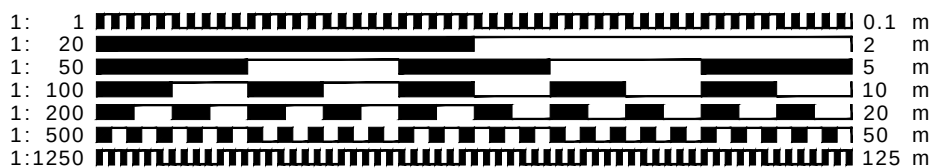

- CLIENT MUST SEEK SEPARATE SPECIALIST ADVICE ON PARTY WALL MATTER IN SUFFICIENT TIME TO SERVE ALL NOTICES IF REQUIRED
- ALL STRUCTURAL ELEMENTS ARE INDICATIVE ONLY AND SUBJECT TO FULL STRUCTURAL DESIGN BY STRUCTURAL ENGINEER - ALL DESIGN IS SUBJECT TO STRUCTURAL DESIGN TO BE PROVIDED BY OTHERS
- THIS DRAWING IS FOR PLANNING APPROVAL ONLY AND SUBJECT TO ALL OTHER RELEVANT STATUTORY APPROVALS



FOR APPROVAL

CONTRACT			
Proposed Residential Development, Slip End Farm, Slip End, Baldock, Hertfordshire			
DRAWING TITLE			
Site Location Plan			
SCALE	1:1250@A3	DRAWING NUMBER	REVISION
DATE	Dec 2024	PO1	
DRAWN	JEI		
JOB NUMBER	RSD-24-17	CHECKED BY	
redshed design 45 Hoo Road Meppershall Bedfordshire sg17 5lp			
telephone: 01462 807175, 07884008970 fax: 01462 807175 e-mail: james/karen@redsheddesign.co.uk www.redsheddesign.co.uk			