



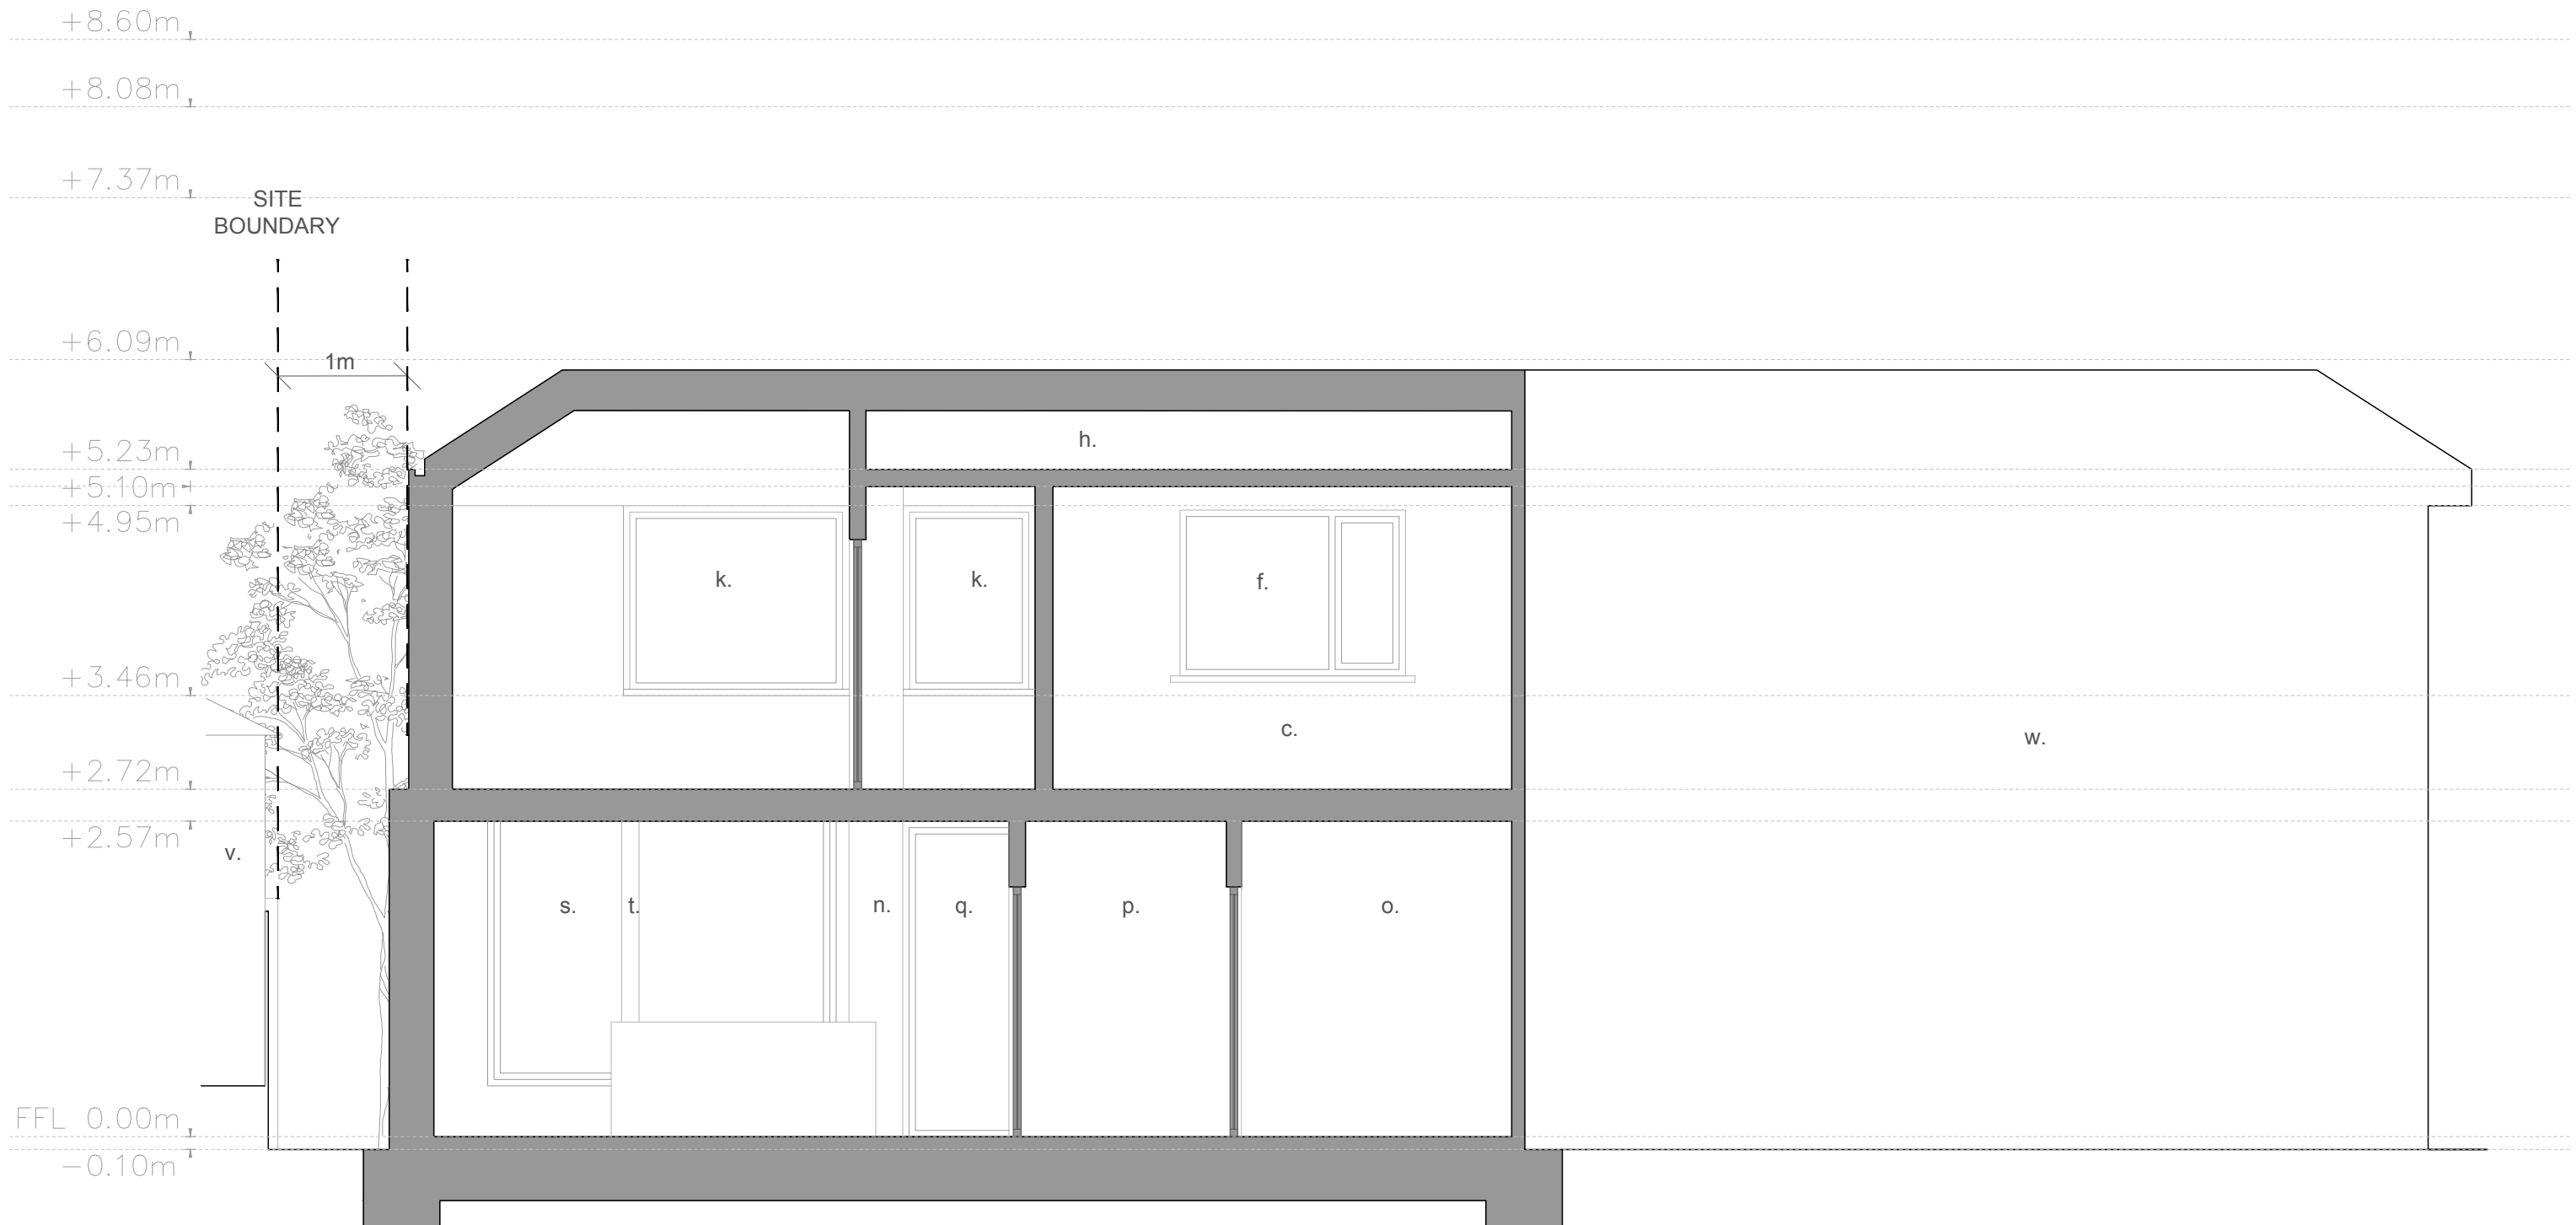

Notes:

- |                               |                                           |                                                                                   |
|-------------------------------|-------------------------------------------|-----------------------------------------------------------------------------------|
| a. Existing Stair             | Window at Desk Height                     | s. Proposed Picture Window                                                        |
| b. Existing Kitchen           | l. Proposed Sliding Bathroom Door         | t. Proposed Support Column in Kitchen Island                                      |
| c. Existing Bedroom           | m. Proposed Skylight                      | u. Natural Timber Support Beams                                                   |
| d. Existing Living Room       | n. Proposed Open Plan Kitchen/Living Area | v. Neighbouring Property 160 Cambridge Road indicative based on Planning Drawings |
| e. Existing PVC External Door | o. Proposed Utility                       | w. Adjoining Property 156 Cambridge Road                                          |
| f. Existing PVC Window        | p. Proposed Pantry                        |                                                                                   |
| g. Existing Garage            | q. Proposed Sliding Glass Double Doors    |                                                                                   |
| h. Existing Attic Space       | r. Proposed Slit Window                   |                                                                                   |
| i. Proposed Porch             |                                           |                                                                                   |
| j. Proposed Double Doors      |                                           |                                                                                   |
| k. Proposed Aluminium Frame   |                                           |                                                                                   |

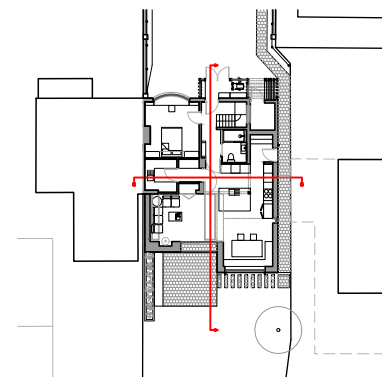

Suite 4a, 30 Bancroft  
Hitchin, SG5 1LE  
01462 236966  
michael@michaelcollinsarchitects.com  
www.michaelcollinsarchitects.com

Note: This drawing is copyright

Do not scale from this drawing  
Note: to be read in conjunction with Structural Engineers  
Information, specification and drawings

All setting out dimensions to be checked on site by  
contractor and any discrepancies to be noted ASAP.  
Windows, steelwork, to be site sized.

Michael Collins Architect LLP

158 Cambridge Road

Job No.  
**242** Section B  
as Proposed

Stage: Stage 3  
Status: Planning

**035**

REVISION  
Scale  
1:50 @ A3