


PROPOSED PRINCIPAL ELEVATION
SCALE ————1/100

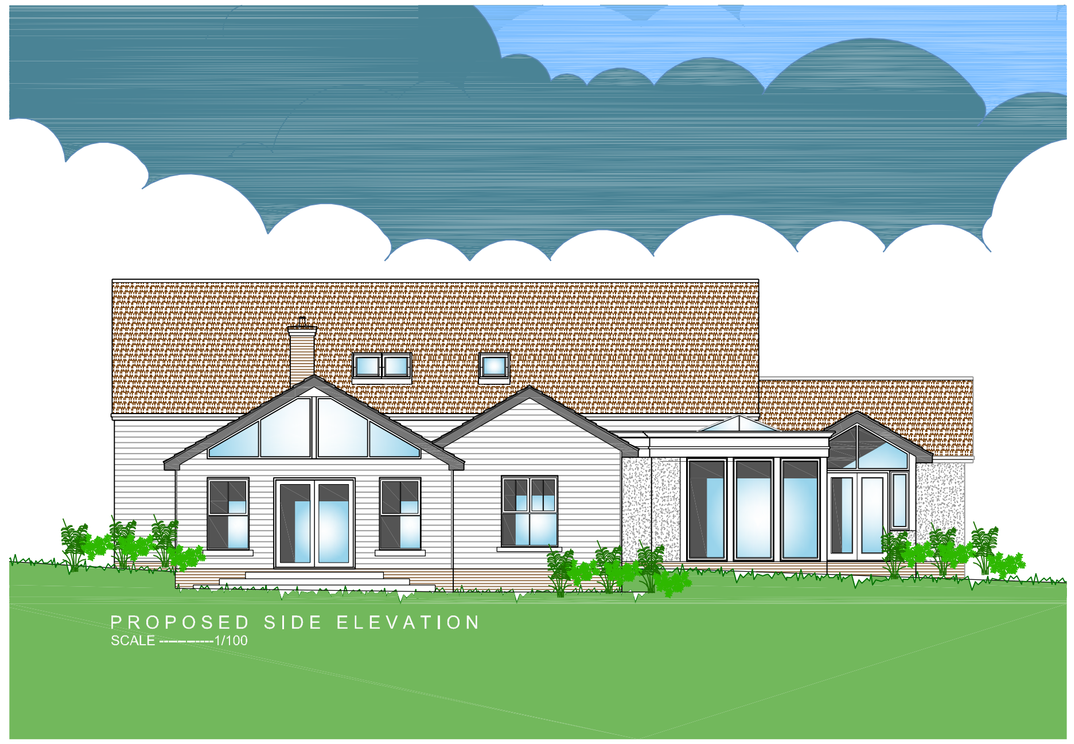

PROPOSED SIDE ELEVATION
SCALE ————1/100

Materials

Walls are to be facing brickwork to match existing and painted render or timber effect cladding.

Concrete roof tiles to match existing.

Windows and doors to be upvc double glazed or powder coated aluminium (grey). Oak framing to dining room extension.

White plastic soffit and fascia's.

All to match existing or clients instructions.

THIS DRAWING & ANY DESIGN THEREON IS THE COPYRIGHT OF INIGO ARCHITECTURE LTD AND MUST NOT BE REPRODUCED WITHOUT THEIR WRITTEN CONSENT.

ALL DIMENSIONS AND LEVELS ARE SUBJECT TO A THOROUGH AND ACCURATE ON SITE CHECK BY THE CONTRACTOR PRIOR TO THE COMMENCEMENT OF ANY WORKS.

ALL SIZES OF STRUCTURAL COMPONENTS ARE TO BE VERIFIED BY A STRUCTURAL ENGINEER.

ELECTRICAL INSTALLATION OR MODIFICATIONS, MATERIALS AND WORKMANSHIP SHALL COMPLY WITH THE LATEST EDITIONS OF THE RELEVANT BRITISH STANDARDS AND C OF P'S AND ARE TO BE IN ACCORDANCE WITH GOOD BUILDING PRACTICE AND SUITABLE FOR PURPOSES OF THE WORKS. IN ADDITION THEY MUST COMPLY WITH THE 17TH EDITION OF THE IEE REGULATIONS INCLUDING AMENDMENTS 1 & 2, THE LOCAL ELECTRICITY SUPPLY AUTHORITY, BRITISH TELECOM, THE BUILDING REGULATIONS LATEST AMENDMENTS.

PLEASE NOTE ELECTRICAL CONTRACTORS MUST BE MEMBERS OF THE NATIONAL INSPECTION COUNCIL FOR ELECTRICAL INSTALLATION & CONTRACTING (NICIEC) & THE ELECTRICAL CONTRACTORS ASSOCIATION.

MECHANICAL INSTALLATION OR MODIFICATION, INCLUDING HEATING & HOT AND COLD WATER AND VENTILATION SERVICES TO BE IN ACCORDANCE WITH THE LATEST EDITION OF THE CIBSE GUIDE AS PRODUCED BY THE CHARTERED INSTITUTE OF BUILDING SERVICES ENGINEERS & TO CURRENT BS SPECIFICATION, I ADDITION THEY MUST COMPLY WITH THE LOCAL WATER COMPANY BYELAWS, THE CIBSE GUIDE AND C OF PS. THE LATEST EDITION OF THE BUILDING REGULATION APPROVED DOCUMENTS AND ALL NATIONAL AND LOCAL REGULATIONS.

ALL WORKS ARE TO COMPLY WITH THE LATEST REVISION OF THE BRITISH STANDARDS.

THE CLIENT OR APPOINTING AGENT SHOULD ADVISE OF ANY KNOWN BURRIED SERVICES AND DRAINAGE LOCATION OR RESTRICTIVE COVENANTS.

THIS DRAWING SHOULD BE READ IN CONJUNCTION WITH ALL PLAN DRAWINGS & DOCUMENTS RELATING TO THE WORKS. DO NOT SCALE FROM THIS DRAWING, EXCEPT FOR PLANNING PURPOSES.

CDM Regulations 2007 : Designers' Notes on Significant Residual Risks

1.

These notes relate solely to information shown on this drawing. Only significant risks which are considered to be unusual, or unlikely to be obvious to a competent contractor or other designer will be highlighted. This information may be subject to revision as the design develops.


Refer also to Drawings


VERIFICATION STATUS	Verified by	Date
INFO/DESIGN		
PLANNING	Paul	Jan 18
BUILDING CONTROL		
CONSTRUCTION		

No	Revision	Date	Drn	Chkd




PROPOSED REAR ELEVATION
SCALE ----------1/100

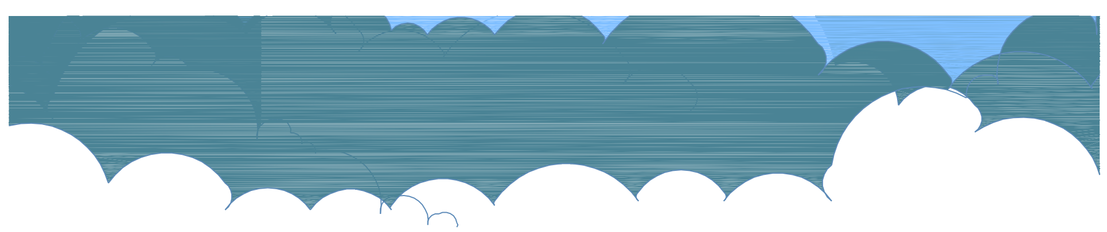


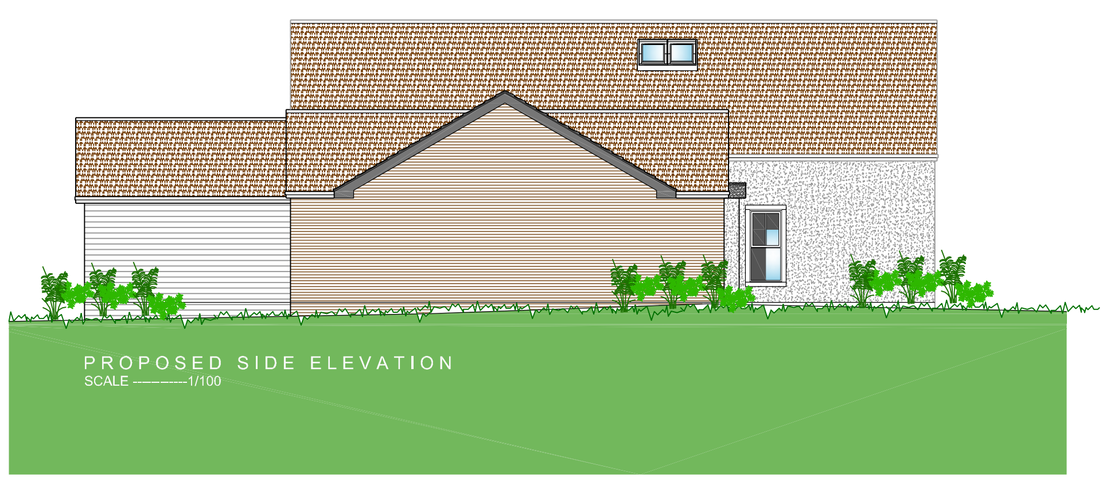


PROPOSED SIDE ELEVATION
SCALE ----------1/100

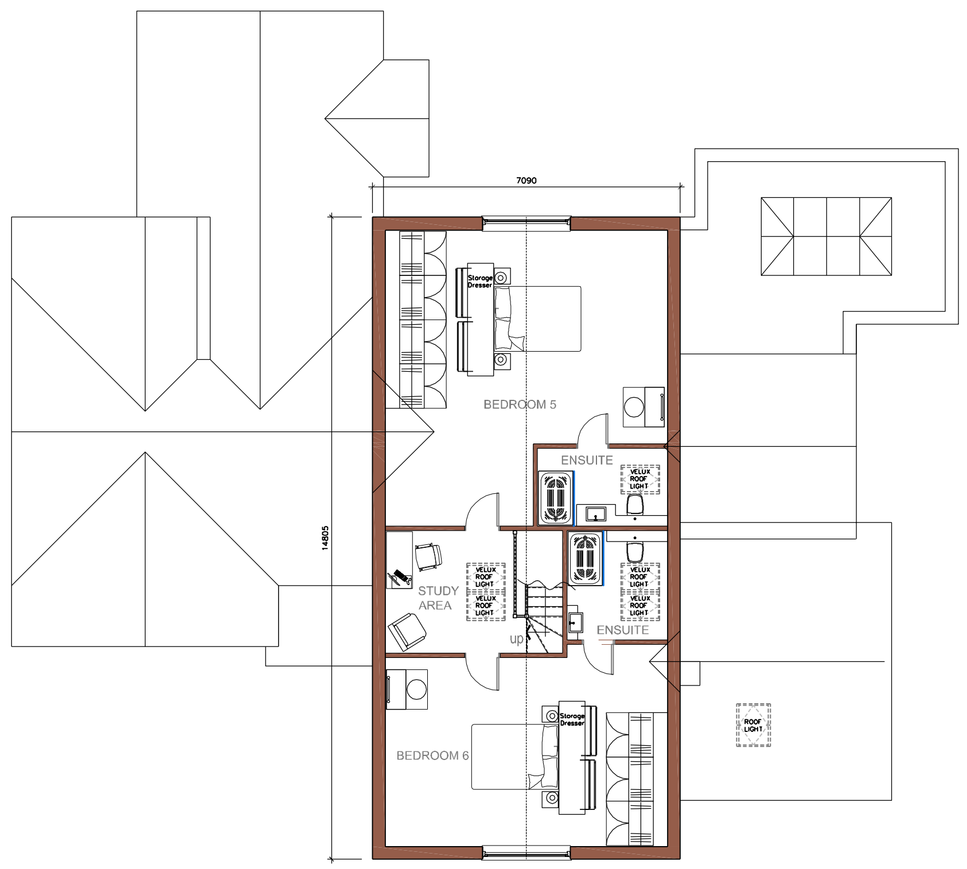

PROPOSED FIRST FLOOR
GENERAL ARRANGEMENT PLAN

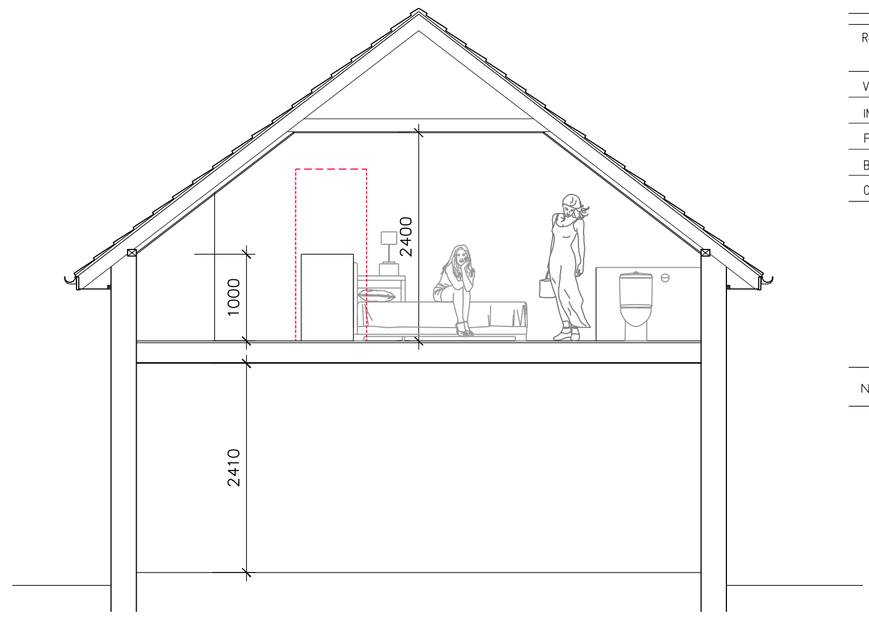

TYPICAL SECTION (Scale 1:50)

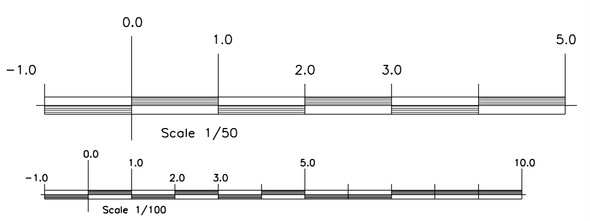

INIGO ARCHITECTURE LTD

Drg. No.
L-03 Rev A


Scale @ A1
1/50 1/100

Date: January 2018
Drawnby: Paul
Checked: PAH
File:

Client:
Mr & Mrs Gullick
Proposed Extensions And Alterations

Project Title:
12 Deards Wood
Knebworth Hertfordshire SG3 6PG

Drawing Title:
Proposed First Floor General Arrangement Plan, Elevations And Typical Section

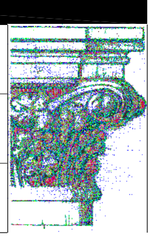

CIAT CHARTERED PRACTICE AND /DEVELOPMENT CONSULTANTS
4 NORMANROAD BARTONLE-CLAY BEDFORDSHIRE MK45 4QD
E mail: neil@inigoarchitecture.co.uk
Tel: 01582 883428

PDF Created with deskPDF PDF Writer - Trial :: http://www.docudesk.com