



333 Norton Way South

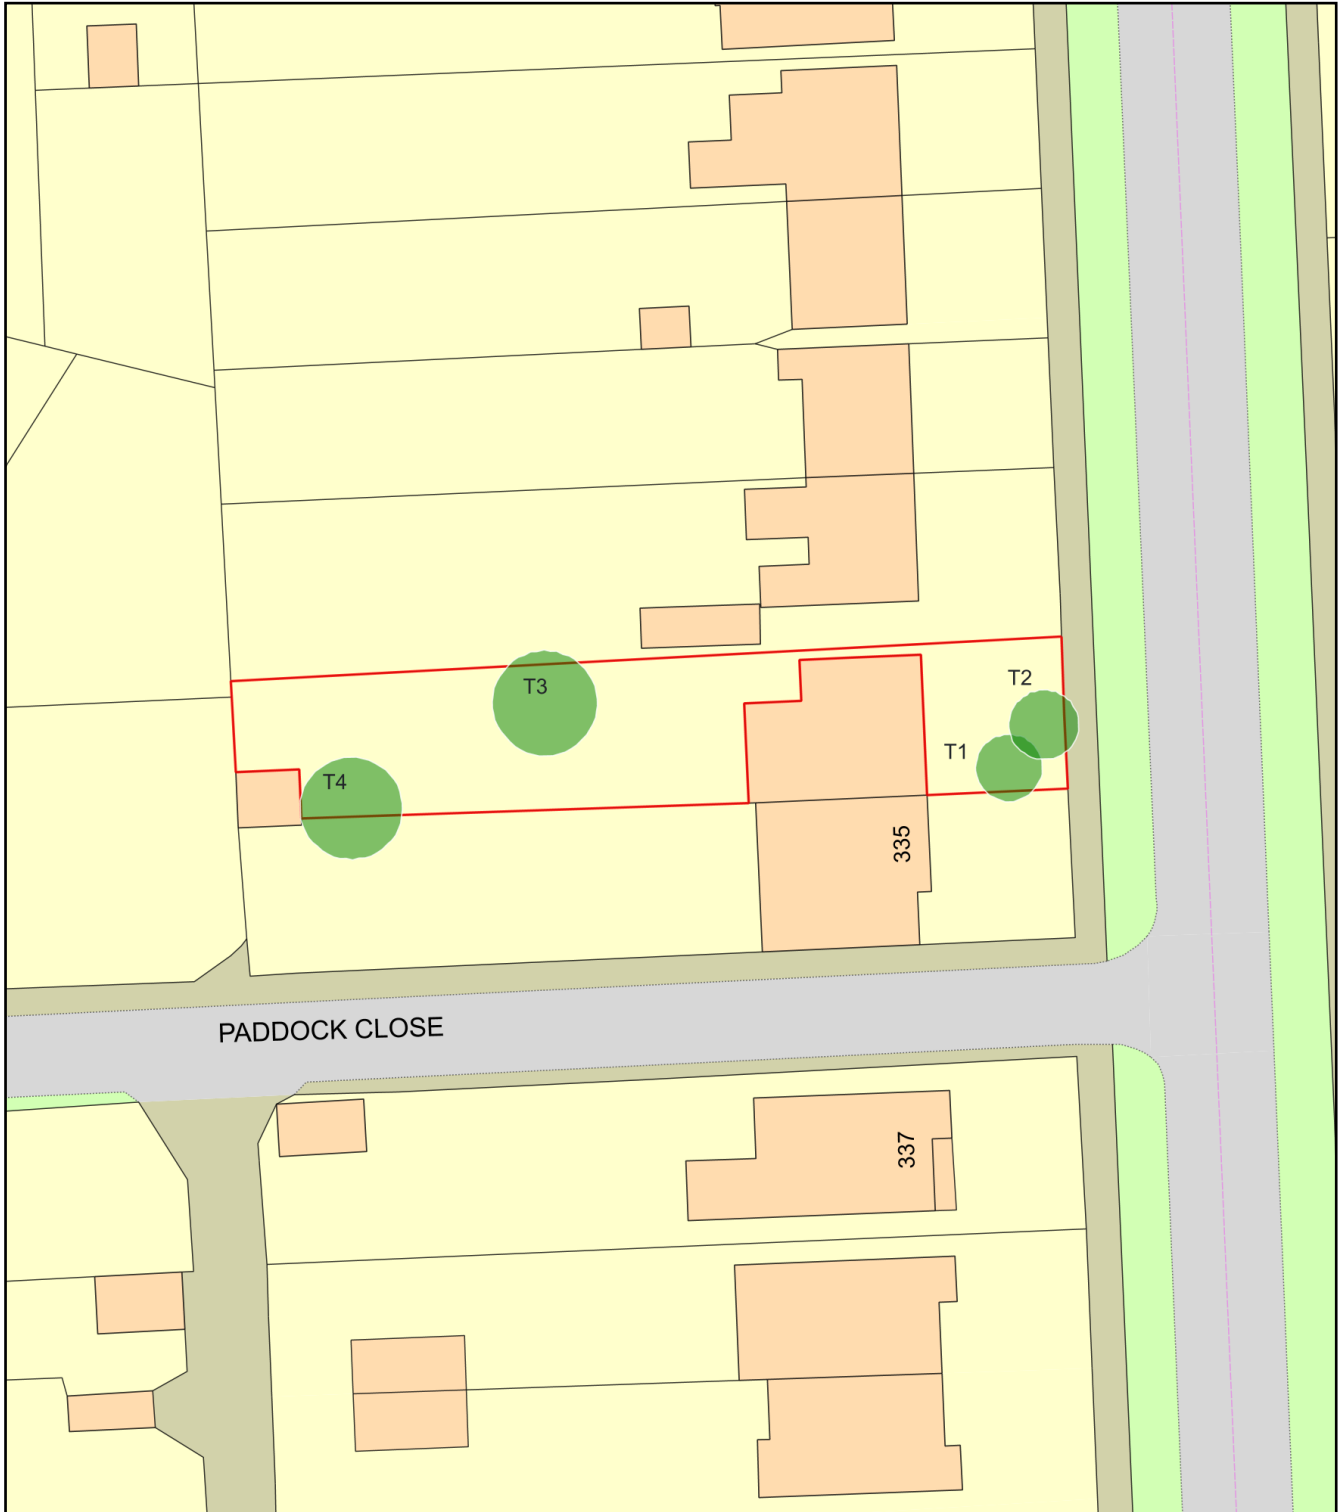

0 20
Metres

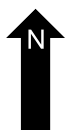

Plan Produced for: David Hurely

Date Produced: 13 Jan 2026

Plan Reference Number: TQRQM26013154946509

Scale: 1:500 @ A4