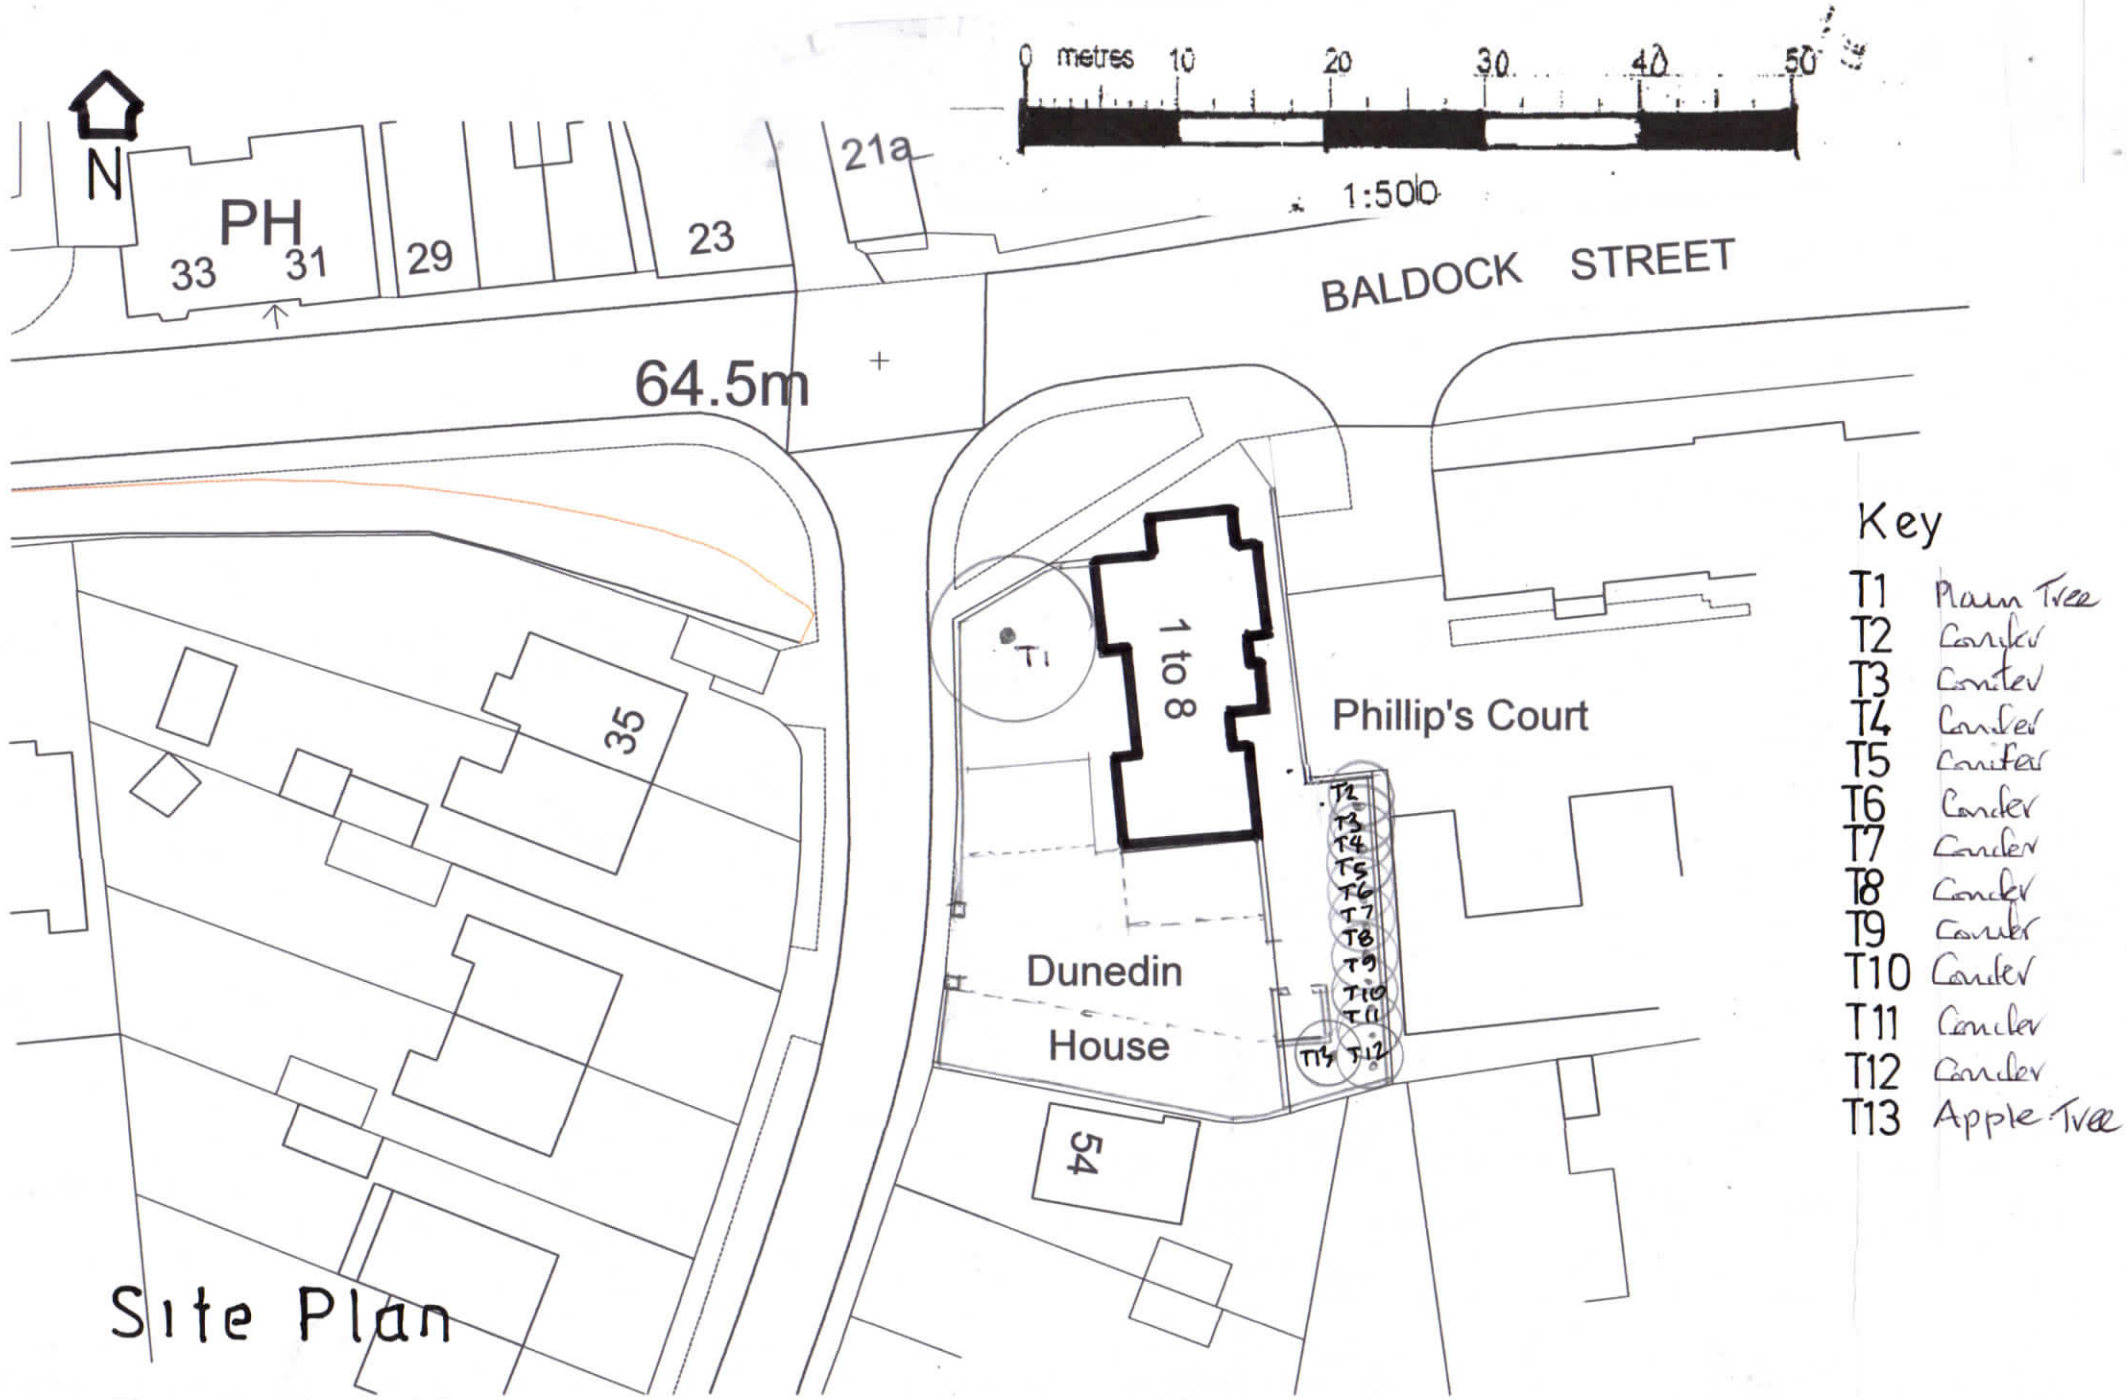

Site Plan

Dunedin House Briary Lane Royston SG8 9BT 1:500 S2