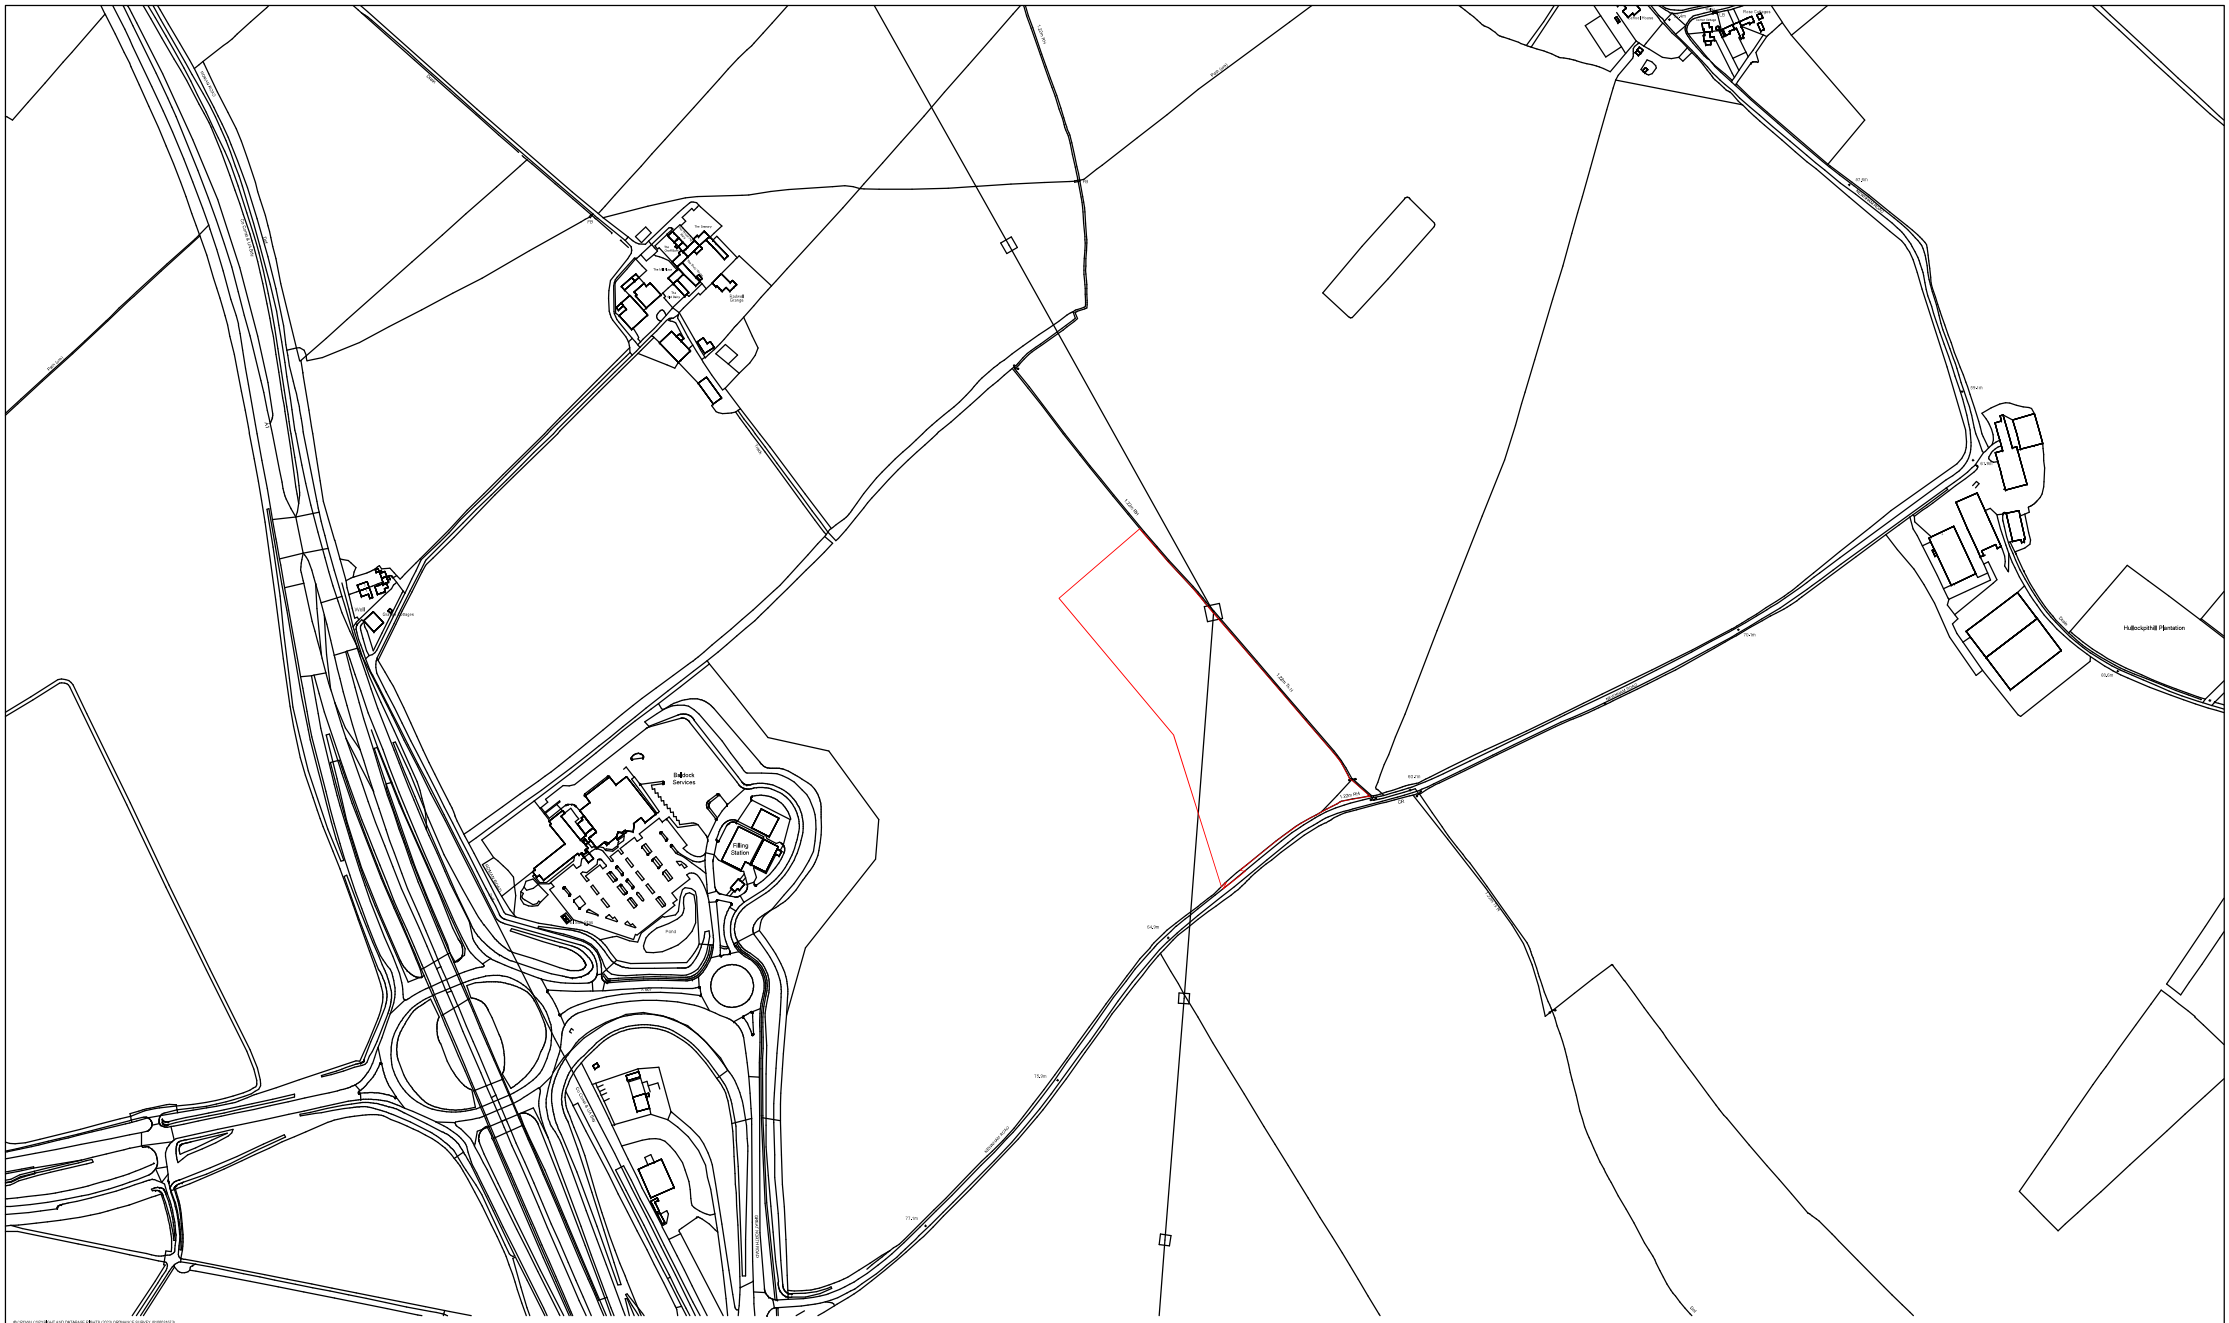



© CROWN COPYRIGHT AND DATABASE RIGHTS (2025) ORDNANCE SURVEY (0100031673)

APPLICATION SITE

APPLICATION SITE BOUNDARY

0m 50m 100m 150m 200m

N

GENERAL

THIS DRAWING IS THE COPYRIGHT OF BALANCE POWER PROJECTS LTD
ALL DIMENSIONS ARE IN MILLIMETERS UNLESS OTHERWISE SPECIFIED
THIS DRAWING DOES NOT DEFINE THE SCOPE OF SUPPLY

NOTES

(1) N/A

EQUIPMENT LIST

(1) N/A

BALANCEPOWER

+44 (0)151 958 0431 • WWW.BALANCEPOWER.CO.UK

| | | | |
|---|---|---|---|
| DRAWING NUMBER | DATE | DESIGNER | SCALE |
| PR823_001 | 12/12/24 | L.GALE | 1:2500 |
| PROJECT TITLE | PROJECT TYPE | CHECKED BY & APPROVED BY | REVISION |
| RADWELL BURY FARM | ENERGY DEVELOPMENT | C.VICK | REV H |
| PROJECT ADDRESS | DRAWING TYPE | | PAPER SIZE |
| RADWELL BURY FARM_SG7 5ES | LOCATION PLAN | | A1 |

DRAWING PURPOSE

PLANNING