


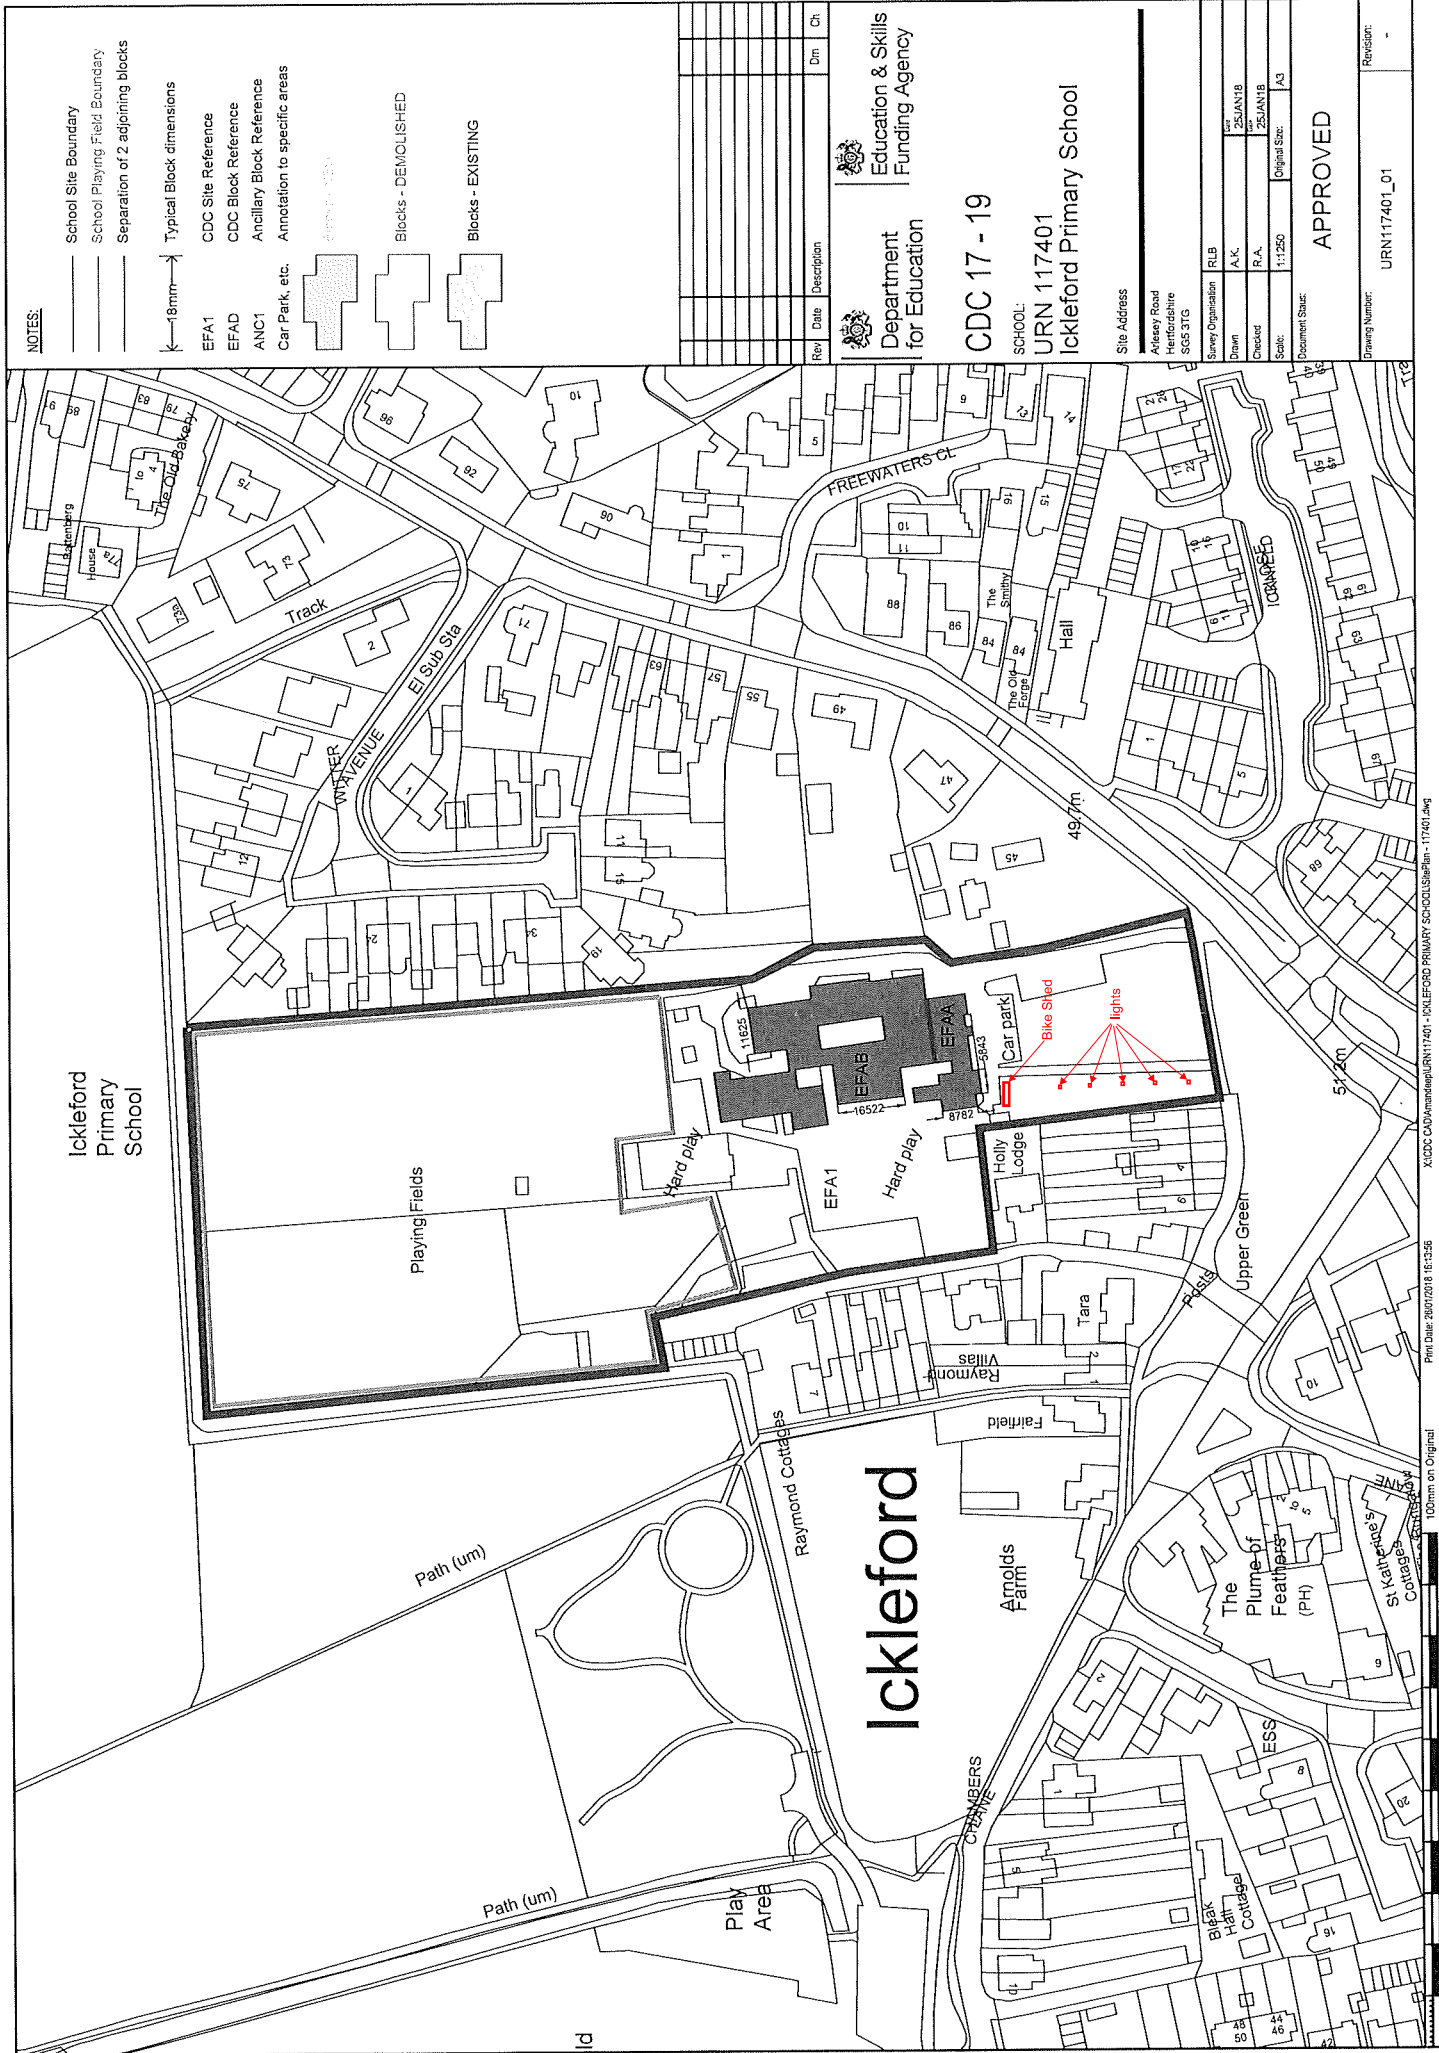

NOTES:

- School Site Boundary
- School Playing Field Boundary
- Separation of 2 adjoining blocks

Typical Block dimensions
← 18mm →

- EFA1 CDC Site Reference
- EFA2 CDC Block Reference
- ANC1 Ancillary Block Reference
- Car Park, etc. Annotation to specific areas

Blocks - DEMOLISHED

Blocks - EXISTING

Rev Date Description

Dm Ch



Department of Education & Skills Funding Agency

CDC 17 - 19

SCHOOL: URN 117401

Ickleford Primary School

Site Address

Arisey Road
Hertfordshire
SG5 3TG

Survey Organisation

RLB

Drawn

A.K.

Checked

R.A.

Scale:

1:1250

Original Size:

A3

Document Size:

APPROVED

Revision:

URN117401_01