

STREET

IDF 5

IDF 2

MDF

IDF 3

IDF 1

IDF 4

Rack Location
Fisheye CCTV
External CCTV

44159 - 1 (Rev A) 21/2/2021
The copyright of this design remains with LSI Architects (Design) Ltd and may not be reproduced without their prior written consent.
All dimensions are to be checked on site and the Contract Administrator notified of any discrepancies.
Drawing to be read in conjunction with the project specification.
Do not scale from this drawing for Constructional purposes.

Note: Internal flat layouts subject to measured survey and therefore shown indicatively and based off Client provided mark up.



S2_P03_26/09/2024_AJ	Updated following Client comment		
S2_P02_02/09/2024_AJ	Updated following Client review		
S2_P01_20/08/2024_AJ	Issued for Information		
Issue No.	Date	Rev	Revision Notes

Rev	1	2	3	4	5	6	7
							


lsi
ARCHITECTS

NOTES: The Old Oak Hall
23a Gower Street, London, NW1 2DY
+44(0)1903 902711

LONDON
30 St Charles Road
London EC1M 3PS
+44(0)20 7278 1739
www.lsiarchitects.co.uk

Client
Ono YMCA
Project
Andersons House
Title
Proposed General Arrangement
Ground Floor Plan

Scale @ A1 1:100	Date 20/08/2024	Drawn AJ
Purpose of Issue Issued for Information	Status S2	Rev P03
Drawing Code 24159-LSI-AAA-00-DR-A-1300		

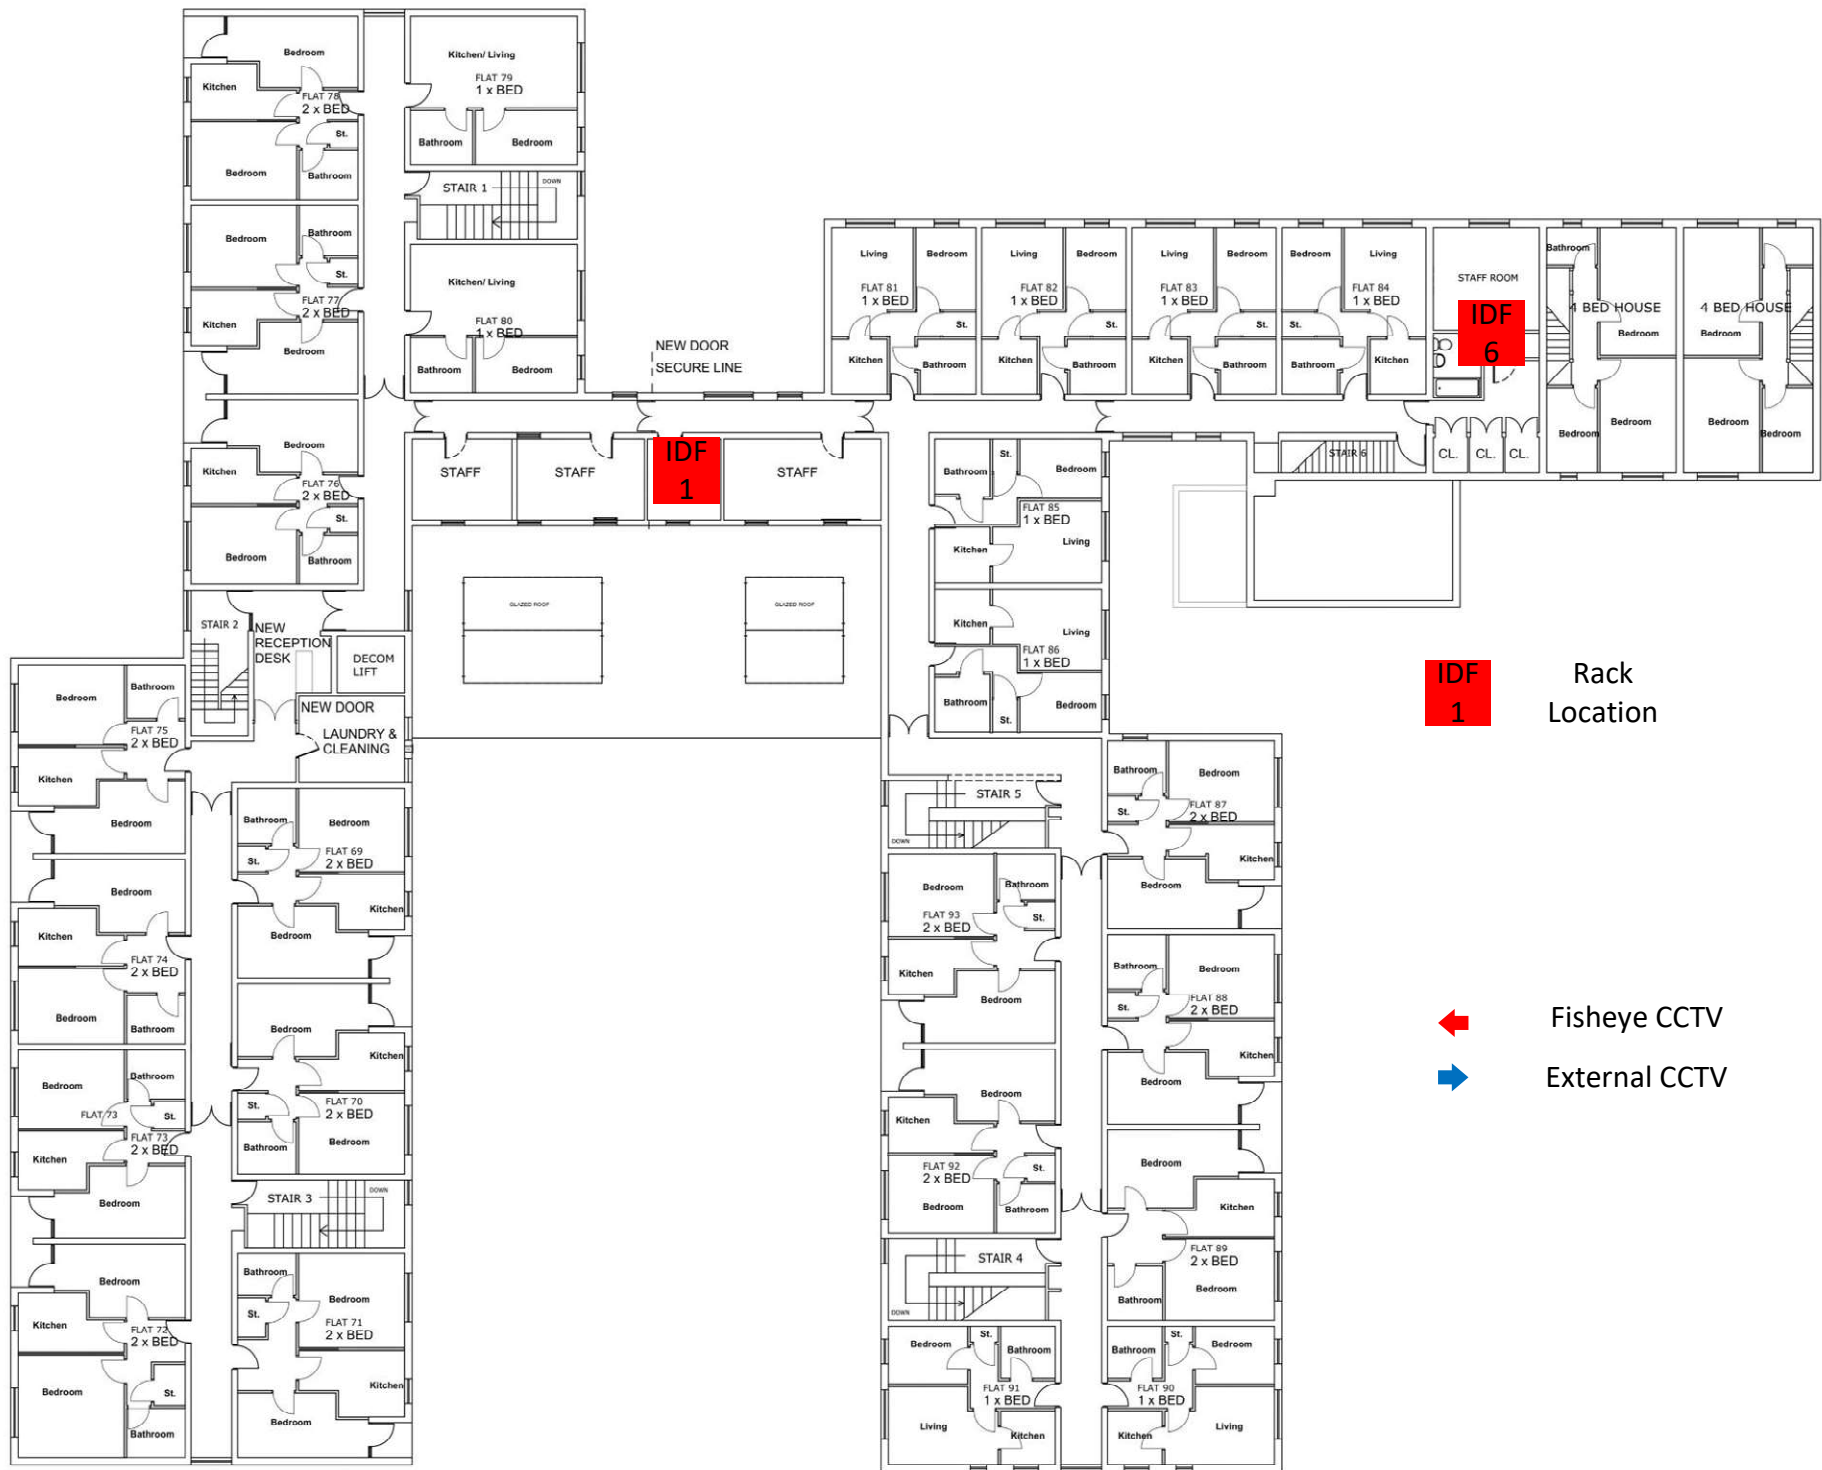

IDF 6

IDF 1

IDF 1

Rack Location



Fisheye CCTV



External CCTV