



44159 - 130106 - 24.12.2021
The copyright of this design remains with LSI Architects (Design) Ltd and may not be reproduced without their prior written consent.
All dimensions are to be checked on site and the Contract Administrator notified of any discrepancies.
Drawing to be read in conjunction with the project specification.
Do not scale from this drawing for constructional purposes.

Note: Internal flat layouts subject to measured survey and therefore shown indicatively and based off Client provided mark up.



S2	P03	26/09/2024	AJ	Updated following Client comment
S2	P02	22/09/2024	AJ	Updated following Client review
S2	P01	25/08/2024	AJ	Issued for Information
Date: Rev: Issue: Rev: Revision Notes:				


lsi
ARCHITECTS

NOTES:
The LSI Ltd Hall
23a Galle Market Street
Newport NP23 5DY
+44(0)1903 607711

LONDON:
Flat 2
50 St Charles Road
London EC1M 3PS
+44(0)20 7278 1739
www.lsiarchitects.co.uk

Client: One YMCA
Project: Andersons House
Title: Proposed General Arrangement Ground Floor Plan

Scale @ A1	Date	Drawn
1:100	20/08/2024	AJ
Purpose of Issue:		
Issued for Information		
Drawing Code:	Status:	Rev:
24159-LSI-AAA-00-DR-A-1300	S2	P03

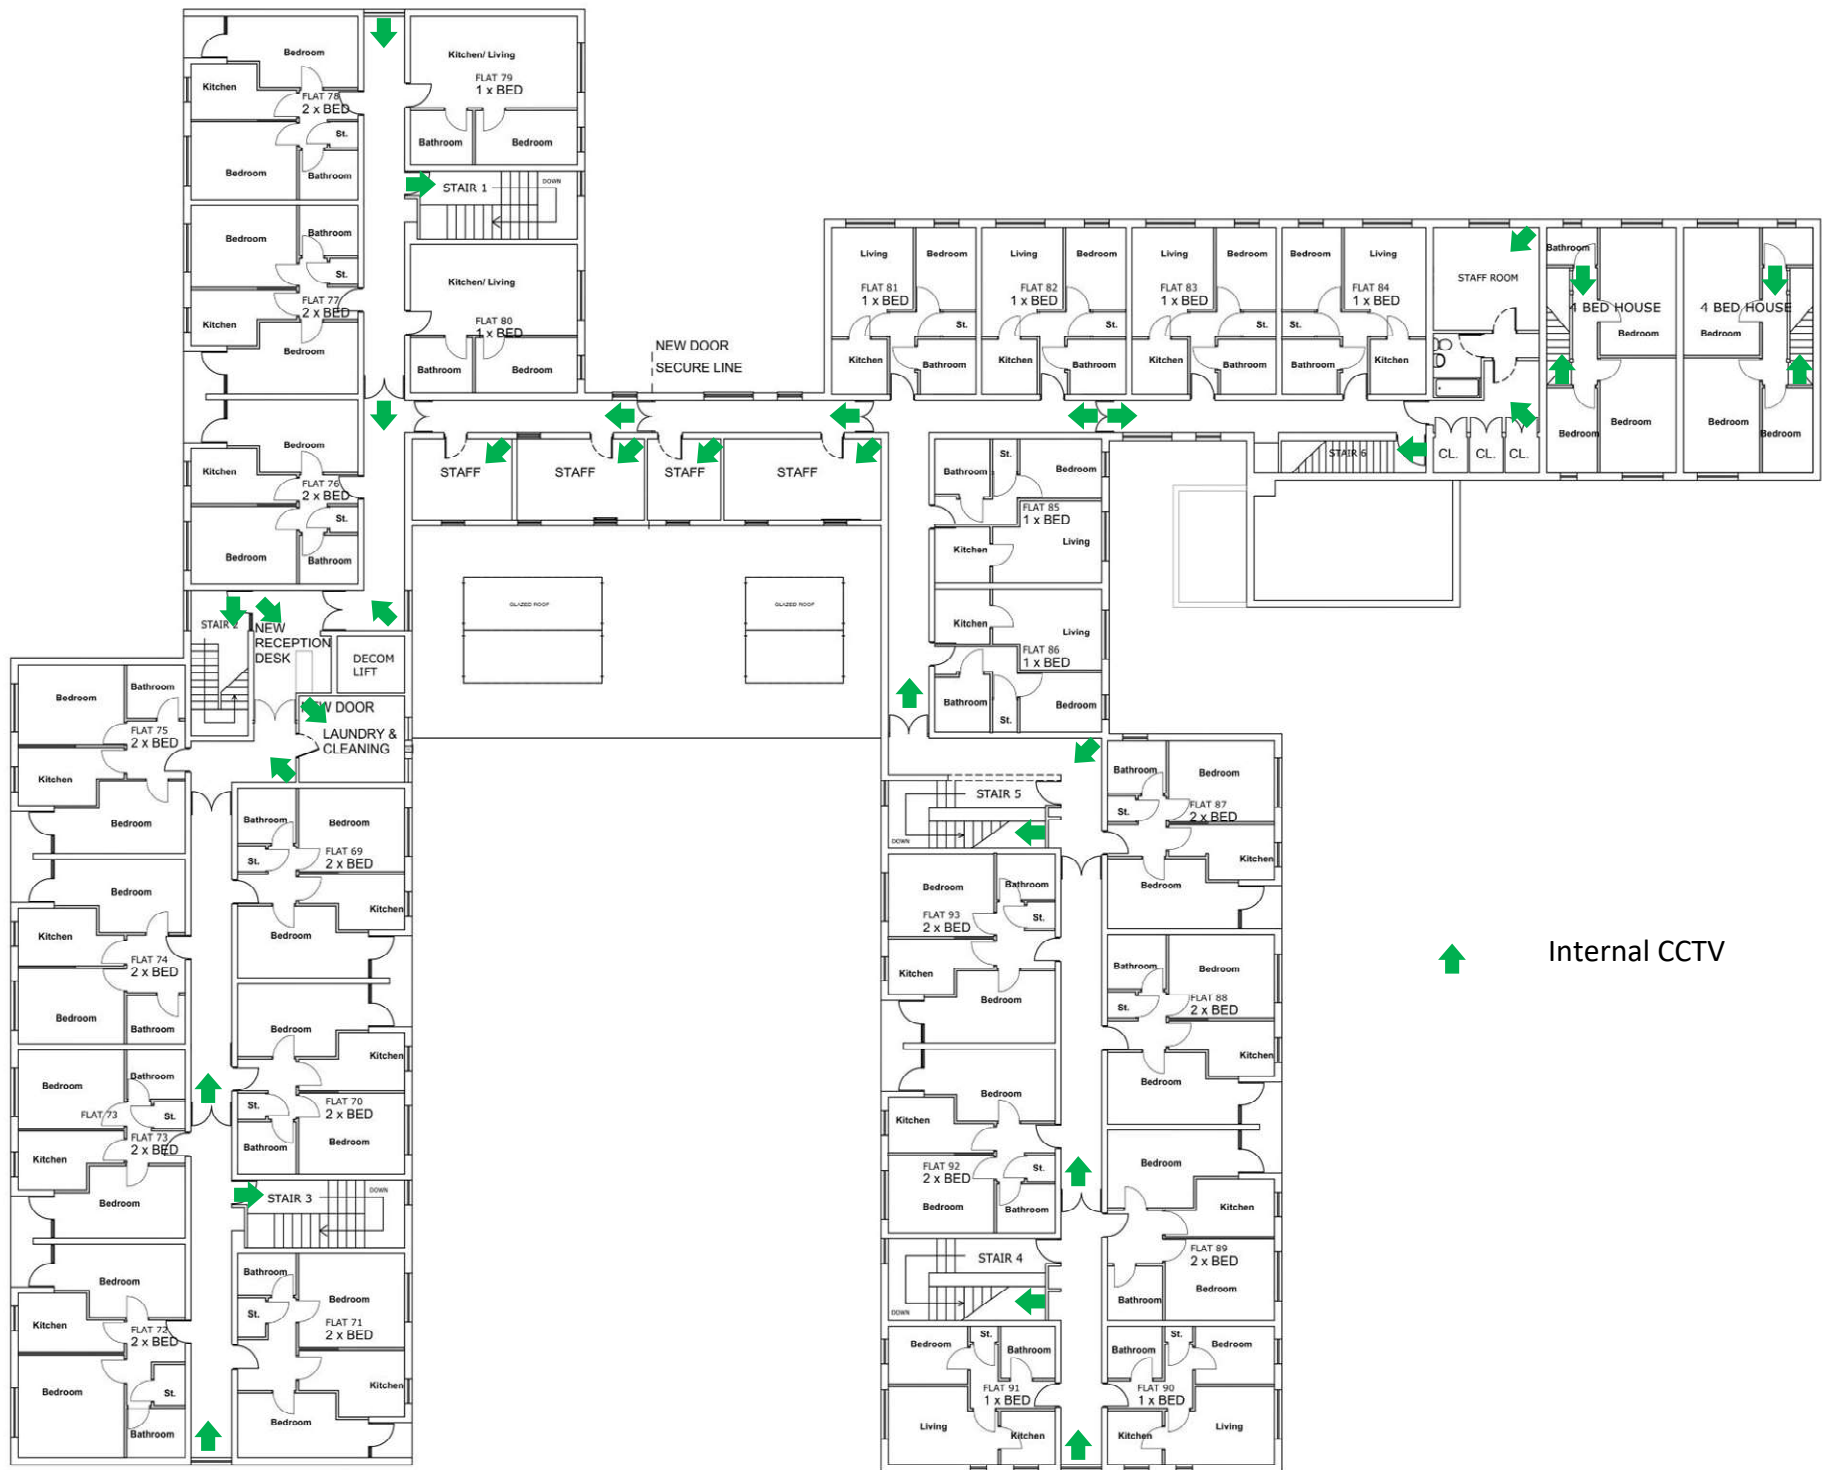

↑ Internal CCTV