

SHEET NO.

P010

PROPOSED SECTIONS

DATE

14.11.24

CURRENT REVISION

REV. A

PROJECT NAME

BELFRY

PROJECT NUMBER 1508

PROJECT STATUS FOR PLANNING

PROJECT ADDRESS BELFRY, BARLEY, ROYSTON,
SG8 8JW

NOTES

ALL DIMENSIONS AND MEASUREMENTS PRESENTED ARE APPROXIMATE AND SHOULD BE VERIFIED ON-SITE PRIOR TO CONSTRUCTION.

VARIATIONS MAY EXIST DUE TO SITE CONDITIONS, ADJUSTMENTS, OR OTHER UNFORESEEN FACTORS.

CONTRACTORS SHOULD PROMPTLY REPORT ANY DISCREPANCIES, DEFECTS, OR ISSUES ENCOUNTERED DURING CONSTRUCTION TO G2AD LIMITED. IF YOU HAVE ANY QUESTIONS, PLEASE DO NOT HESITATE TO CONTACT US ON 07449 626262.

THE CONTRACTOR IS RESPONSIBLE FOR INTERPRETING AND EXECUTING THE DRAWINGS ACCURATELY AND ACCORDING TO BEST PRACTICES.

THESE DRAWINGS ARE PROTECTED BY COPYRIGHT AND ARE PROVIDED FOR THE SOLE PURPOSE OF THE CURRENT PROJECT. THEY ARE NOT TO BE COPIED, TRACED, OR USED FOR ANY FUTURE WORK WITHOUT PRIOR WRITTEN CONSENT FROM G2AD LIMITED.

© G2AD LIMITED 2024. ALL RIGHTS RESERVED.

DRAWN BY
GWCHECKED BY
GD

SCALE

1 : 50

PAPER SIZE

A1




SECTION 1



SECTION 2

PROPOSED CONSERVATION STYLE SKYLIGHTS.

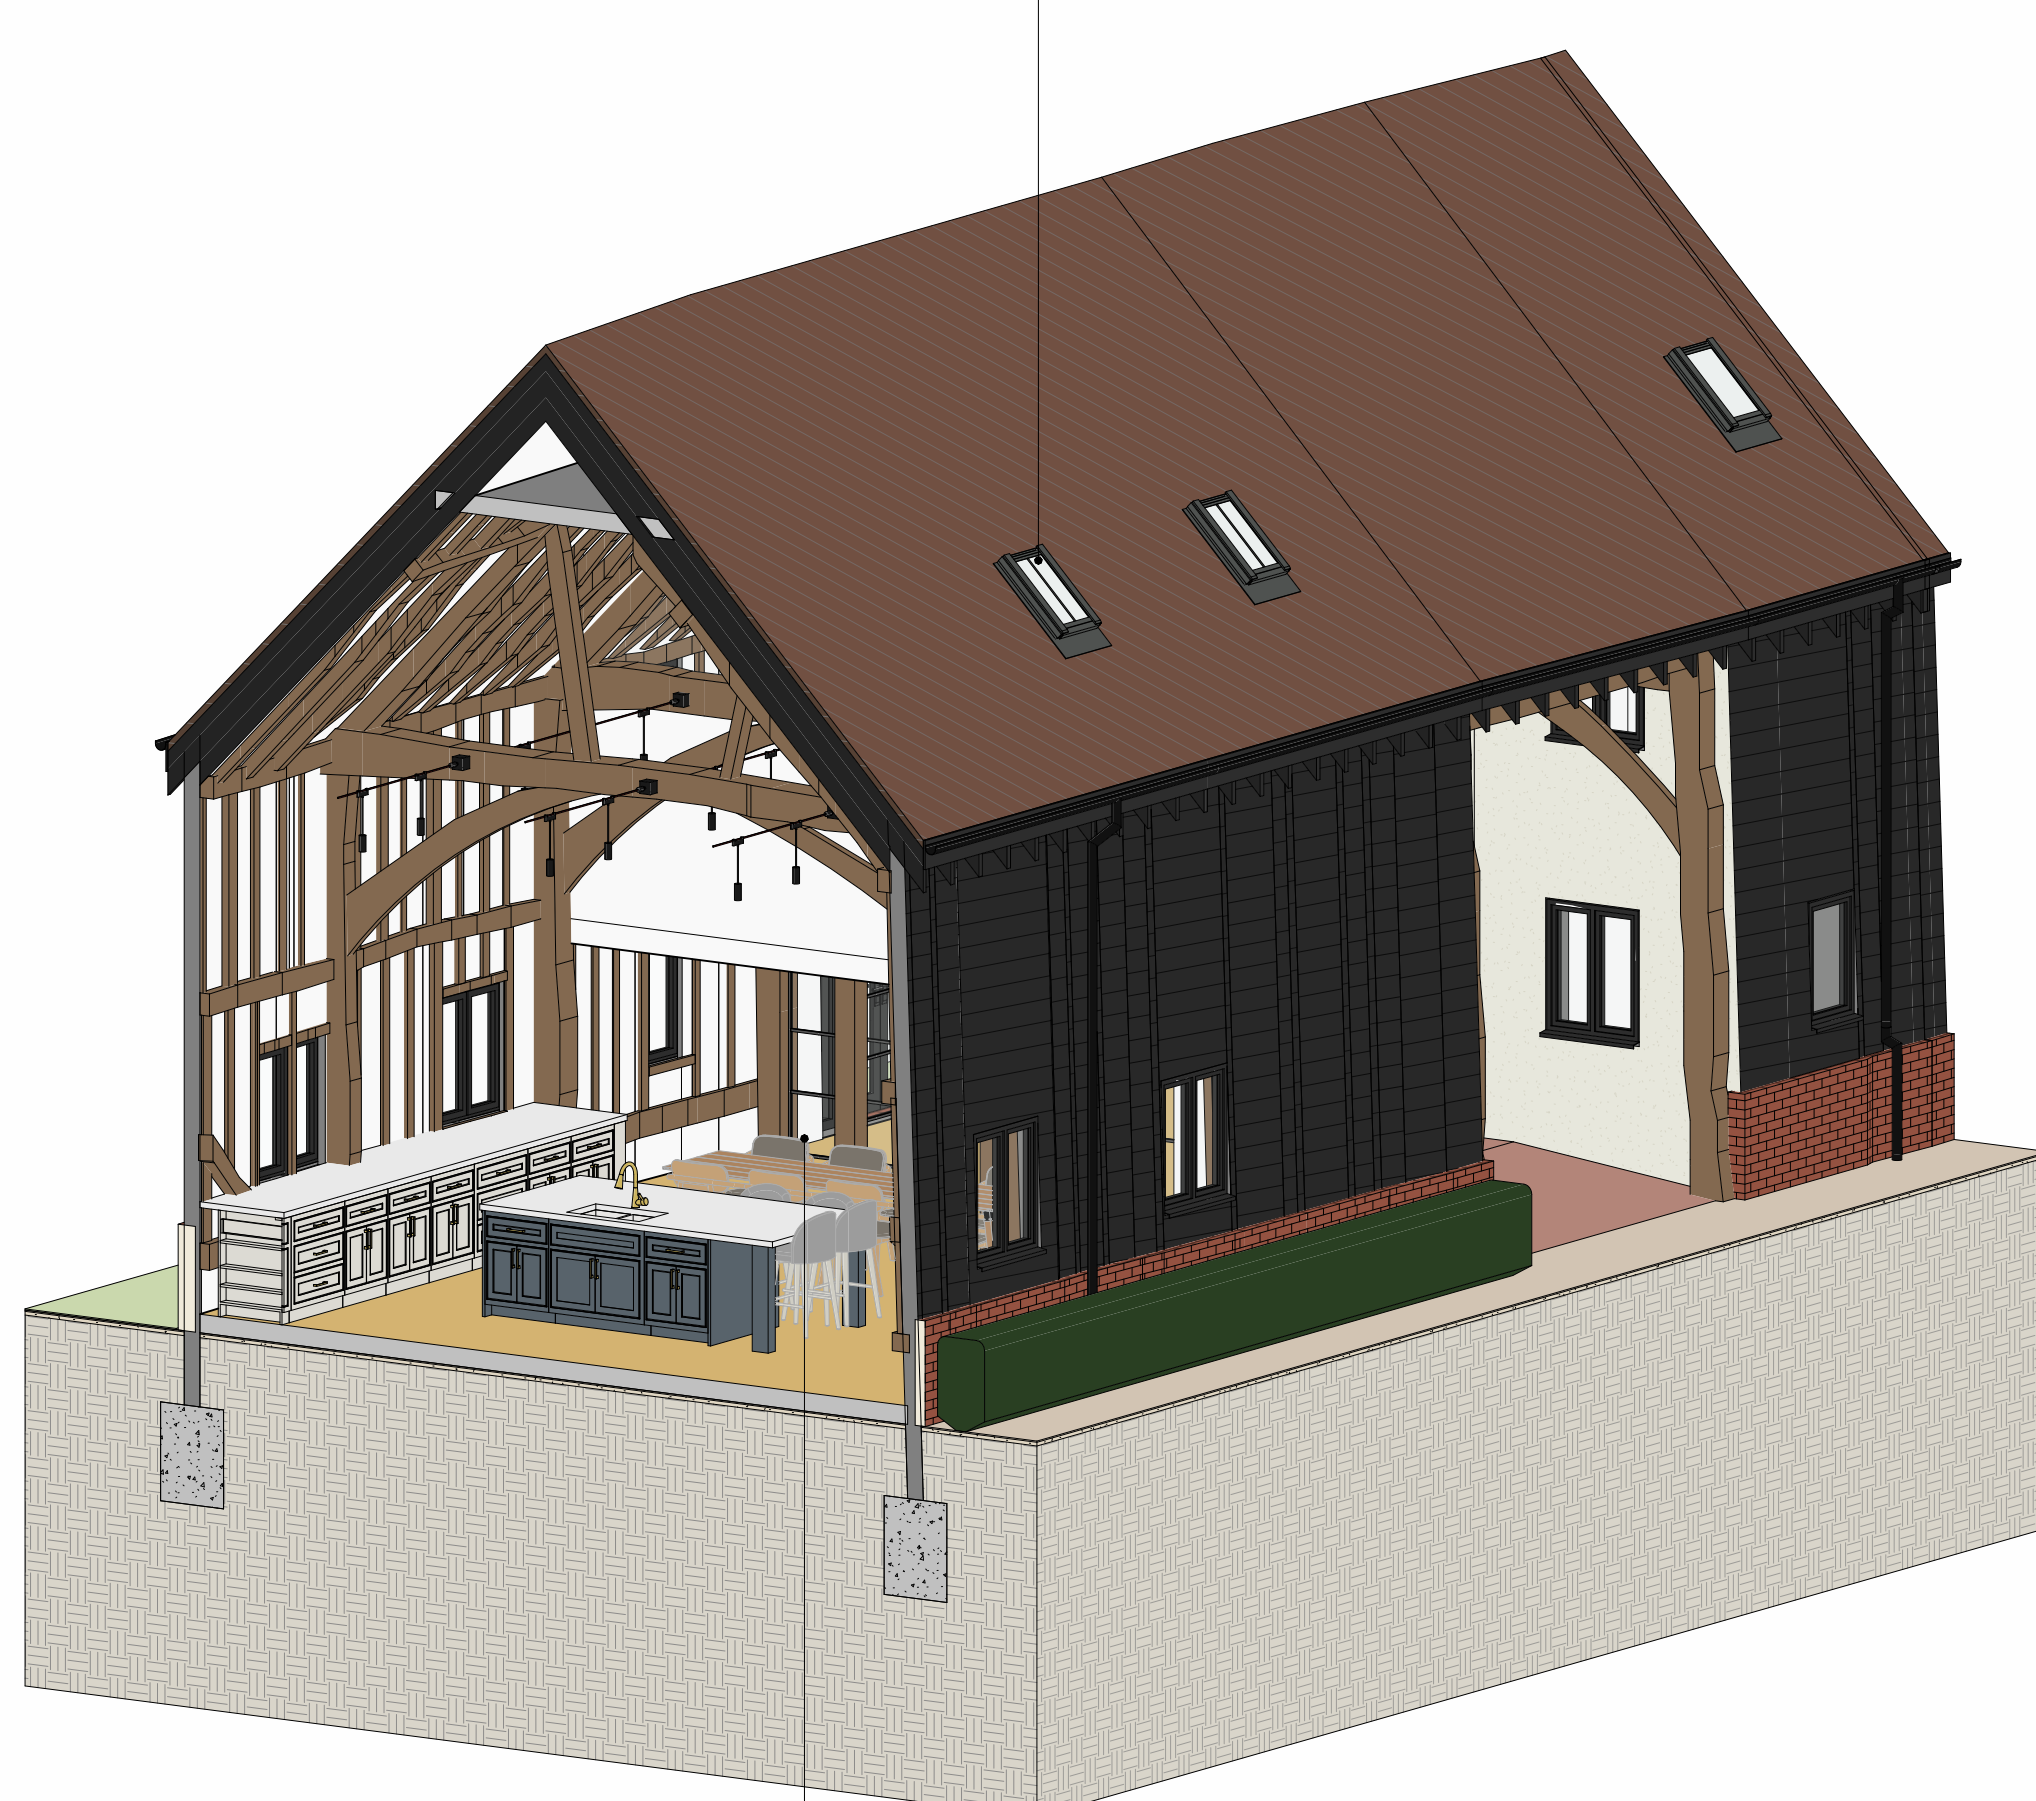

3D SECTION

PROPOSED BLACK HERITAGE DOORS.

PROPOSED NEW STAIRCASE.

EXISTING SKYLIGHT TO LET NATURAL LIGHT THROUGH BOTH FLOORS.

PROPOSED GLAZING TO ALLOW NATURAL LIGHT.



SECTION 3

BI-FOLD DOORS. ALREADY GRANTED PERMISSION.

PROPOSED OPEN PLAN KITCHING/DINING.



SECTION 4

