


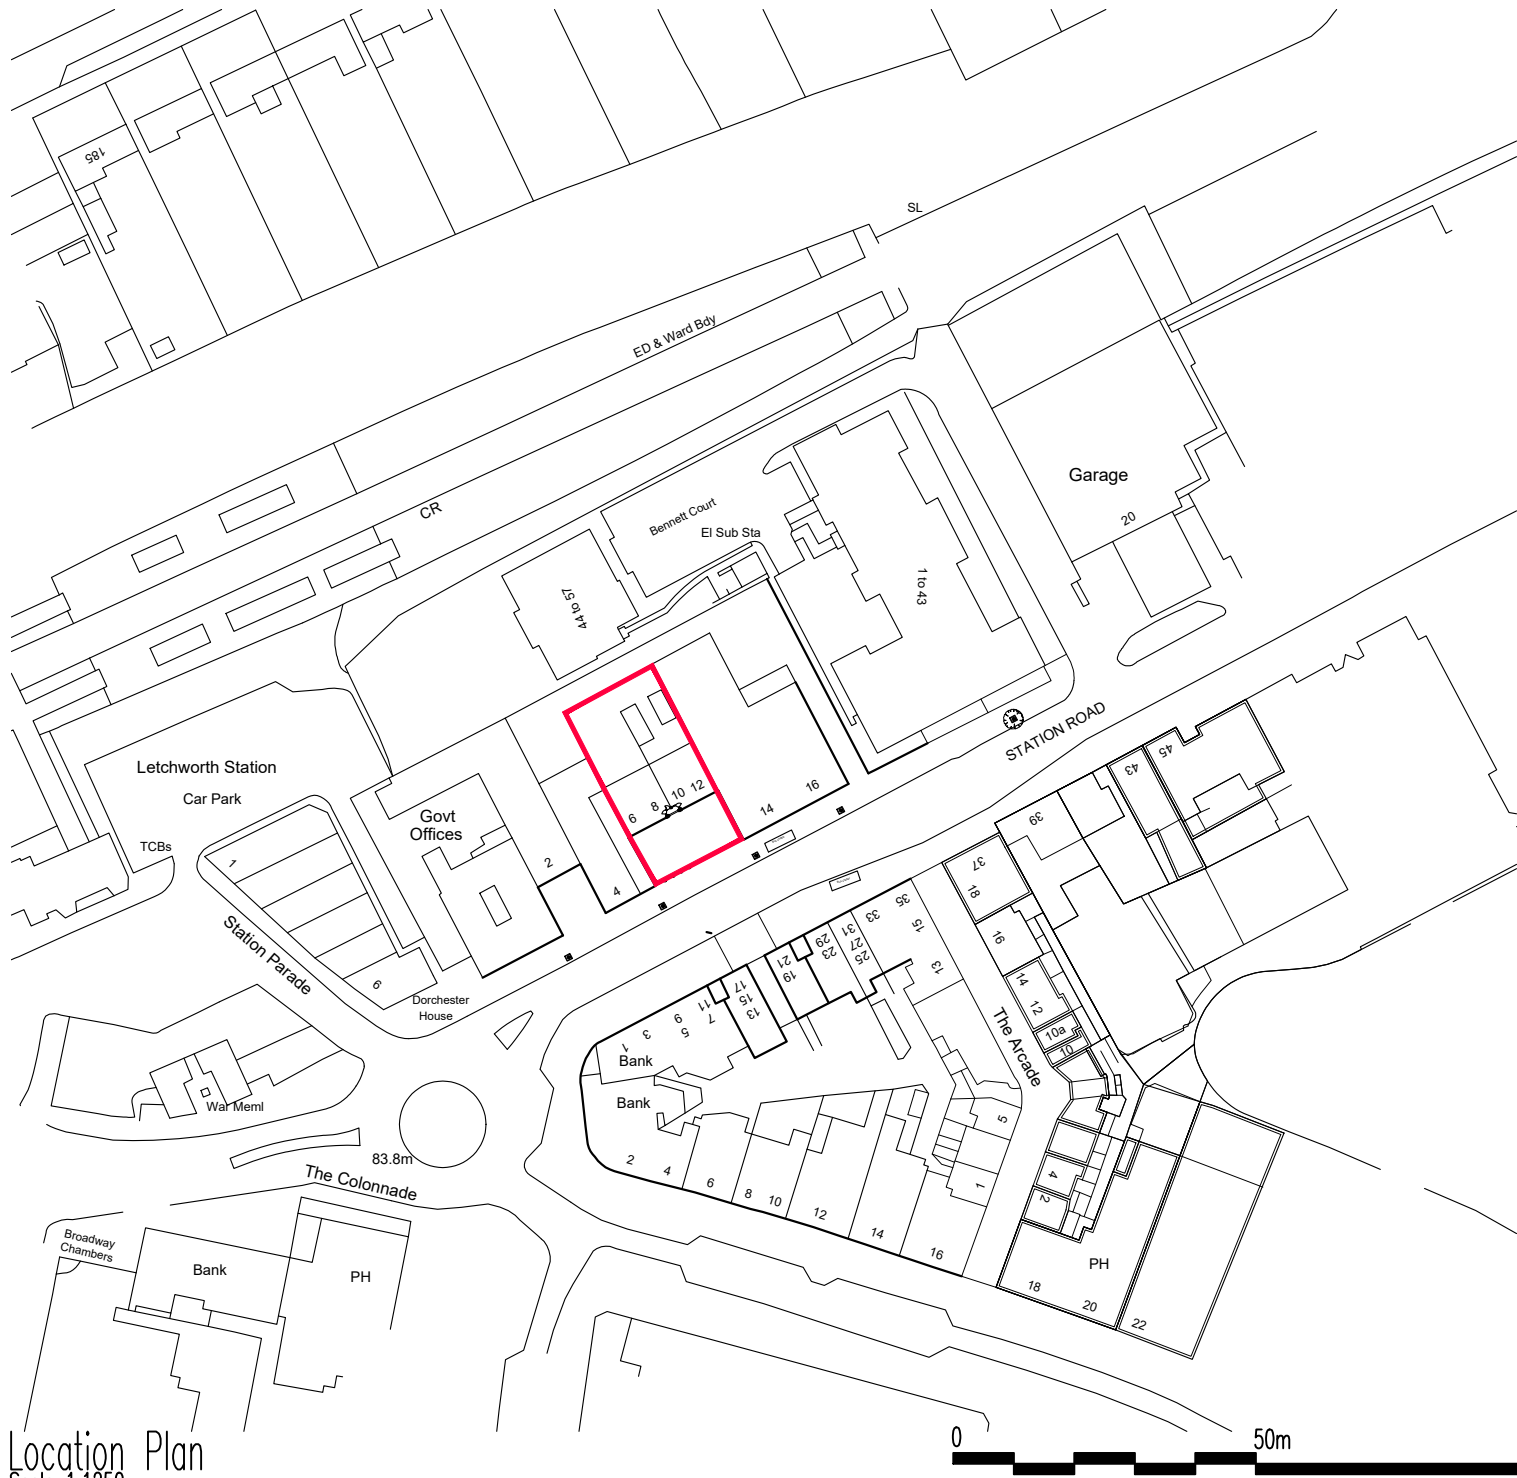

Location Plan
Scale 1:1250

THIS DRAWING IS A PRINT AND MUST NOT BE SCALED.
ANY QUERIES REGARDING DIMENSIONS TO BE TAKEN UP WITH
PENTANGLE DESIGN GROUP.

ALL DIMENSIONS OF EXISTING BUILDINGS TO BE VERIFIED ON SITE.

THIS DRAWING IS THE COPYRIGHT OF PENTANGLE DESIGN GROUP
AND SHALL NOT BE IN ANY WAY USED OR REPRODUCED WITHOUT
THEIR PRIOR WRITTEN CONSENT.

NOTES

PRELIMINARY

PENTANGLE

DESIGN GROUP

SUITE 1, 21 BANCROFT HITCHIN HERTS SG5 1JW
TEL(01462) 431133 E:PDG@PENTANGLEDESIGN.CO.UK

JOB TITLE

6 - 12 Station Road, Letchworth Garden City
Conversion of ground floor offices to flats

DRAWING TITLE

Location Plan

SCALE	DRAWING NUMBER	REVISION
1:1250	46	-
DATE		
July '24		
Sheet	A4	
JOB NUMBER	3187	

ARCHITECTS & INTERIOR DESIGNERS