


[03] Site Plan as Proposed 1:200

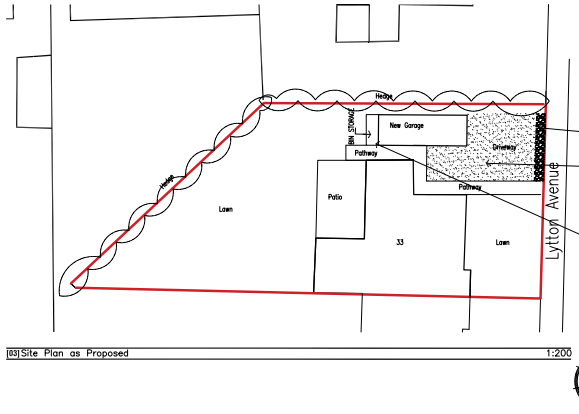

Stone sets 500mm in from drive entrance

Gravel to drive as above



Bin storage to rear of garage

GENERAL NOTES:
Read in conjunction with relevant drawings, specifications and current building regulations approved documents.
All dimensions to be confirmed on site prior to construction.
DO NOT SCALE DRAWING TO OBTAIN SIZES.
Report discrepancies or omissions to drawings to client.
Allow for all services requirements and comply further instructions. Read in conjunction with consultants drawings for setout and coordination of;
- Structural walls, columns and slab
- Service openings
- External drainage and roadworks
- Landscaping
- Mechanical and electrical services


All levels, cladding, rainwater pipes and drainage pipes are shown indicatively. Capacities, sizings and service runs to be fully designed by M&E consultant / contractor.

Levels are preliminary only, level of floors to be checked by contractor before construction works begin.

Contractor to survey existing drainage and confirm extent of works required to connect to existing drainage system.

STRUCTURAL AND DRAINAGE:
Refer to structural engineers drawings for detail of wood work


Scale 1:50 0 0.5 5m
Scale 1:100 0 1 2.5 5 10m
Scale 1:200 0 2 5 10 20m
Scale 1:500 0 5 12.5 25 50m

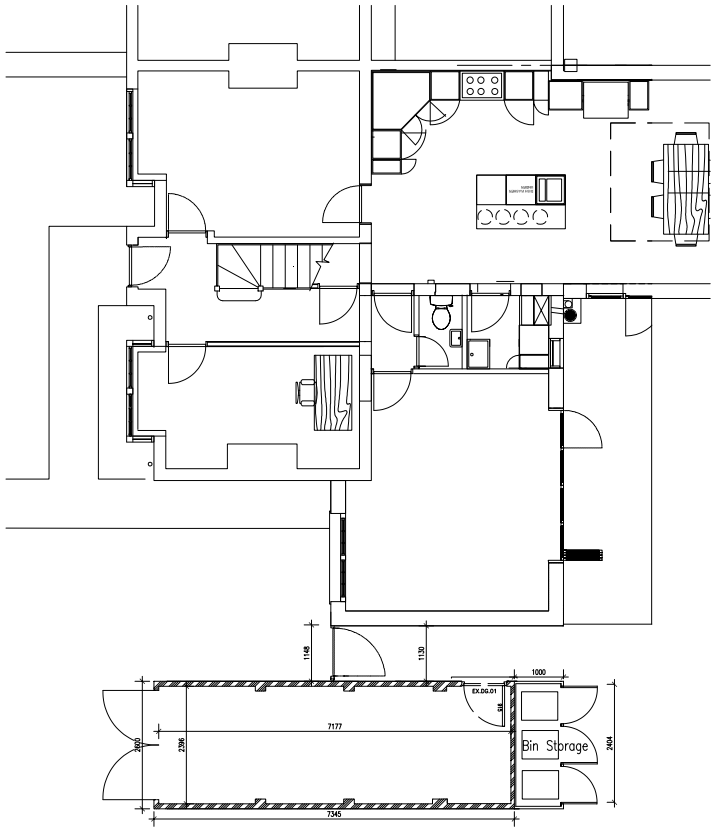


[02] Ground Floor Plan As Proposed 1:50




[04] Front Elevation as Proposed 1:100

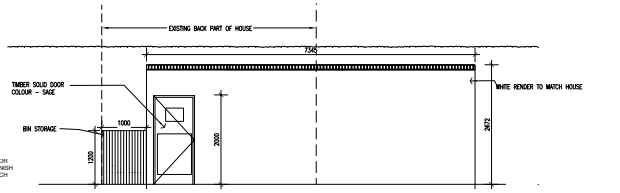


[09] Garage Side Elevation as Proposed 1:50

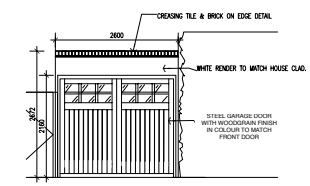

[05] Front Garage Elevation as Proposed 1:50

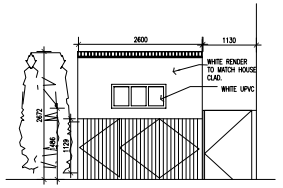

[06] Rear Garage Elevation as Proposed 1:50

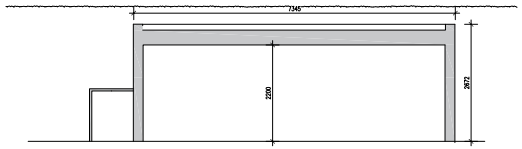

[09] Garage Side Section as Proposed 1:50



[07] Rear Elevation as Proposed 1:100

A. Reduced Height
B. Reduced Height
C. Garage door revision

CROE ARCHITECT LLP
THIS DRAWING IS THE PROPERTY OF CROE ARCHITECTS LLP, AND IS ISSUED ON THE CONDITION THAT IT IS NOT REPRODUCED, DISCLOSED OR COPIED TO ANY UNAUTHORISED PERSON IN WHOLE OR PART WITHOUT PRIOR WRITTEN CONSENT.

NO DIMENSIONS ARE TO BE SCALED FROM THIS DRAWING. ALL WORKING DIMENSIONS SHOULD BE REFERRED ON SITE. THE ARCHITECT MUST BE ADVISED OF ANY DISCREPANCIES PRIOR TO ANY ITEM OF WORK BEING PUT IN HAND.
THIS DRAWING MUST BE READ TOGETHER WITH THE SPECIFICATION, BILL OF QUANTITIES AND RELATED DRAWINGS.

CLIENT:
Mr and Mrs Markham

PROJECT:
33 Lytton Avenue
Letworth Garden City
SG6 3HU

STATUS:
PLANNING

TITLE:
As Proposed
Elevations and plans

DRAWN BY:	DATE:	SCALE:
KR	Sept.2024	varies @A1

PRO NUM:	DRAWING NUM:	REV:
24034	010	C

CROE ARCHITECTS
arb | RIBA Chartered Practice
TELEPHONE : 01462 453931
EMAIL : info@croearchitects.co.uk
WEB : www.croearchitects.co.uk