




Smart Structural Calculations Ltd
108 Glencoe Road
Coventry, CV31GP

Proposed side elevation

Customer:
Site address: 31 Rosecomb_SG8 9FL

Drawing scale: 1/500
Page number: 14

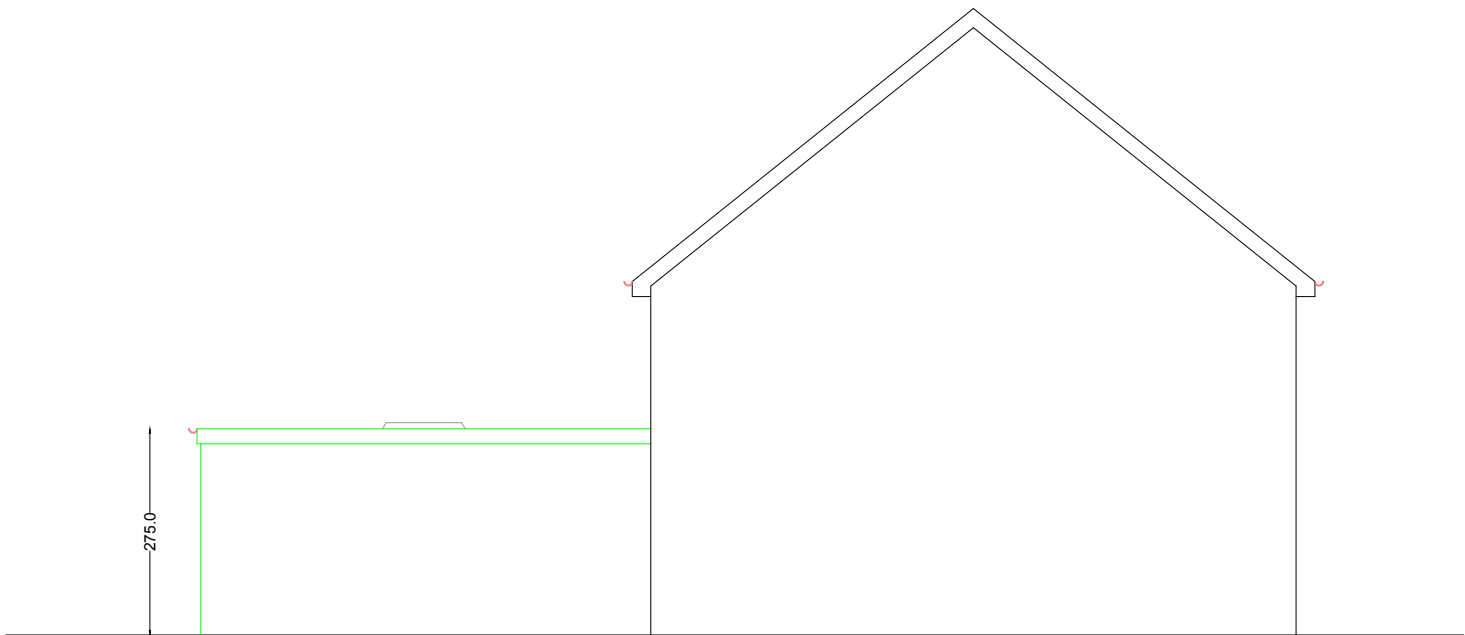

Proposed side elevation
(N0 29 Side)