



REVISIONS:

ELEVATION AS EXISTING

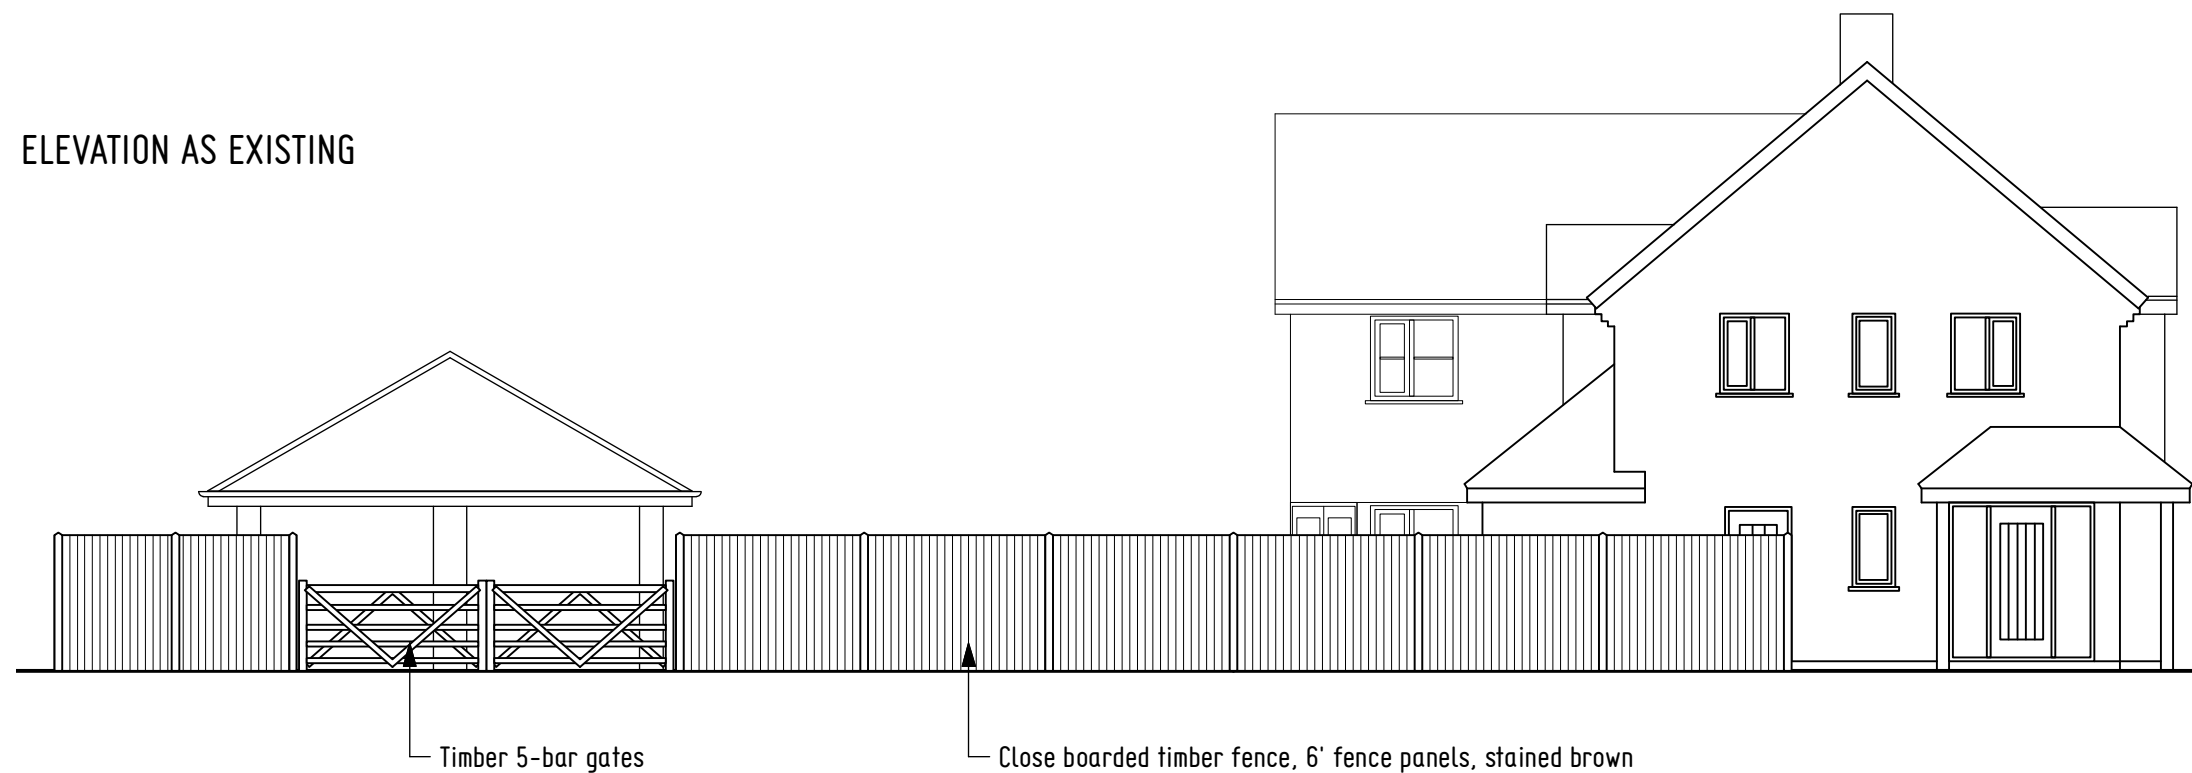

ELEVATION AS PROPOSED

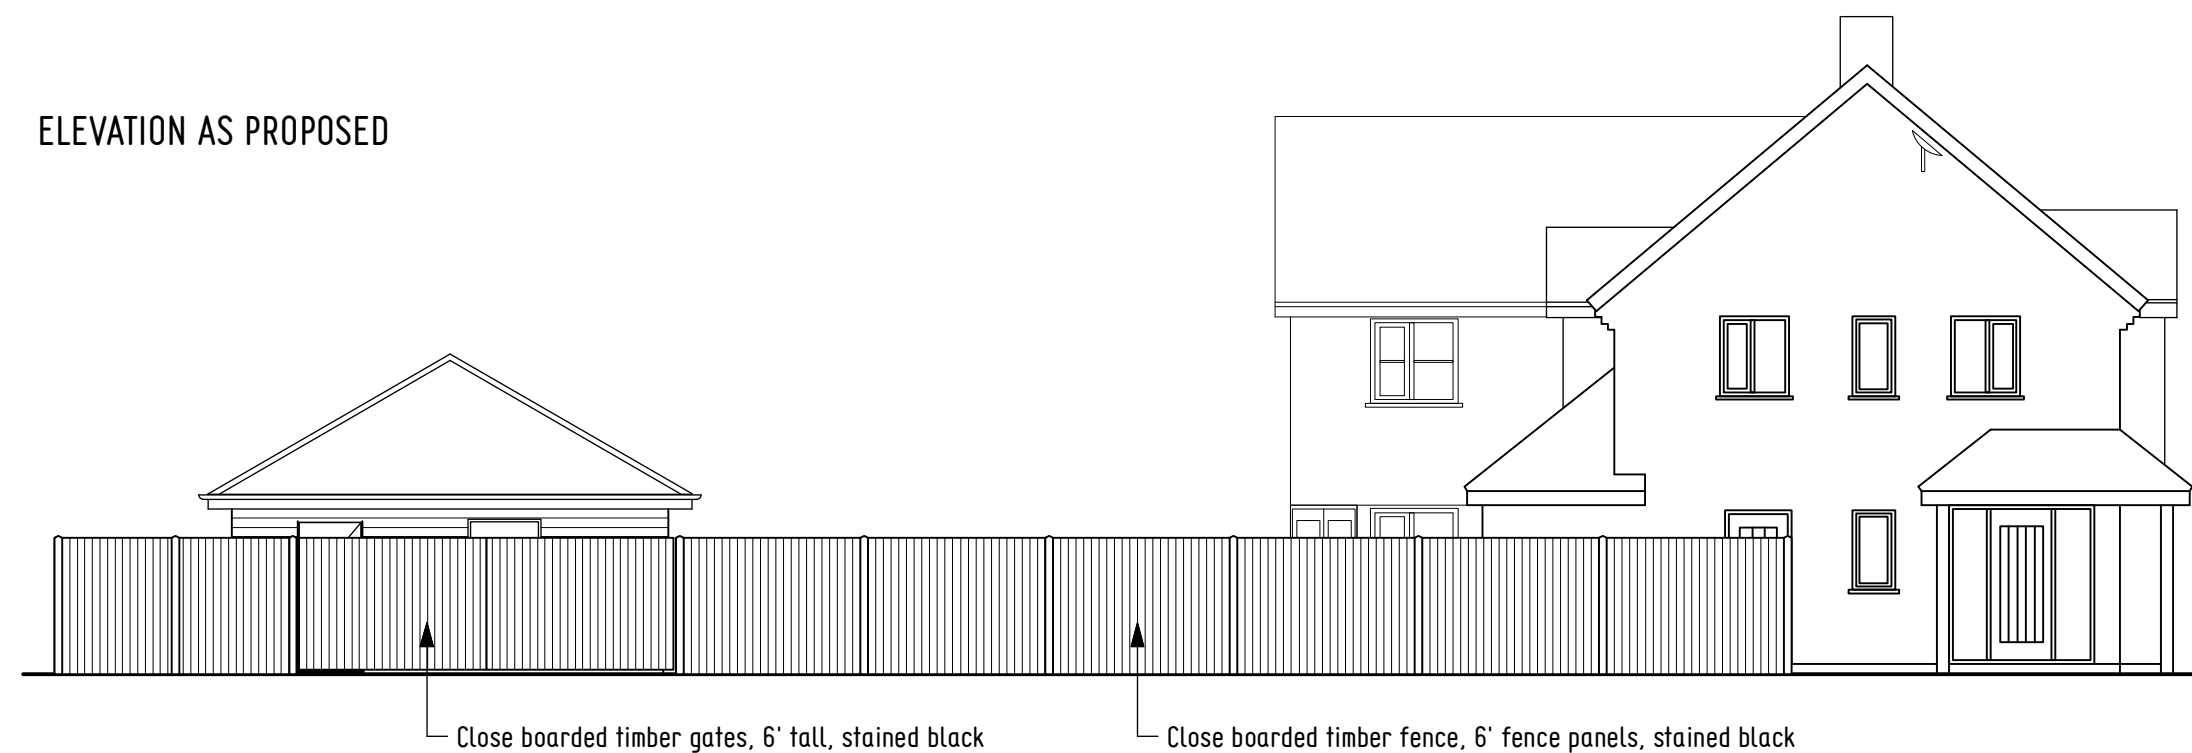

PROJECT: 35 High Street Pirton SA5 3PS	
DRAWING TITLE: Fence and gates As Existing and proposed	
JOB NO: V041	
DWG NO: 100	REV:
SCALE: 1:100 @ A3	DATE: Apr '25
STATUS: PLANNING	