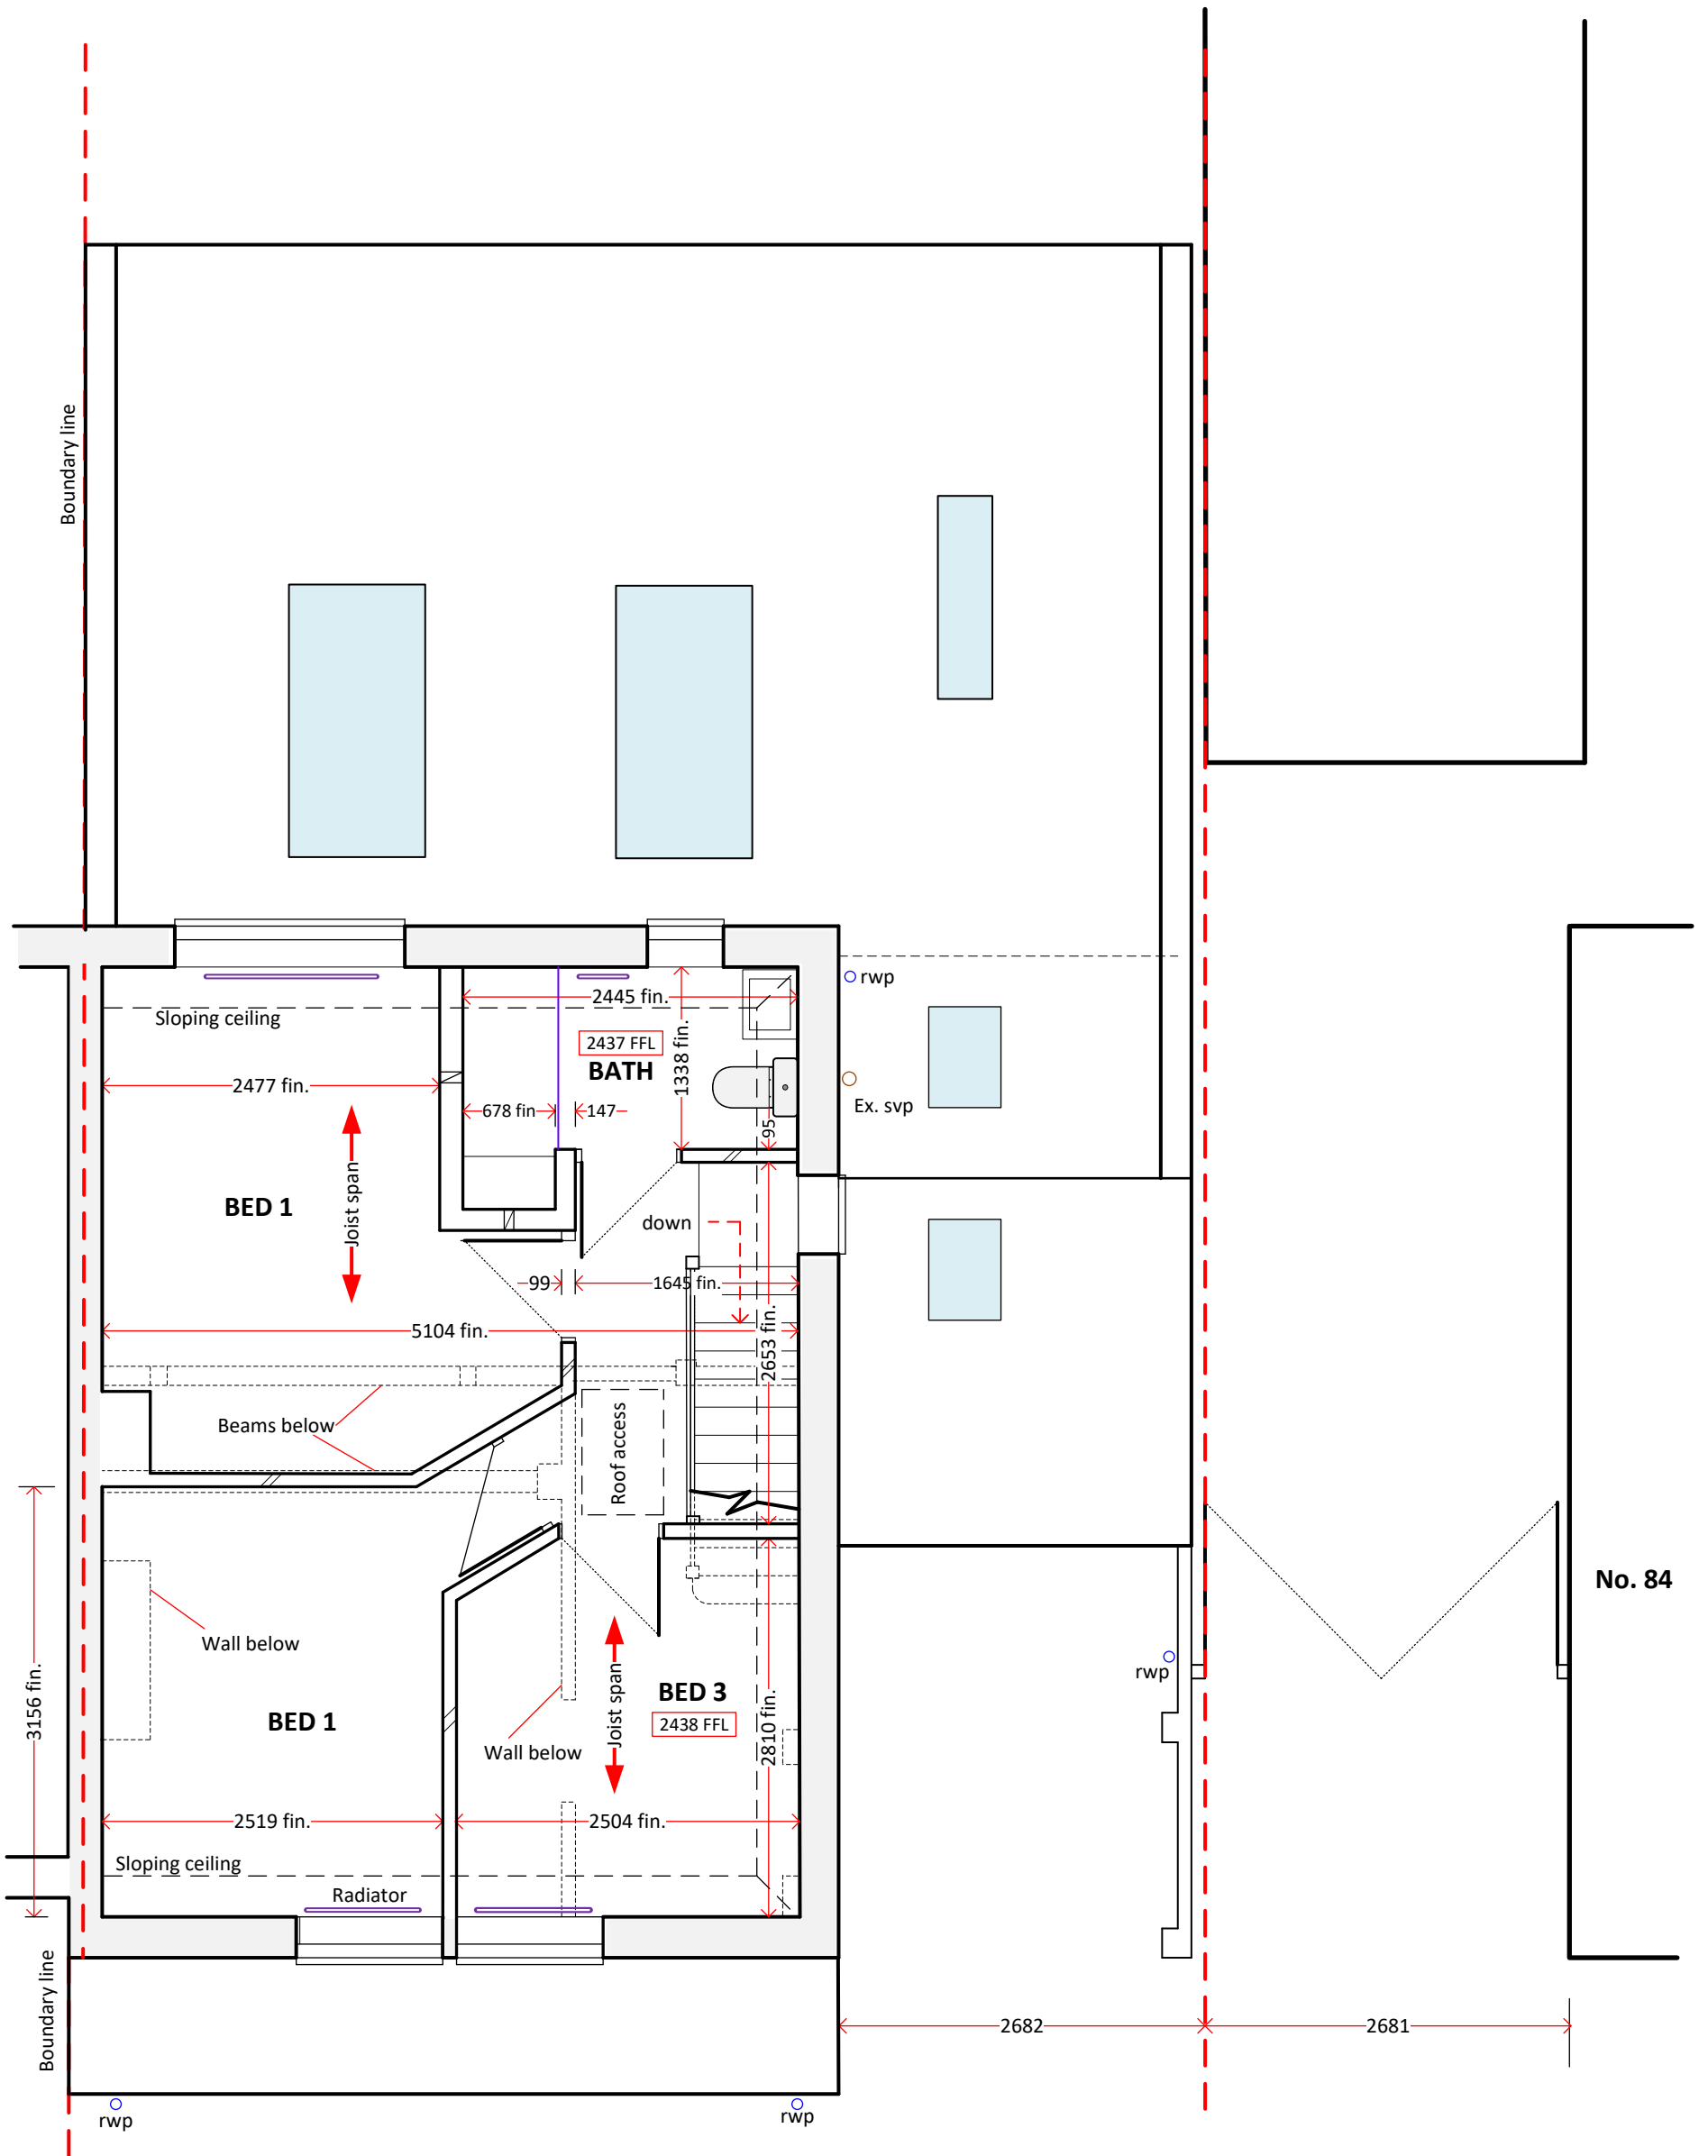


**ROSEBURY**  
Design · Planning · Project Management

8 WOODLAND WAY, BALDOCK, HERTFORDSHIRE, SG7 6LR  
T: 07970 277106  
E: Rosebury21@gmail.com