




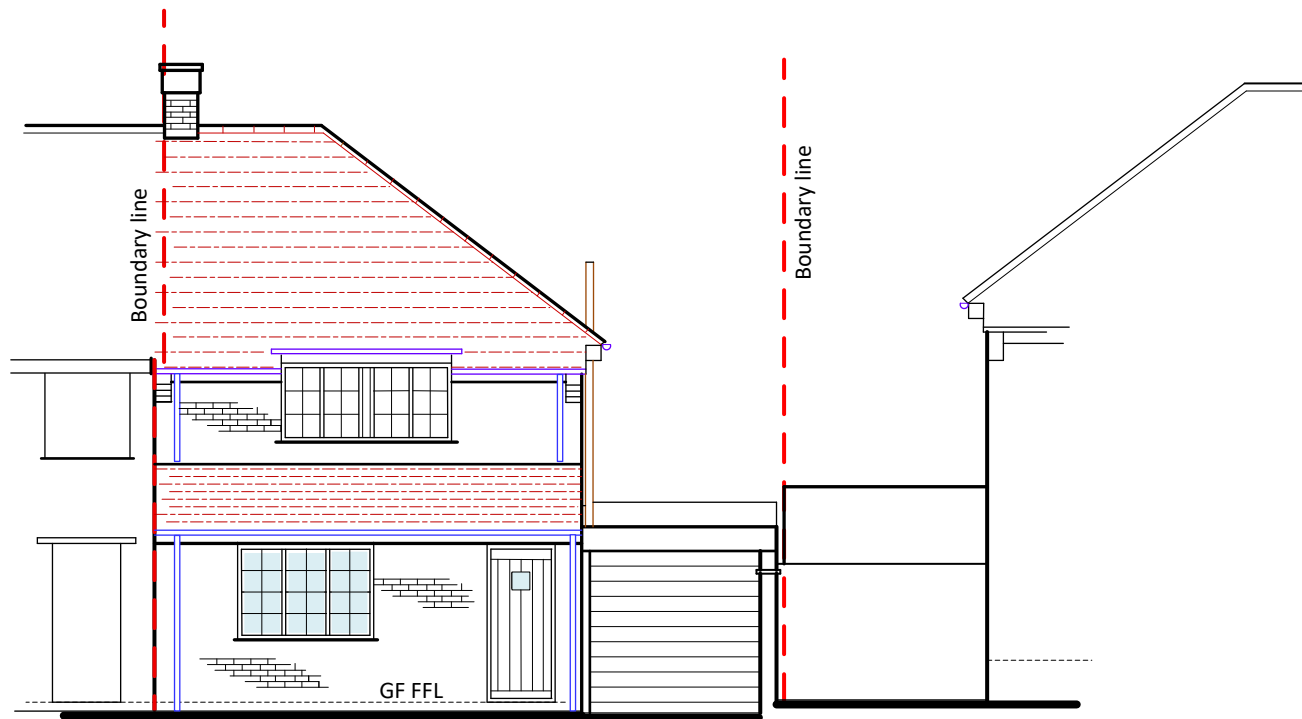


FRONT

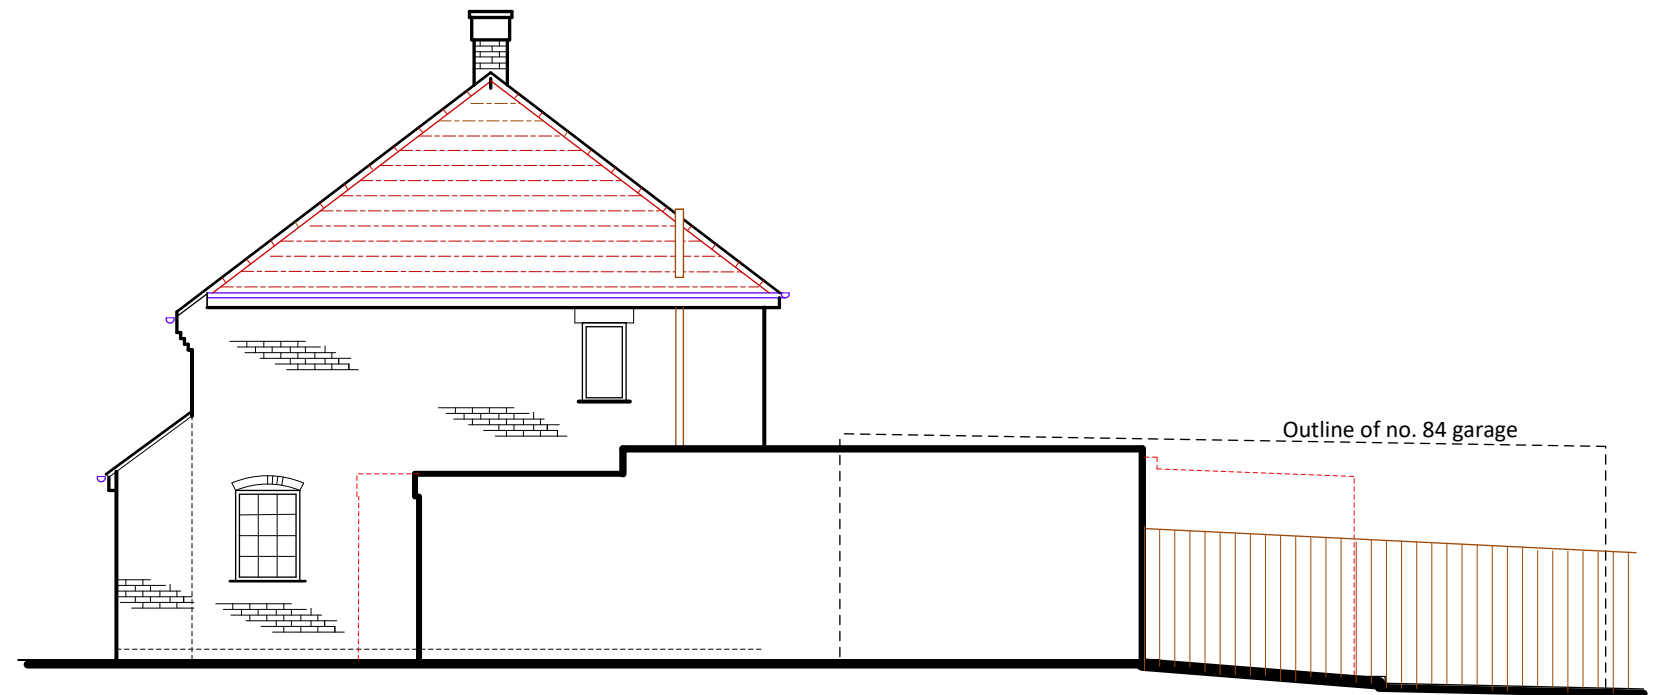

SIDE

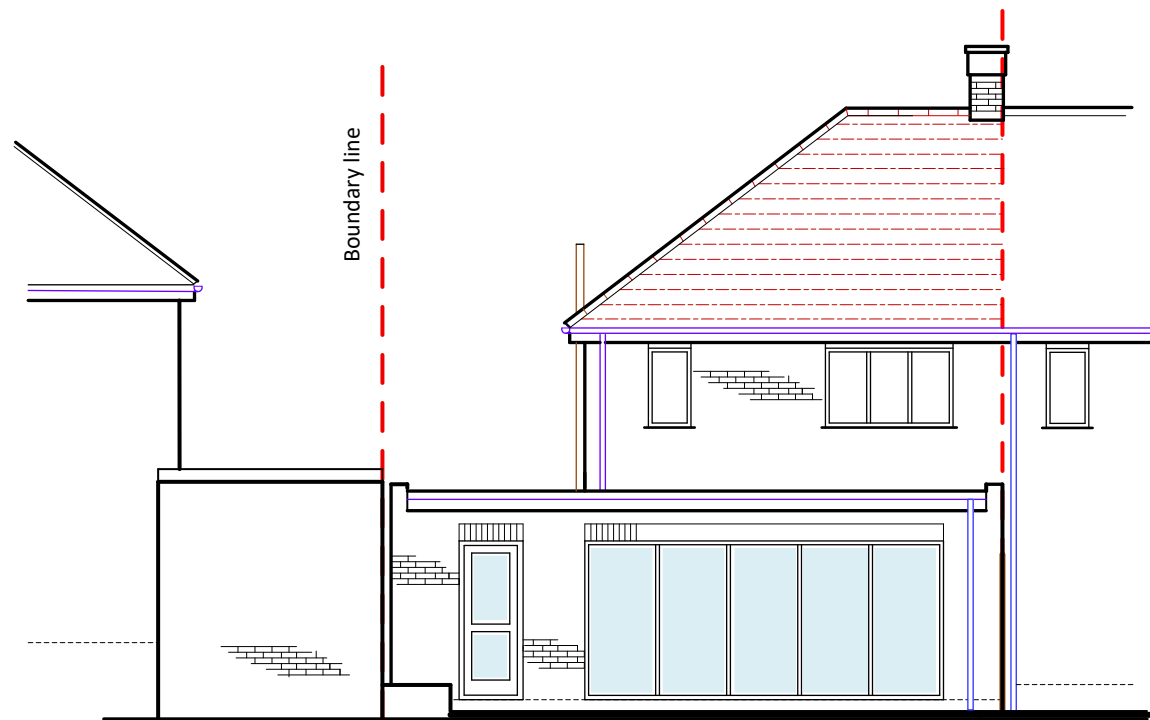


REAR

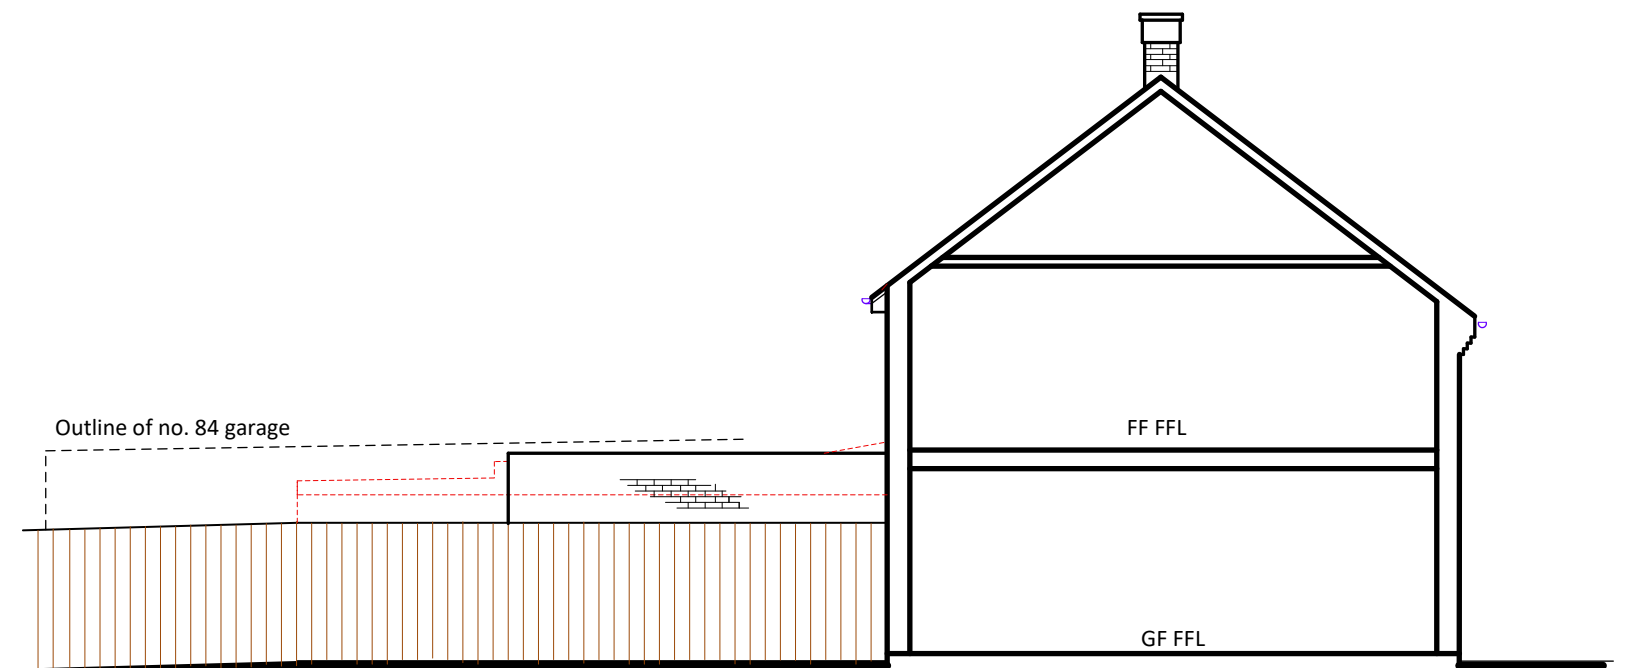

SIDE

LEGEND

- Walls red multi stock brick to match existing.
- Parapet walls capped off with eng. Brick on tile creasing
- Antracite bifold doors and roof lantern
- Ex. White upvc windows
- Felt flat roof with white fascia to match existing
- Black rwp & gutter

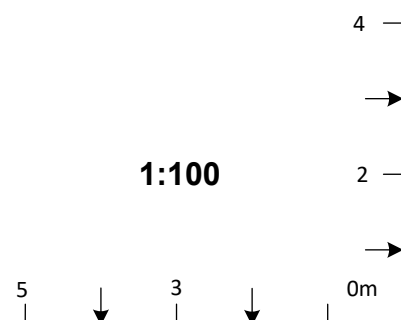

ROSEBURY
Design · Planning · Project Management

8 WOODLAND WAY, BALDOCK, HERTFORDSHIRE, SG7 6LR

T: 07970 277106

E: Rosebury21@gmail.com

Contract

82 Mullway, Letchworth GC

Title

Proposed Elevations

Scale

1:100

Date

04.2026

Drawing No.

07/RH/26

Rev

A3

This drawing is copyright ©