




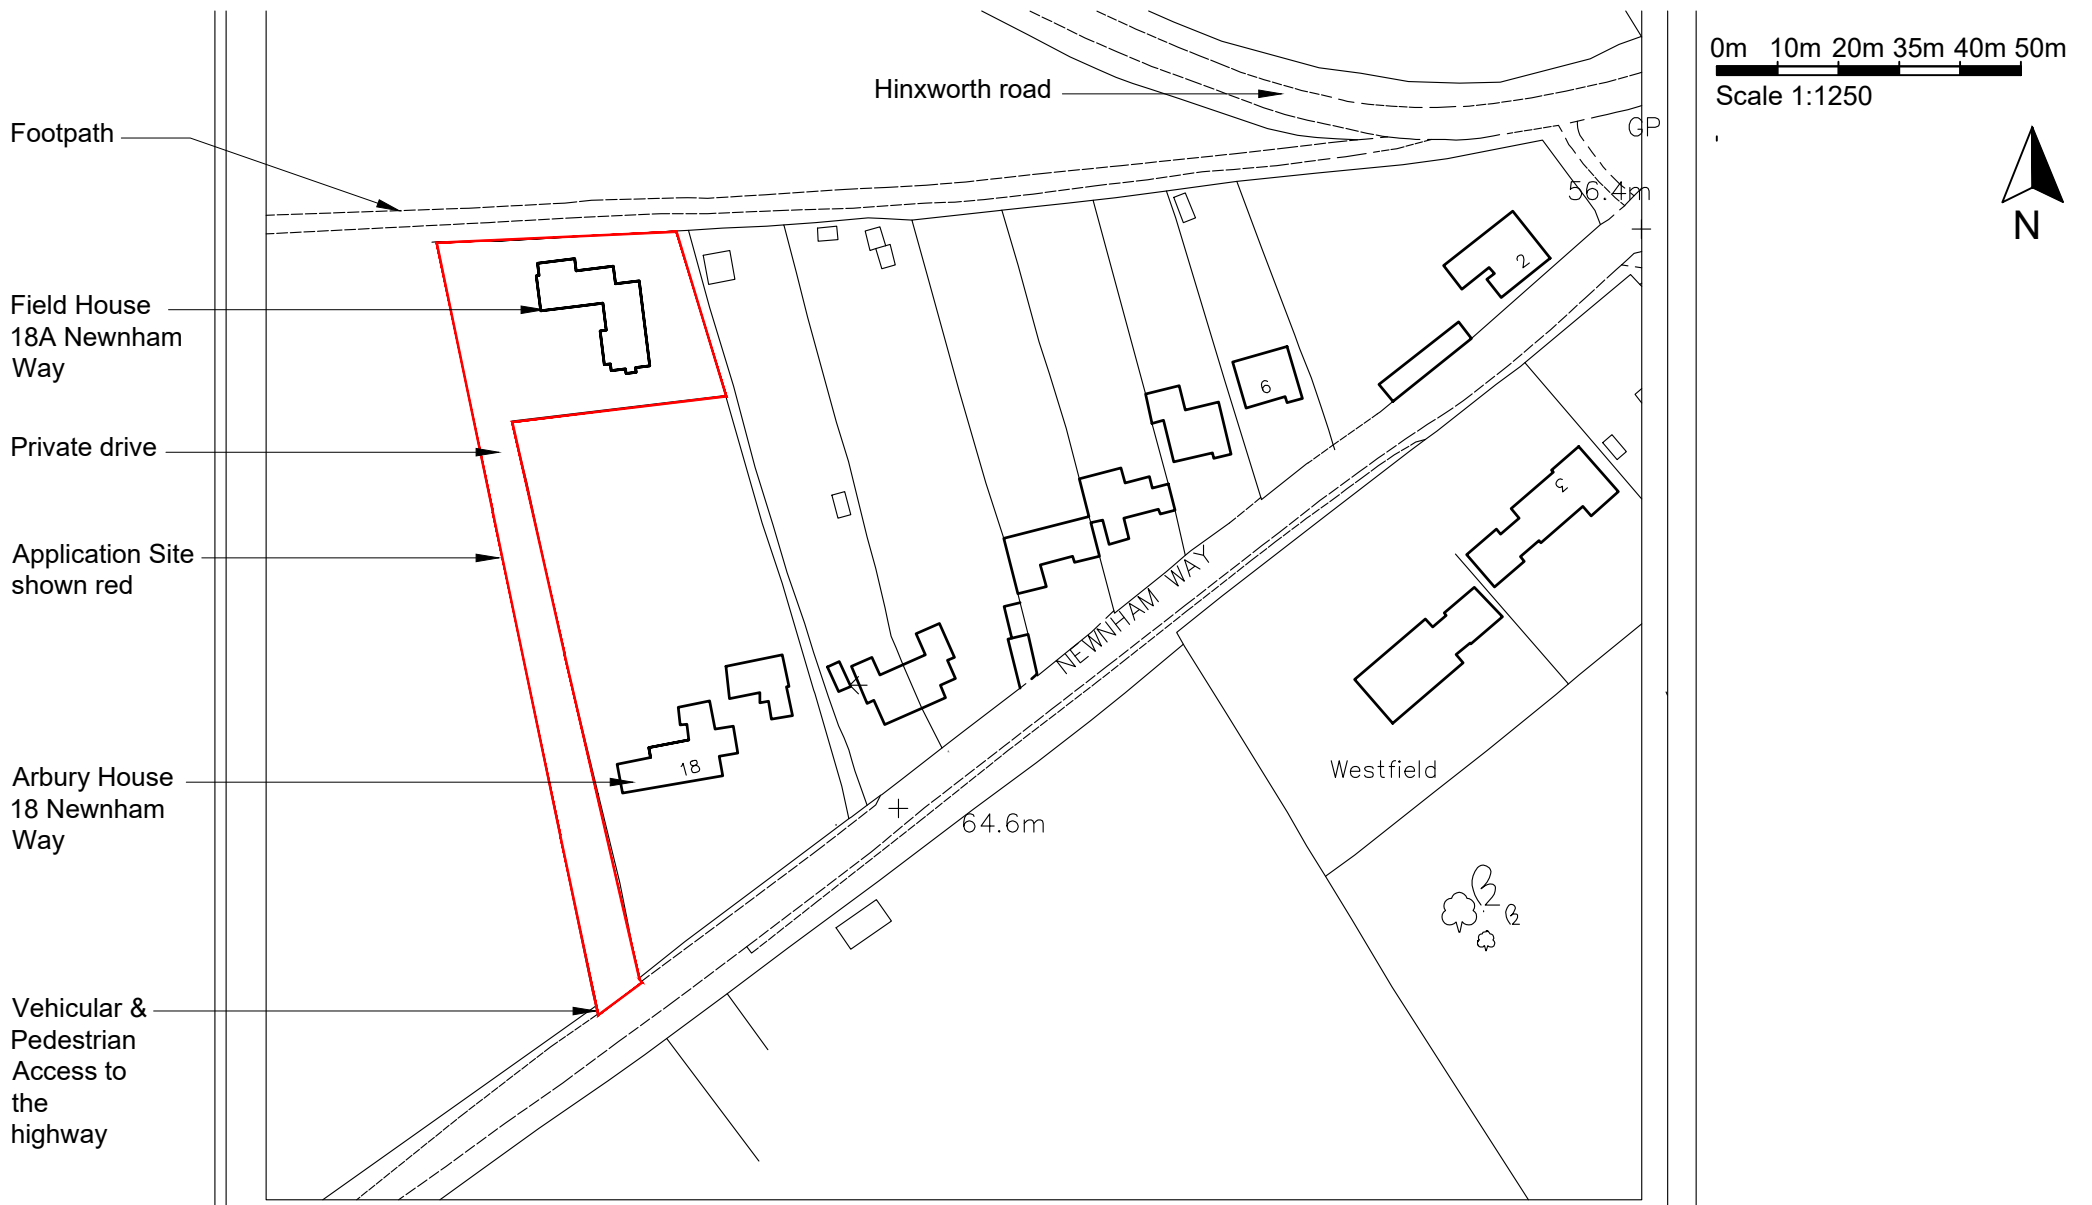

SITE LOCATION PLAN

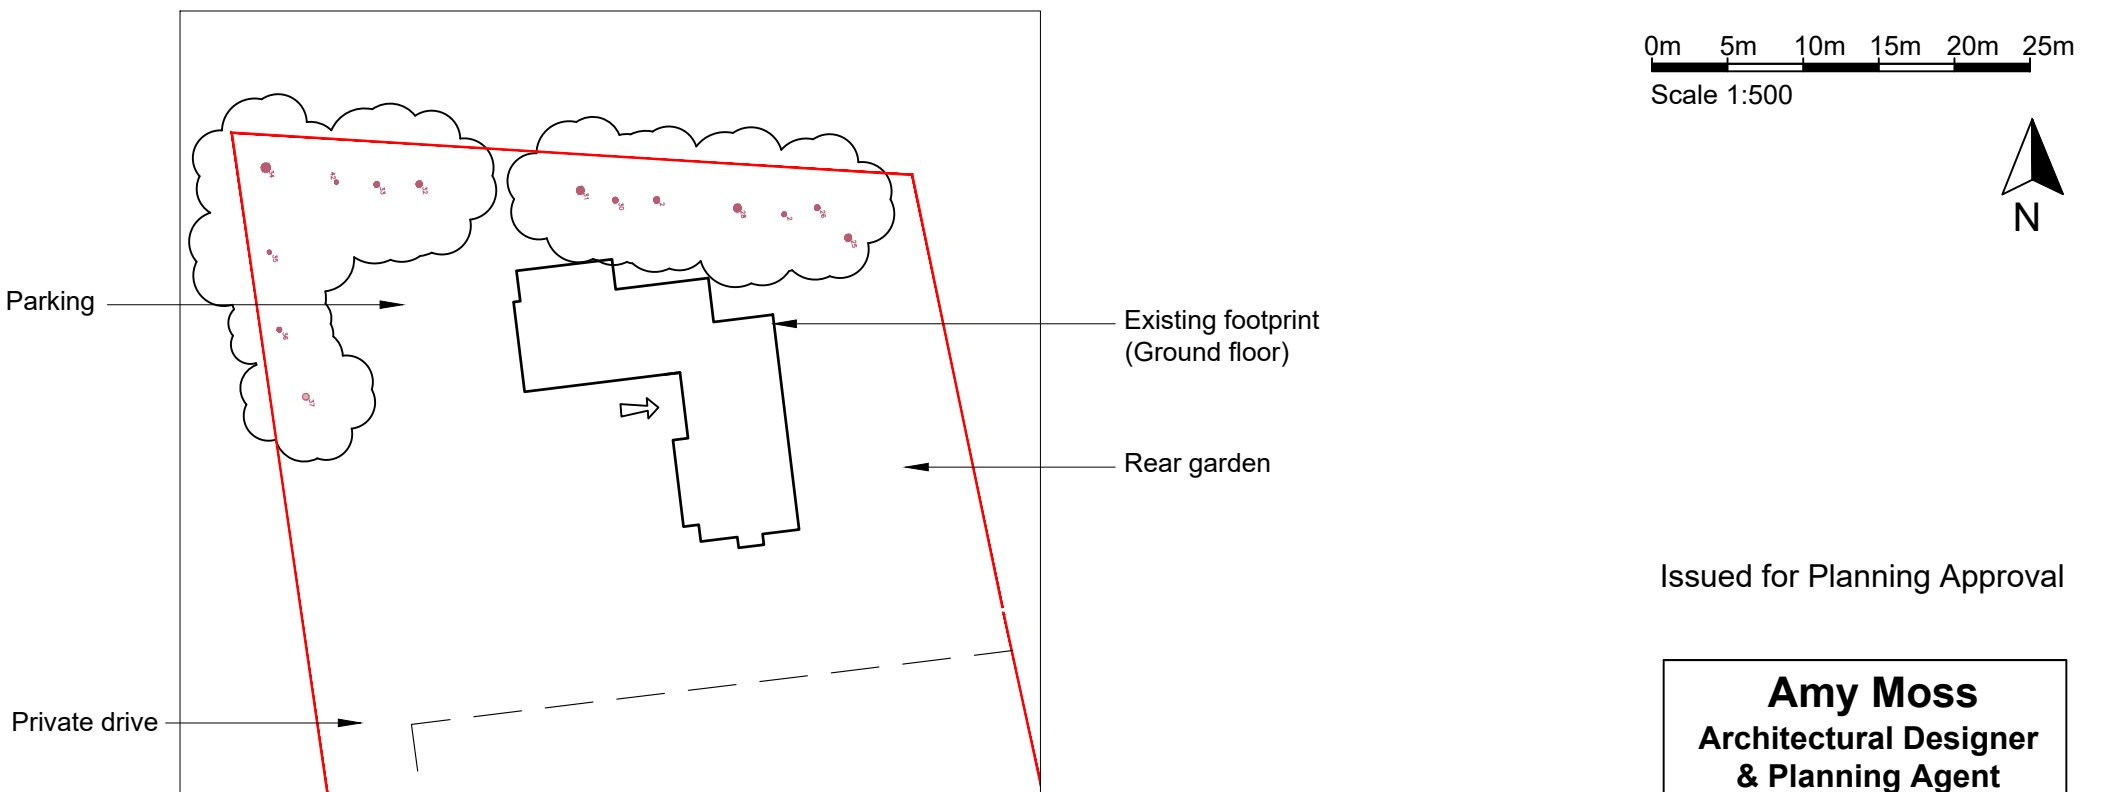

EXISTING BLOCK PLAN

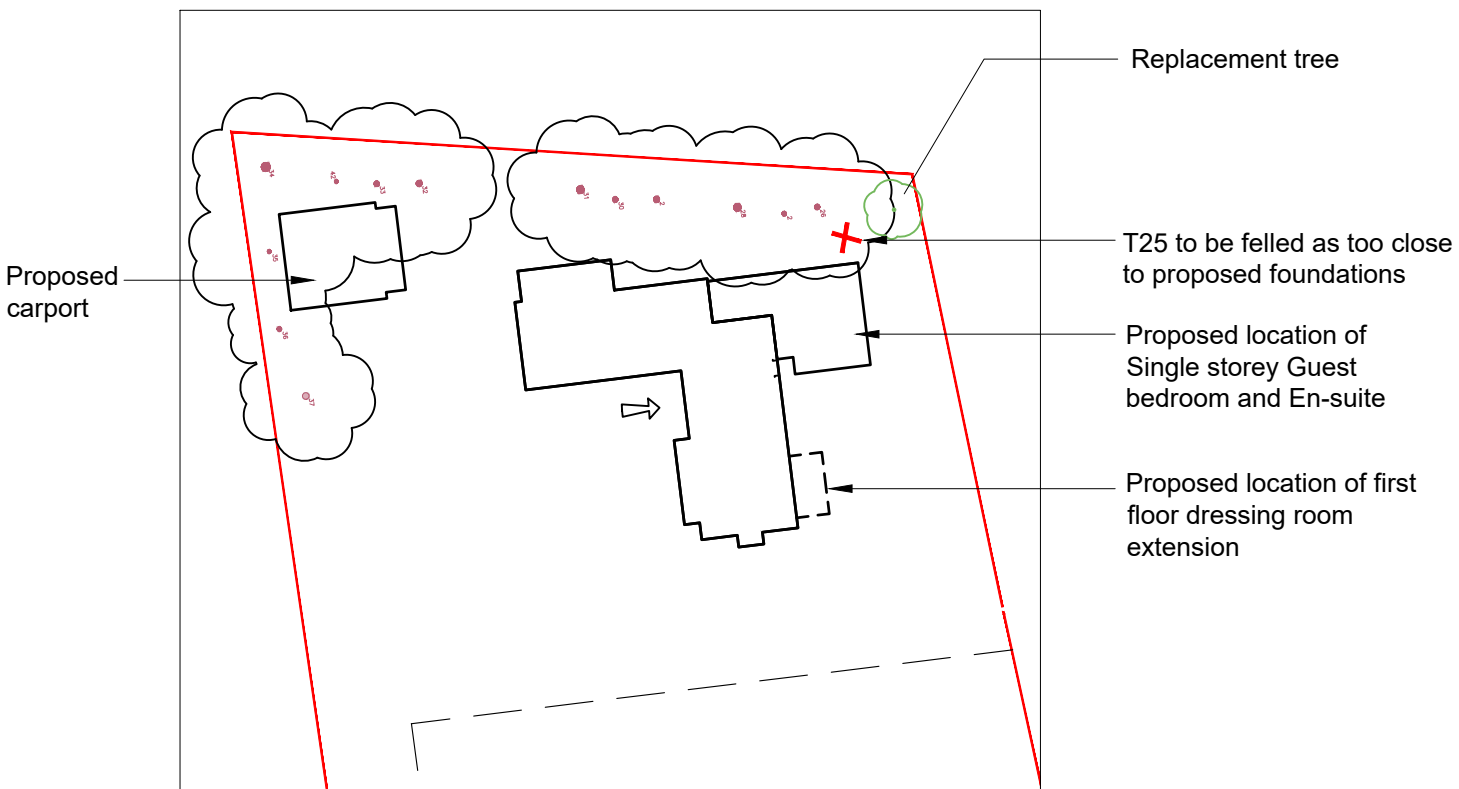

PROPOSED BLOCK PLAN

Issued for Planning Approval

Amy Moss
**Architectural Designer
& Planning Agent**

amy@mosspropertydevelopment.co.uk

Client: Mr & Mrs Clifton

Project:
Alterations, Extensions &
Carport to Field House,
18A Newnham Way,
Ashwell

Drawing:
Site Location &
Block Plans

Dwg no. SC 01 A Date: May 2026

Drawn: AM

Scale: 1:1250 & 1:500 @ A3

Revisions:
A - Carport shown

The content of this drawing is the property of Amy Moss and may not be copied in whole or part without formal consent.