



This drawing is the property of the applicant and is issued on the condition that it is not reproduced, disclosed or copied to any individual without written consent from the applicant.

©COPYRIGHT MT ARCHITECTURE LTD

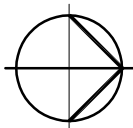


Issued for:


Rev	Date	Details	Drawn	Checked
A	11/09/25	RFD LINE REVISED	MRT	MRT

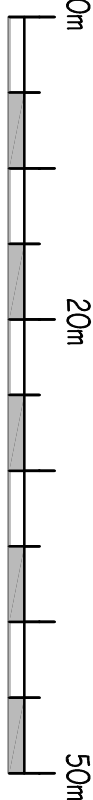

1:500 Scale

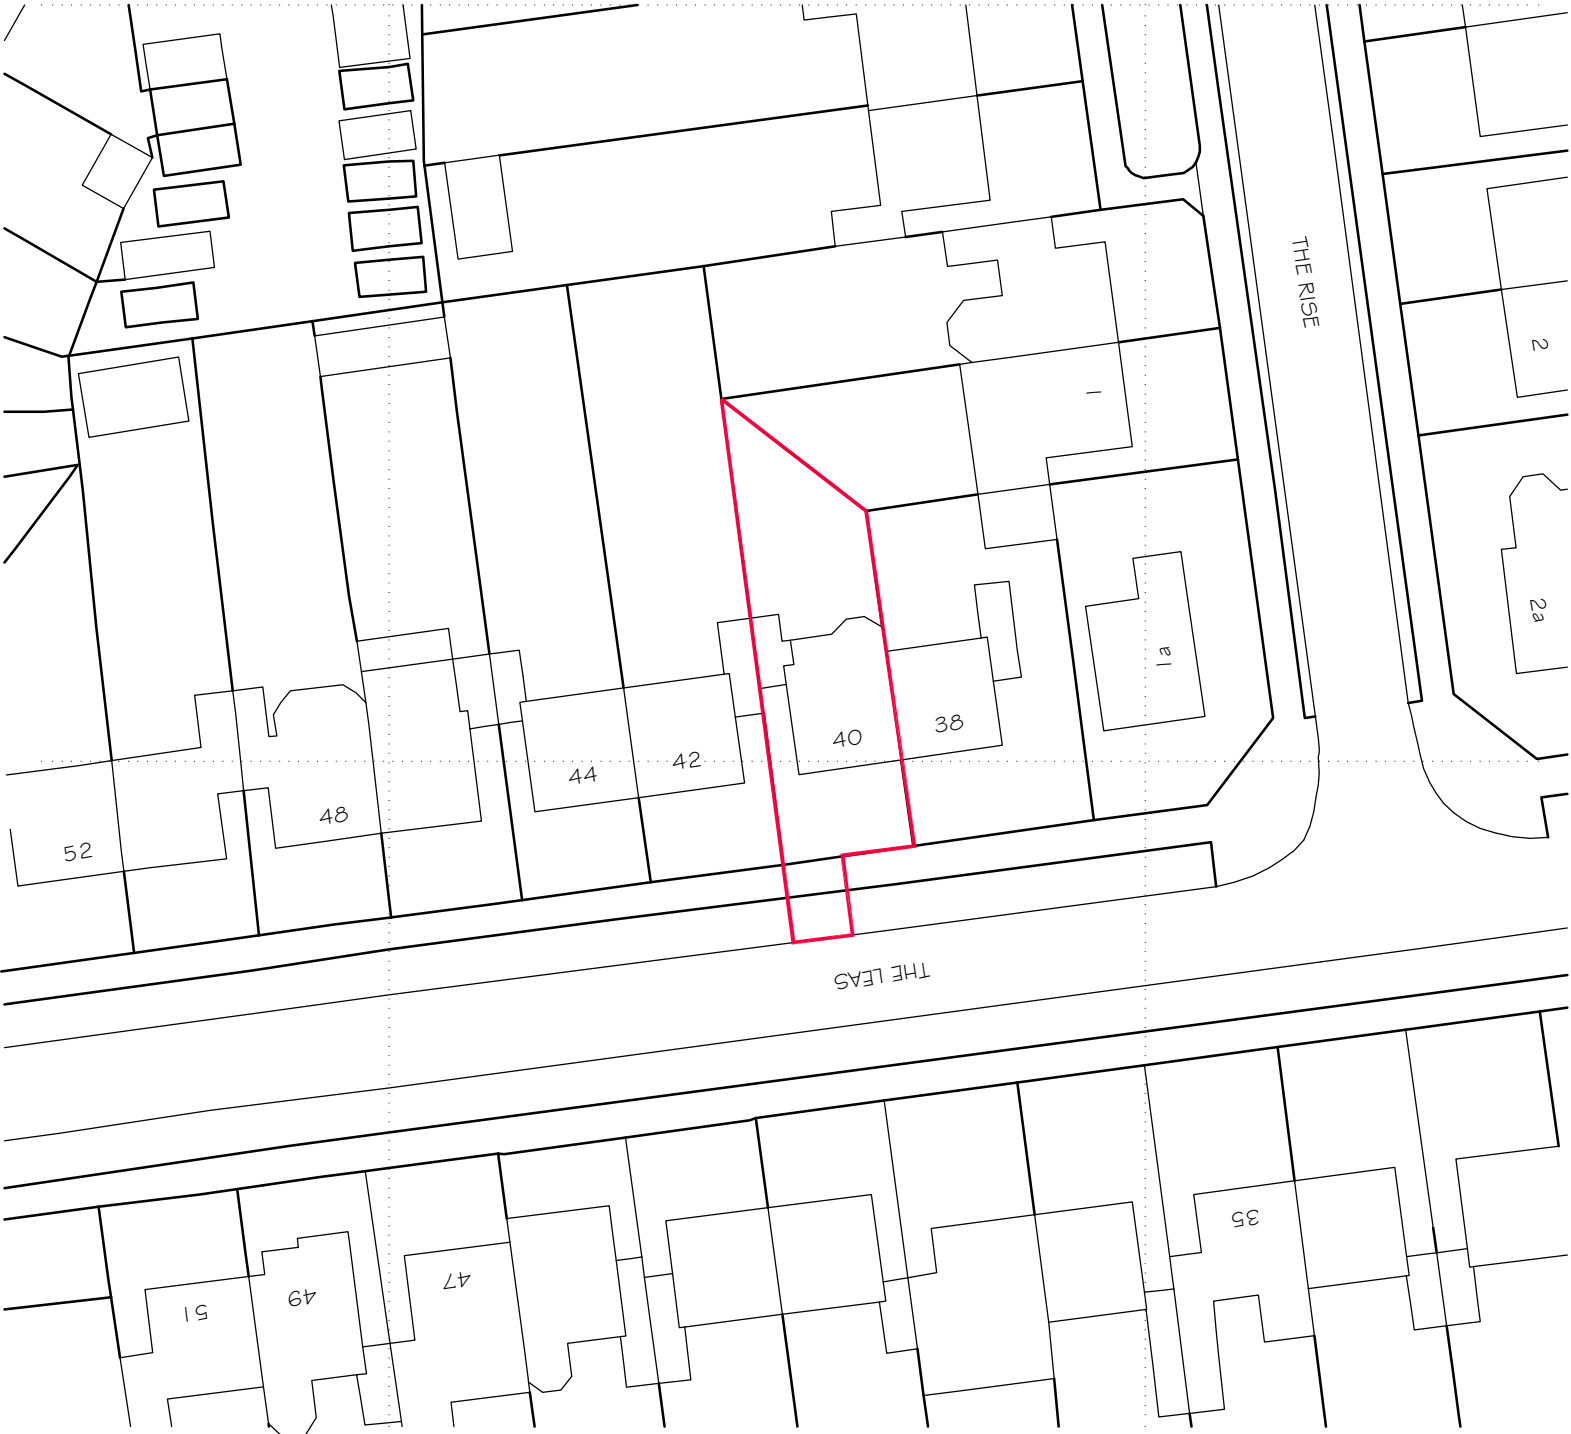

Ordnance Survey (c) Crown Copyright 2025. All rights reserved. Licence number 100022432

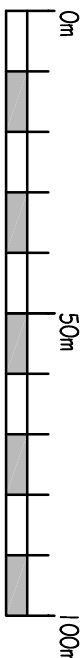

1:1250 Scale



Ordnance Survey (c) Crown Copyright 2025. All rights reserved. Licence number 100022432

MTArchitecture Ltd

DEPENDABLE ARCHITECTURAL SERVICES
7 Ream Close, Eynesbury, St Neots, Cambridgeshire PE192HE
www.mt-architecture.co.uk / info@mt-architecture.co.uk
01480 474708 / 07921504260

Scale:	1:500 / 1:250@A3	Drawing Title:	SITE LOCATION PLAN.
Date:	JUNE 2025	Project Title:	40 THE LEAS BALDOCK, 567 GHZ.
Drawing no:	025061/1	Revision:	A