


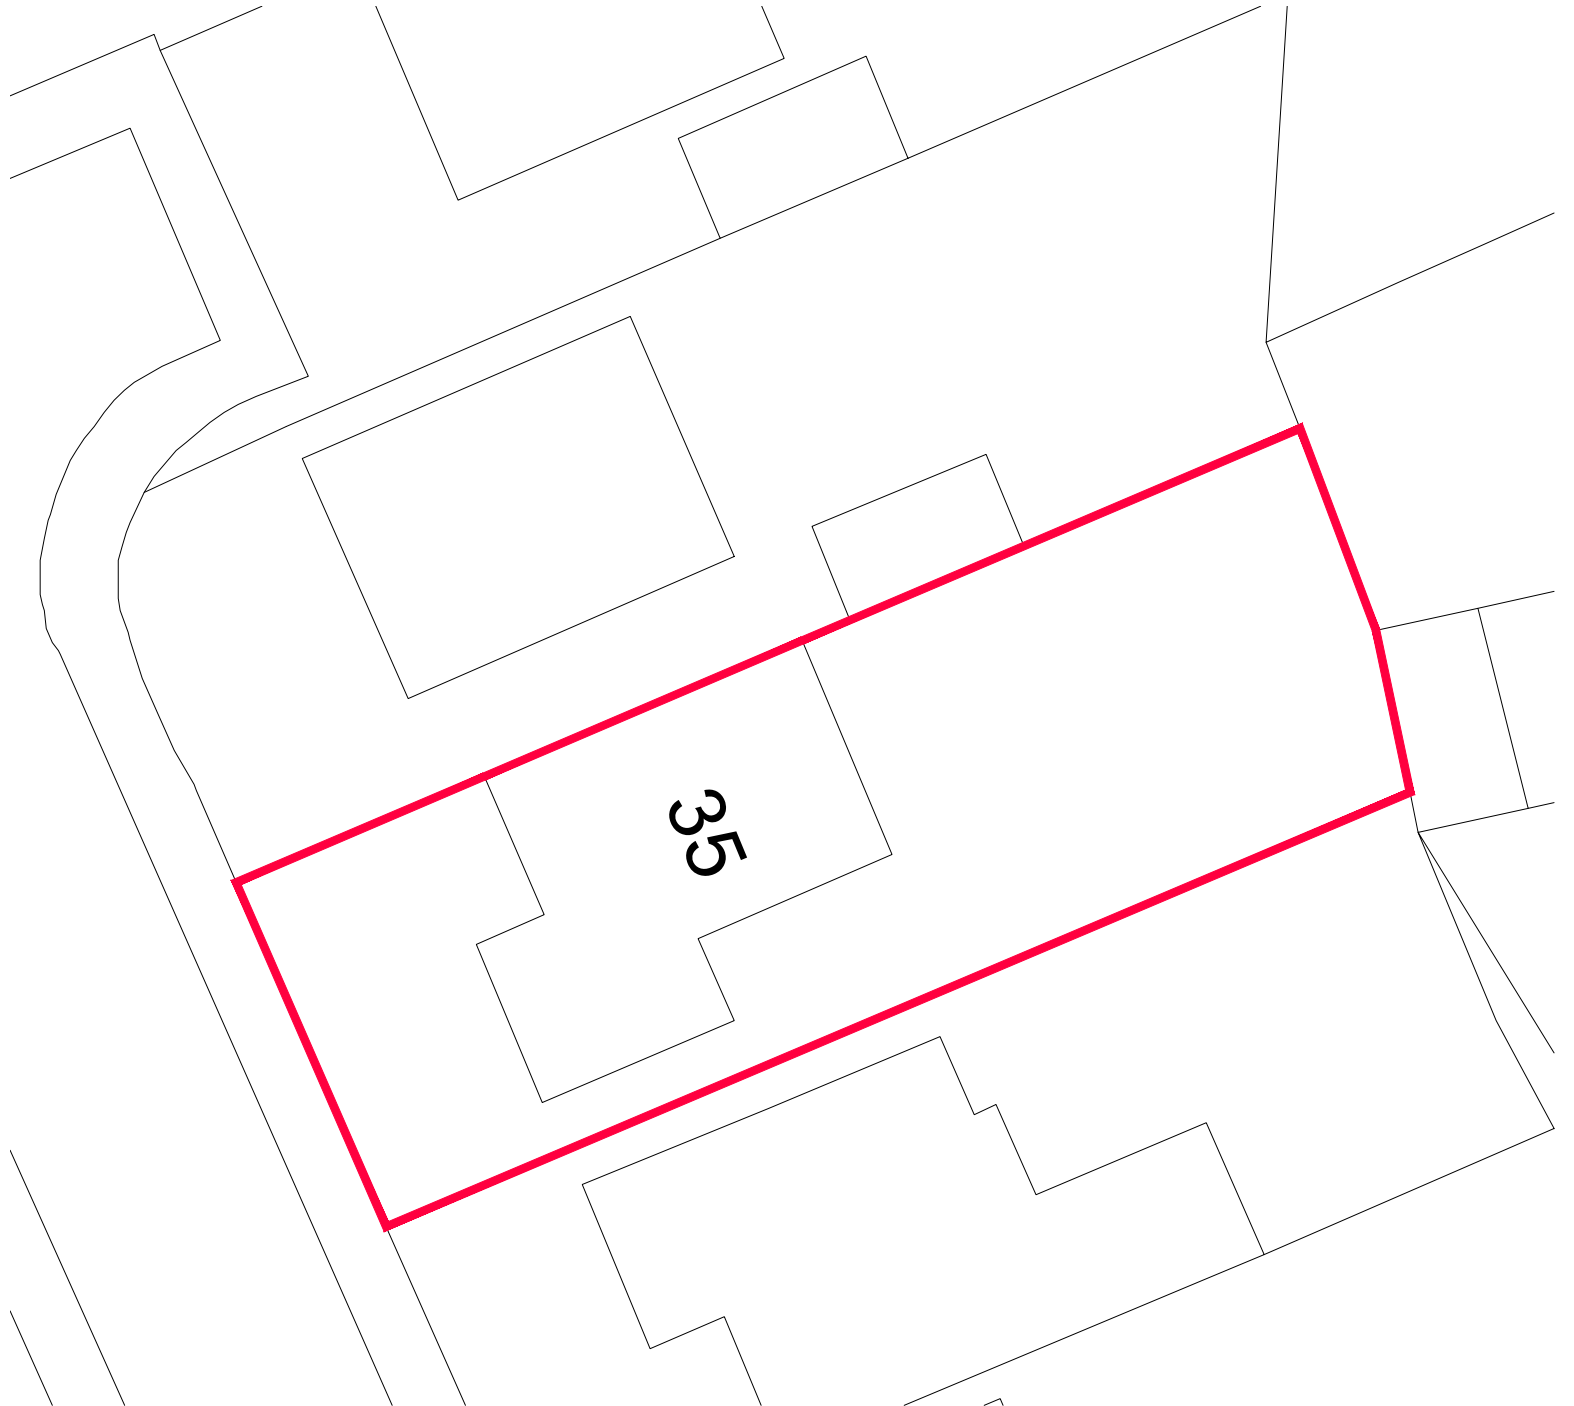

SITE LOCATION PLAN (1:1250)



SITE BLOCK PLAN (1:200)



NOTES AND REVISIONS

No dimensions are to be scaled from this drawing. All stated dimensions must be verified on site. Lobs Design must be advised of any discrepancies.  
This drawing must be read together with the specification/Bill of Quantities and related drawings.

This drawing is for the purpose of obtaining Planning & Building Regulations Approval only. Should the contractor use them to build from then they assume full responsibility for the design.

| REV | DESCRIPTION | DRWN | CHKD | DATE |
|-----|-------------|------|------|------|
|-----|-------------|------|------|------|


Client  
**35 The Sycamores**  
**Baldock**  
**SG7 5BJ**

Project  
**Single Story Side & Rear**  
**Extension & Internal Alterations**

Drawing Title  
**Location & Block Plan**

Existing

|              |            |          |         |
|--------------|------------|----------|---------|
| Scale        | Date       | Drawn    | Checked |
| As Shown     | Sept 2024  | KRL      |         |
| Project No   | Drawing No | Revision |         |
| <b>LD735</b> | <b>E01</b> |          |         |

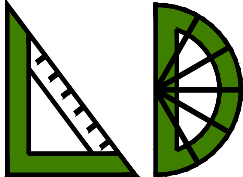

**LGCHF Garden City**  
**Heritage Awards**  
**Winning Designer**

**Lobs Design**

Architectural Services  
Devonshire B.C.  
Works Road,  
Letchworth Garden City  
Hertfordshire, SG6 1GJ  
T: 01462 488212  
M: 07960 006077  
E: info@lobs-design.co.uk