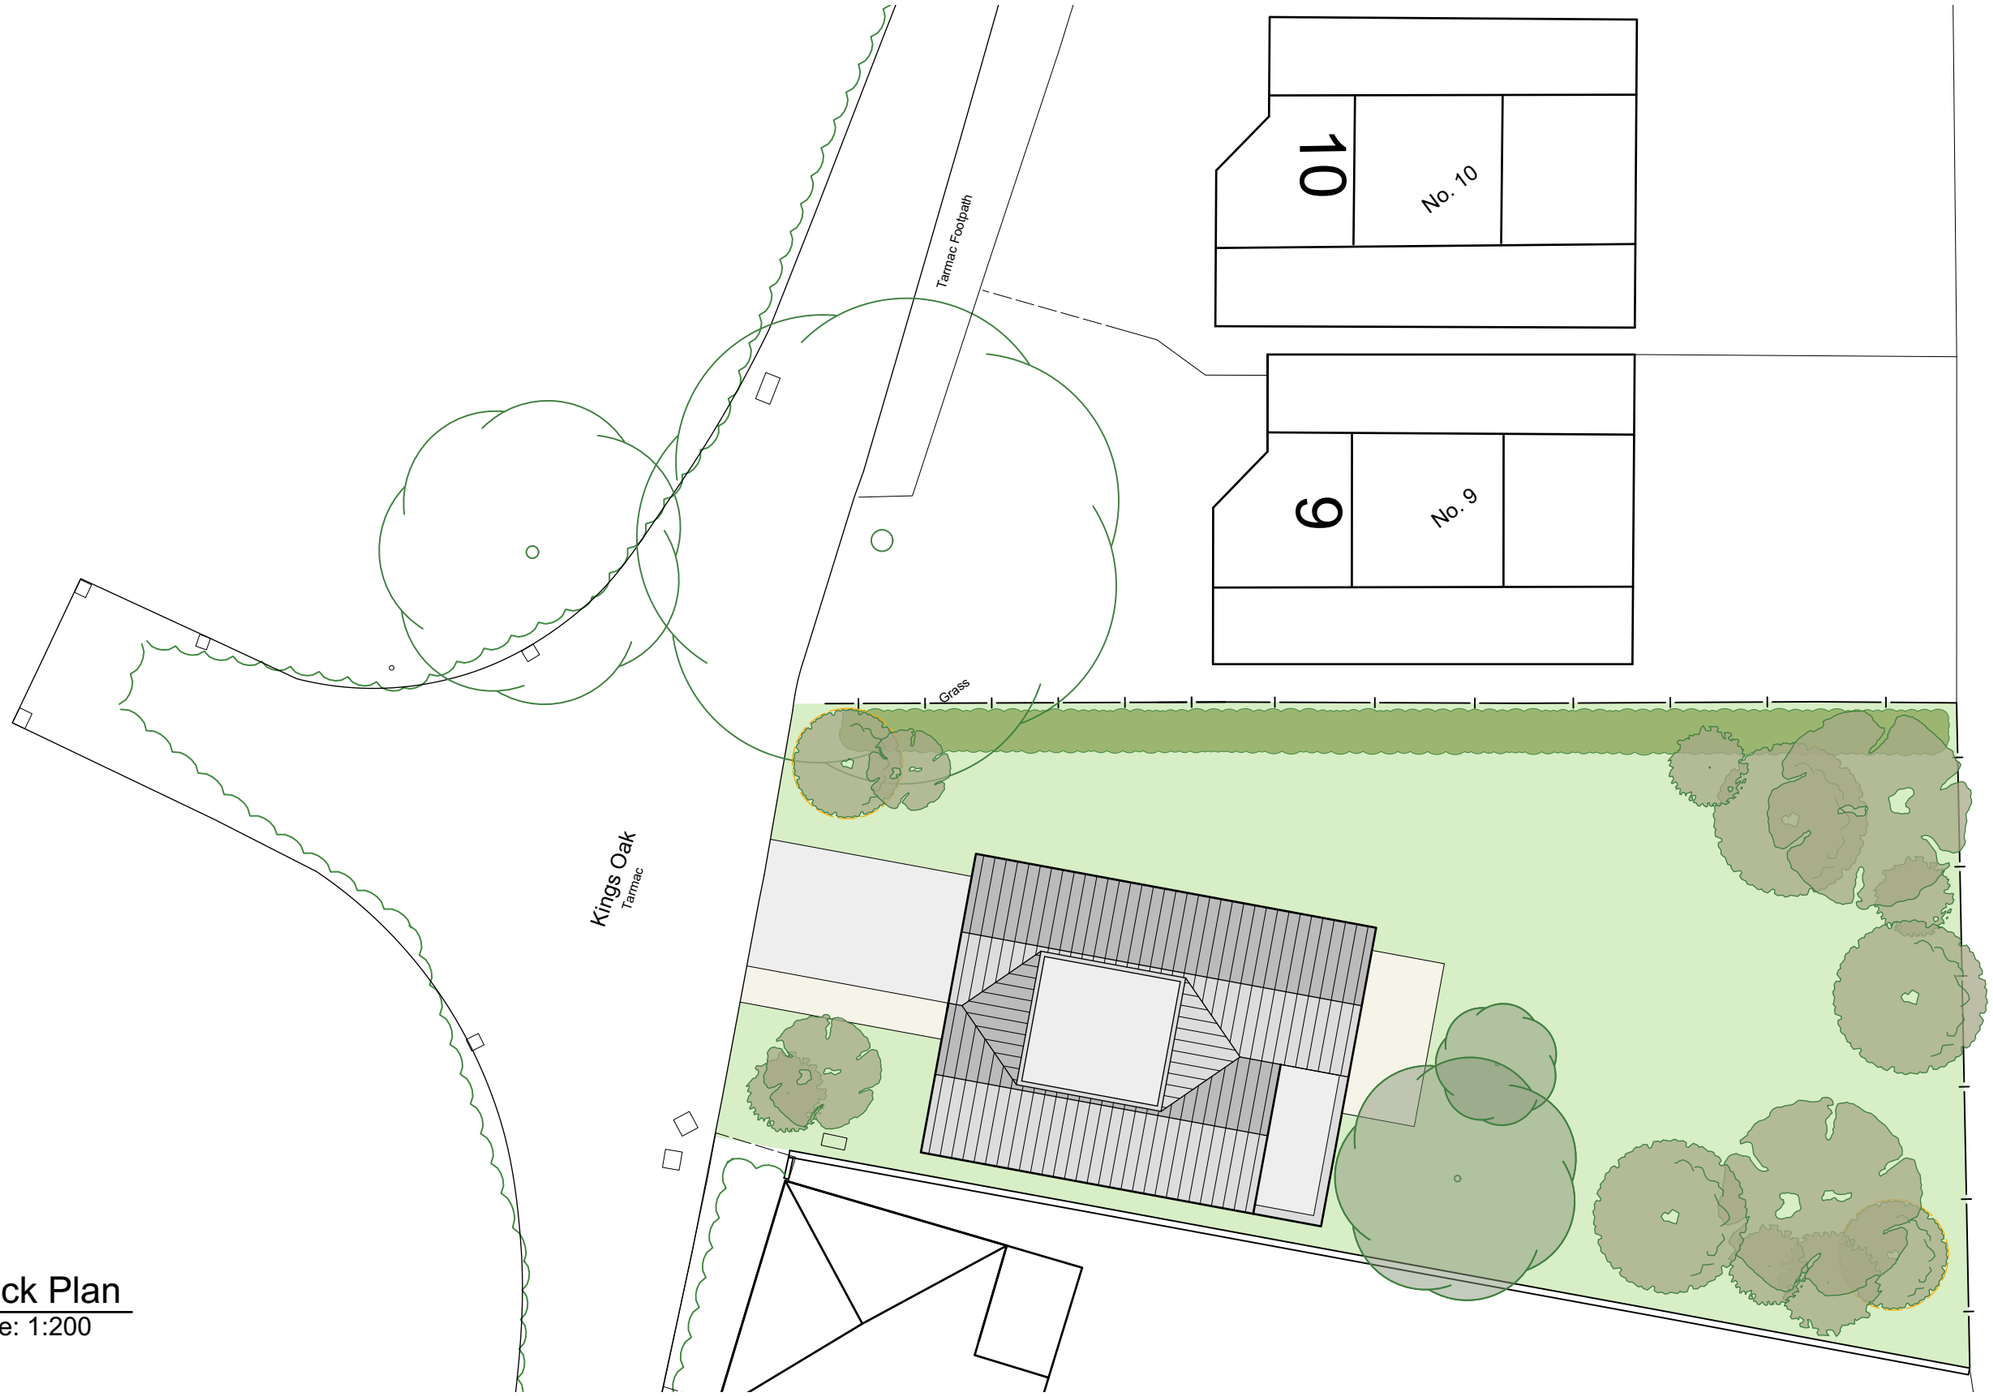


1 **Block Plan**
Scale: 1:200

Notes:

Meters
0 1 2 3 4 5 10

N

REVISION	DATE	AMENDMENT
C	12/08/2026	Dwelling & Drive relocated to avoid roots of tree to the north of the site.
B	14/07/2026	Dwelling relocated to align with the Southern boundary.
A	06/07/2026	Dwelling relocated to increase rear garden. Garage added.

SWORDERS
Agricultural Commercial Residential
SURVEYORS | PLANNERS | ARCHITECTS
HERTFORDSHIRE | NORFOLK | WARWICKSHIRE | SOMERSET
Phone (01279) 771188 | E-mail post@sworders.com

ANY ORDNANCE SURVEY DATA USED IS BASED UPON THE ORDNANCE SURVEY MAP WITH THE SANCTION OF THE CONTROLLER OF HM STATIONERY OFFICE. CROWN COPYRIGHT RESERVED ORDNANCE SURVEY LICENCE NUMBER LIG0151.

NO RESPONSIBILITY CAN BE TAKEN FOR ANY RELIANCE BASED ON THE INFORMATION CONTAINED HEREIN.

SCHEME
DWELLING AT OAKFIELD FARM
STEVENAGE ROAD, SG4 7JX

TITLE
INDICATIVE
BLOCK PLAN

PAPER SIZE		
A3L		
SCALE	DRAWN BY	CHECKED BY
1:200	RB 01/07/2026	JS

© Copyright 2026, Sworders. All rights reserved. The contents of this drawing remain the sole property of Sworders and must not be copied or reproduced without prior permission.

CLIENT No.	DRAWING No.	REVISION
FOS1486	226187-PL-005	C