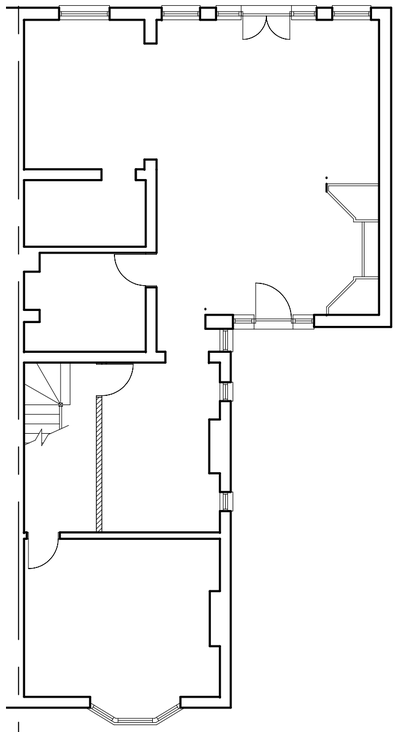

GROUND FLOOR PLAN

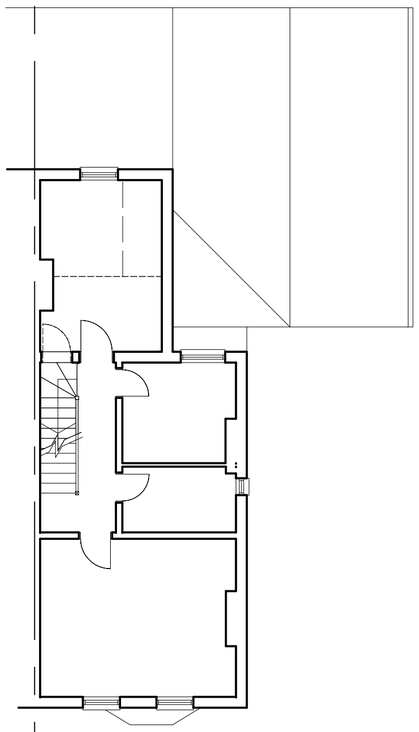

FIRST FLOOR PLAN

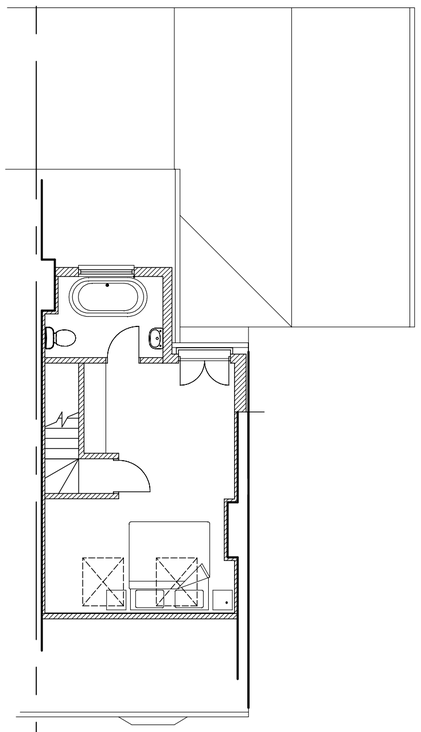

LOFT FLOOR PLAN

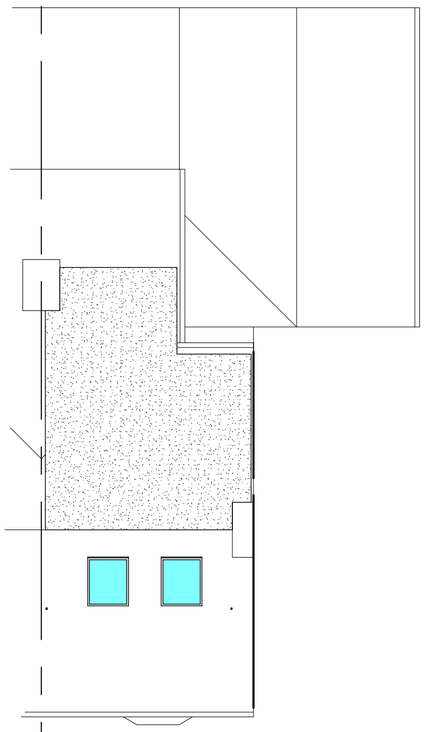

ROOF PLAN

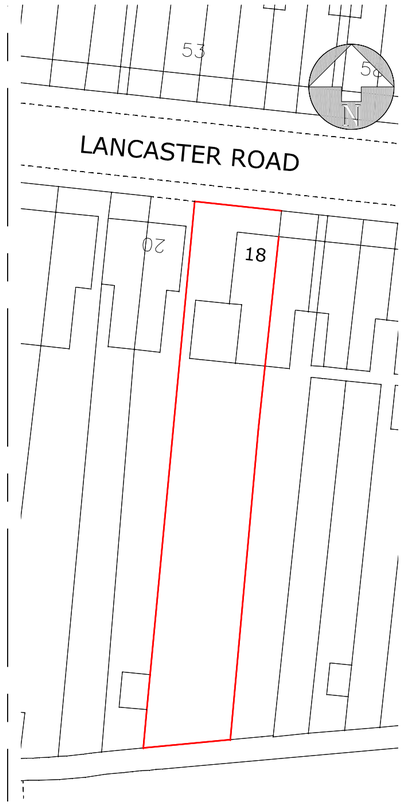

BLOCK PLAN
SCALE: 1:500
OS NUMBER OI1196635



FRONT ELEVATION

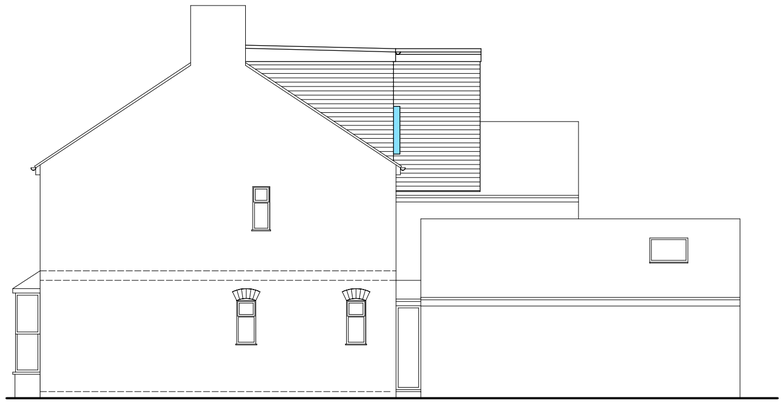

SIDE ELEVATION



REAR ELEVATION

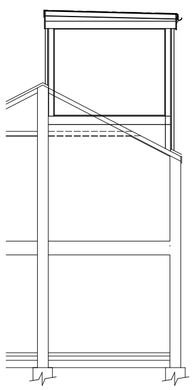

TYPICAL SECTION

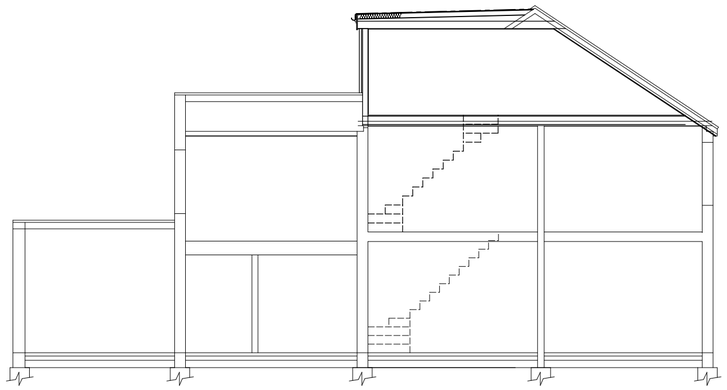

TYPICAL SECTION

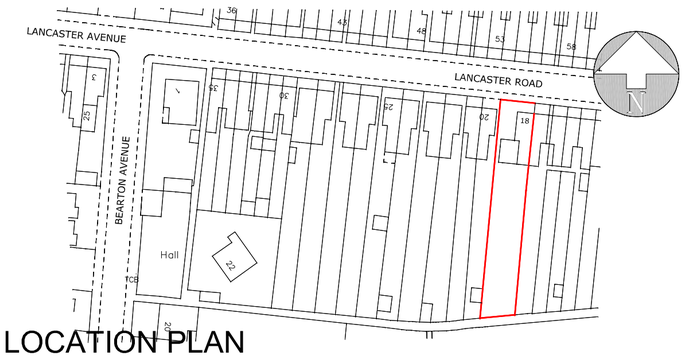

LOCATION PLAN
SCALE: 1:1250
OS NUMBER OI1196635

THIS DRAWING IS ON AN A2 SHEET

Damien Poulter Designs Ltd

Architectural Design & Plans
36 Waterford Green
Welwyn Garden City
Herts
AL7 2LE

07711864785

damienpoulter@hotmail.com

ADDRESS:	18 LANCASTER ROAD, HITCHIN HERTS,		
DRAWING TITLE:	PROPOSED PLANS, SECTIONS & ELEVATIONS		
DRAWING STATUS:	C.O.L.	SCALE:	1:100
DRAWN BY:	DP	DATE:	JAN 2018
DRAWING NO :	P01	REVISION:	