


Site Entrance revision

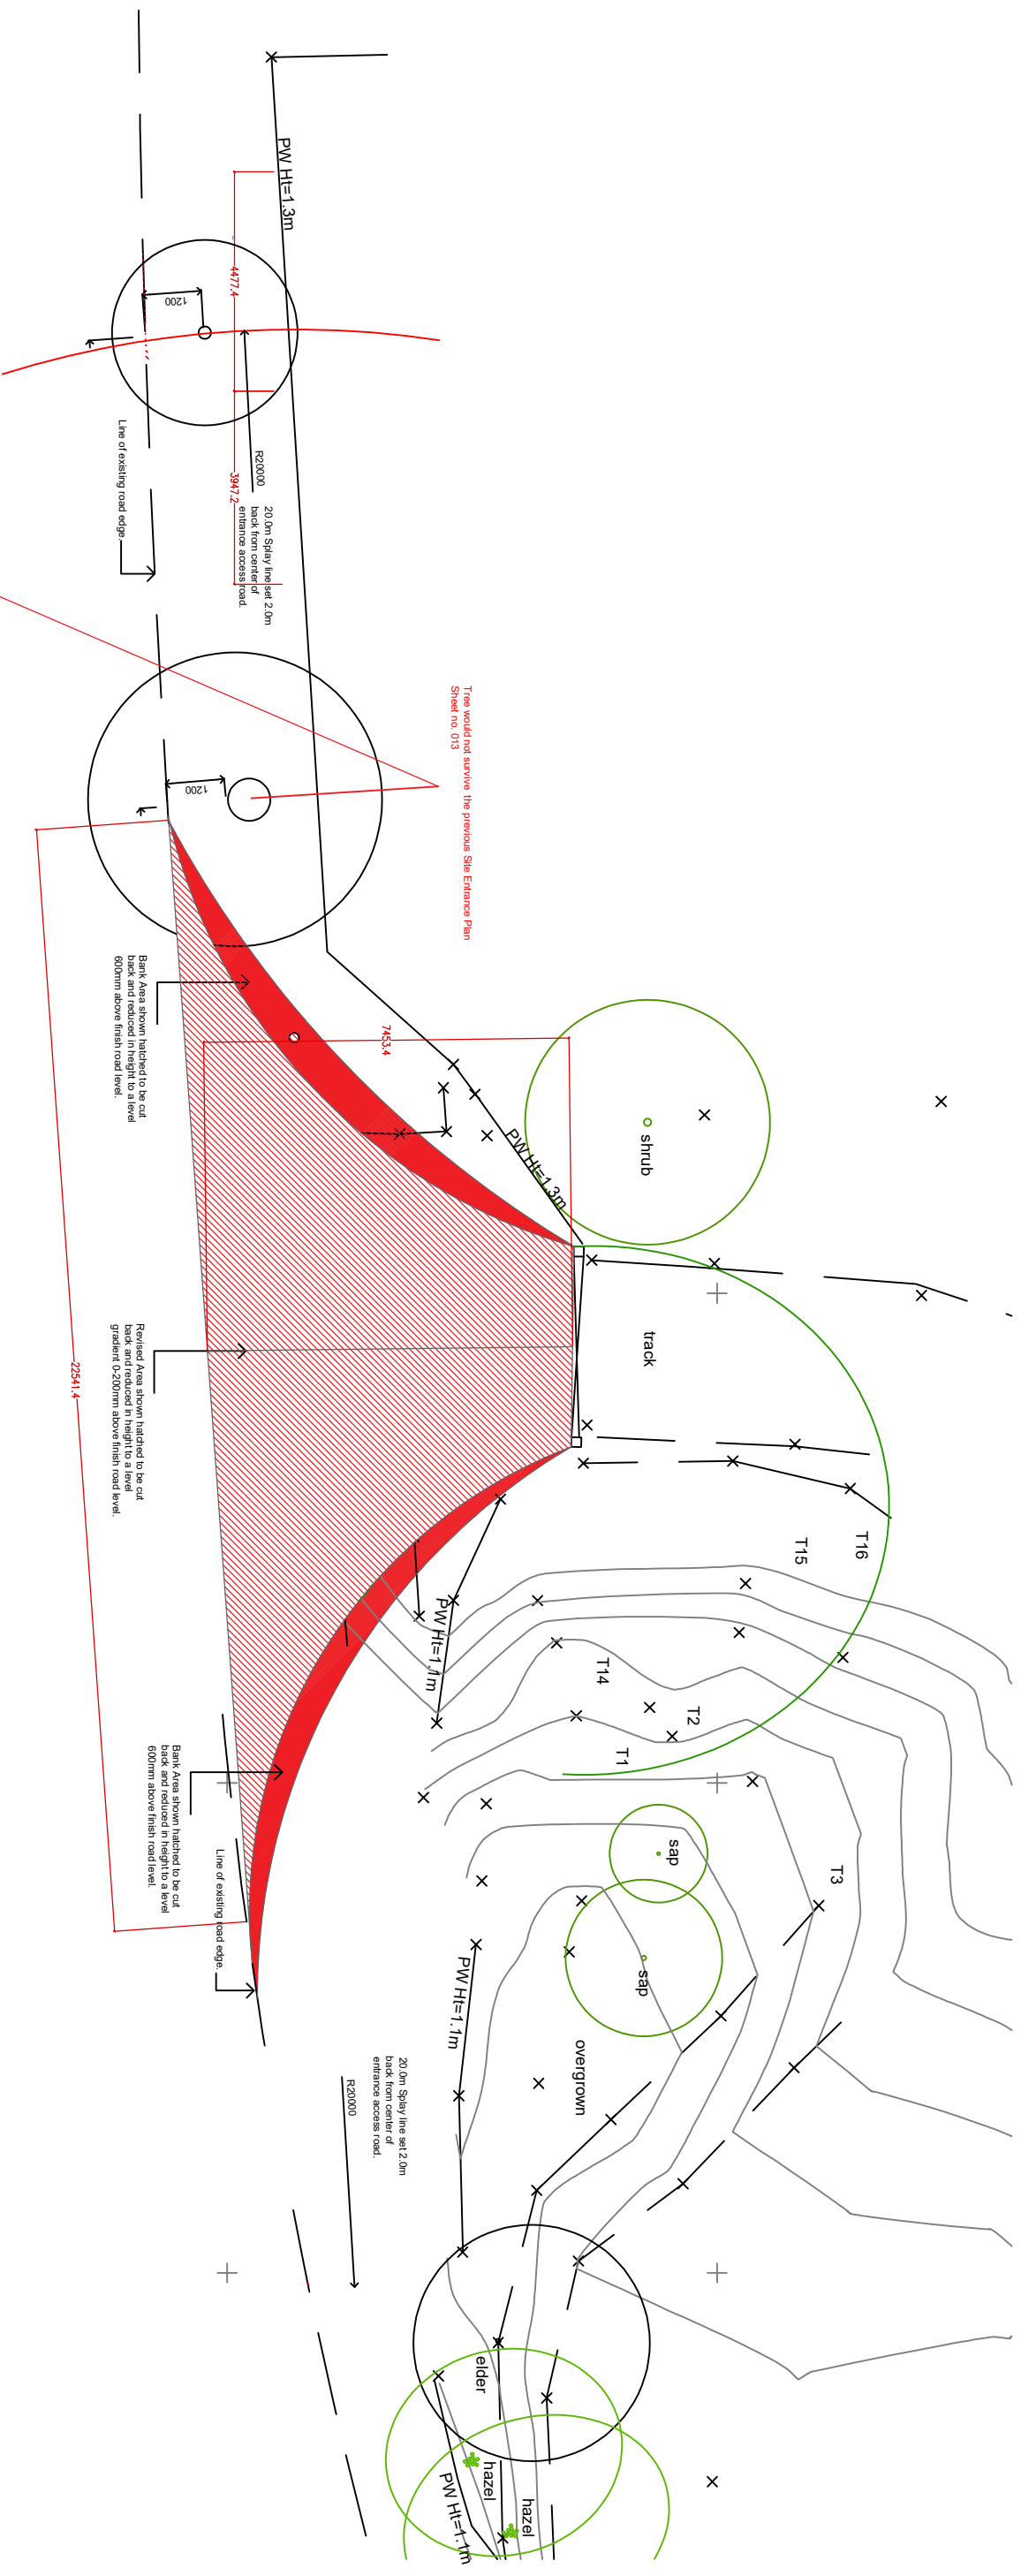

We have a 22m by 7m splayed Driveway



Site Entrance revision

James Alexander, Barrington Way, Welington
1A21 9BA
office@jact.co.uk T: 01823 742176

Drawn by Alex on 05/04/2026
oc@jact.co.uk 07868 442538

FOR MR P Williams

 James Alexander
OAK BUILDINGS

22,541

THIS DRAWING IS FOR PRESENTATION ONLY
FINAL DETAILED DESIGN IS SUBJECT TO
STRUCTURAL ENGINEERS APPROVAL
ALL MEASUREMENTS ARE SUBJECT TO A
FINAL DETAILED SITE SURVEY.
THIS DRAWING IS NOT TO BE USED FOR
BIDDING OUT OR CONSTRUCTION PURPOSES