This drawing must not be copied without the consent of Home Extension Team
The contractor is responsible for taking and checking all dimensions and angles

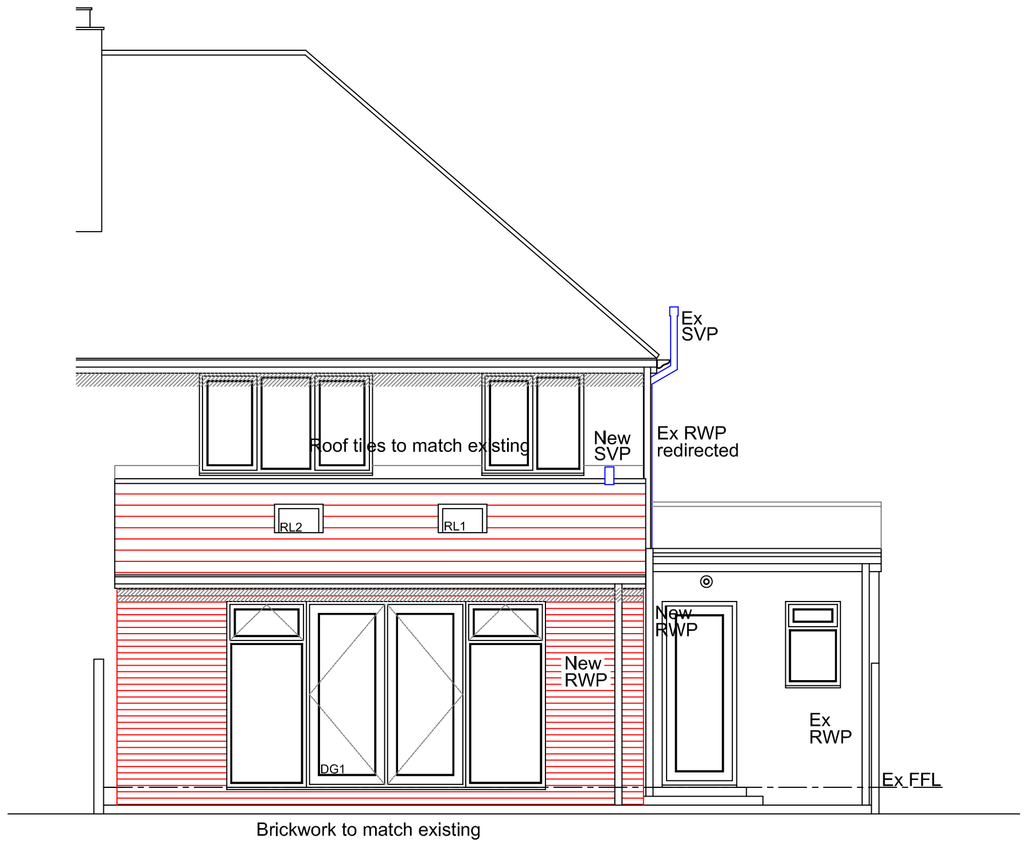

PROPOSED SOUTH ELEVATION

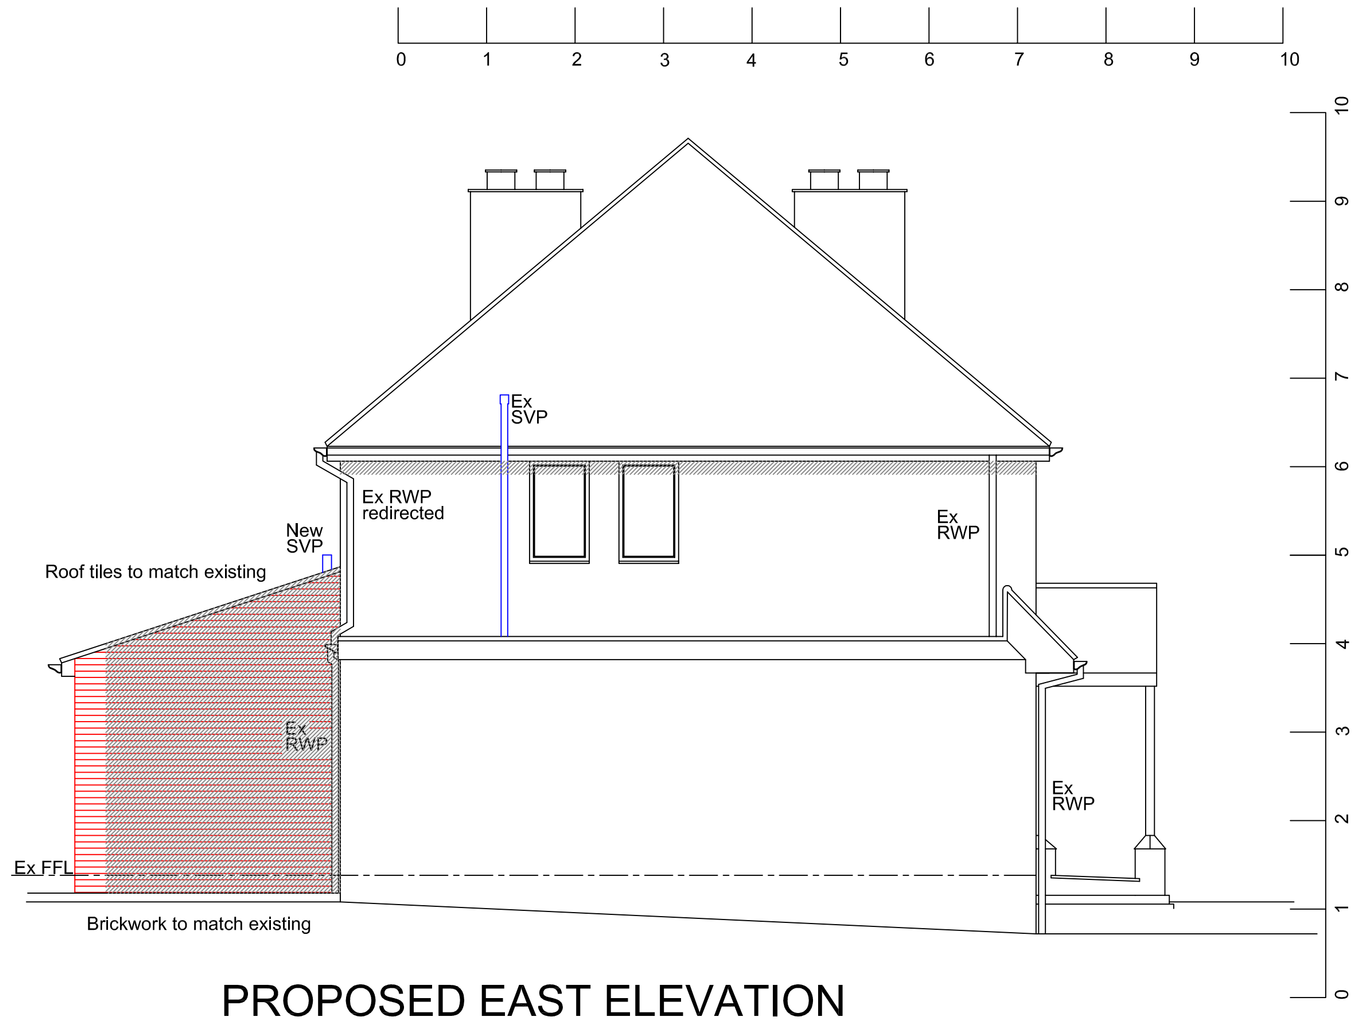

PROPOSED EAST ELEVATION

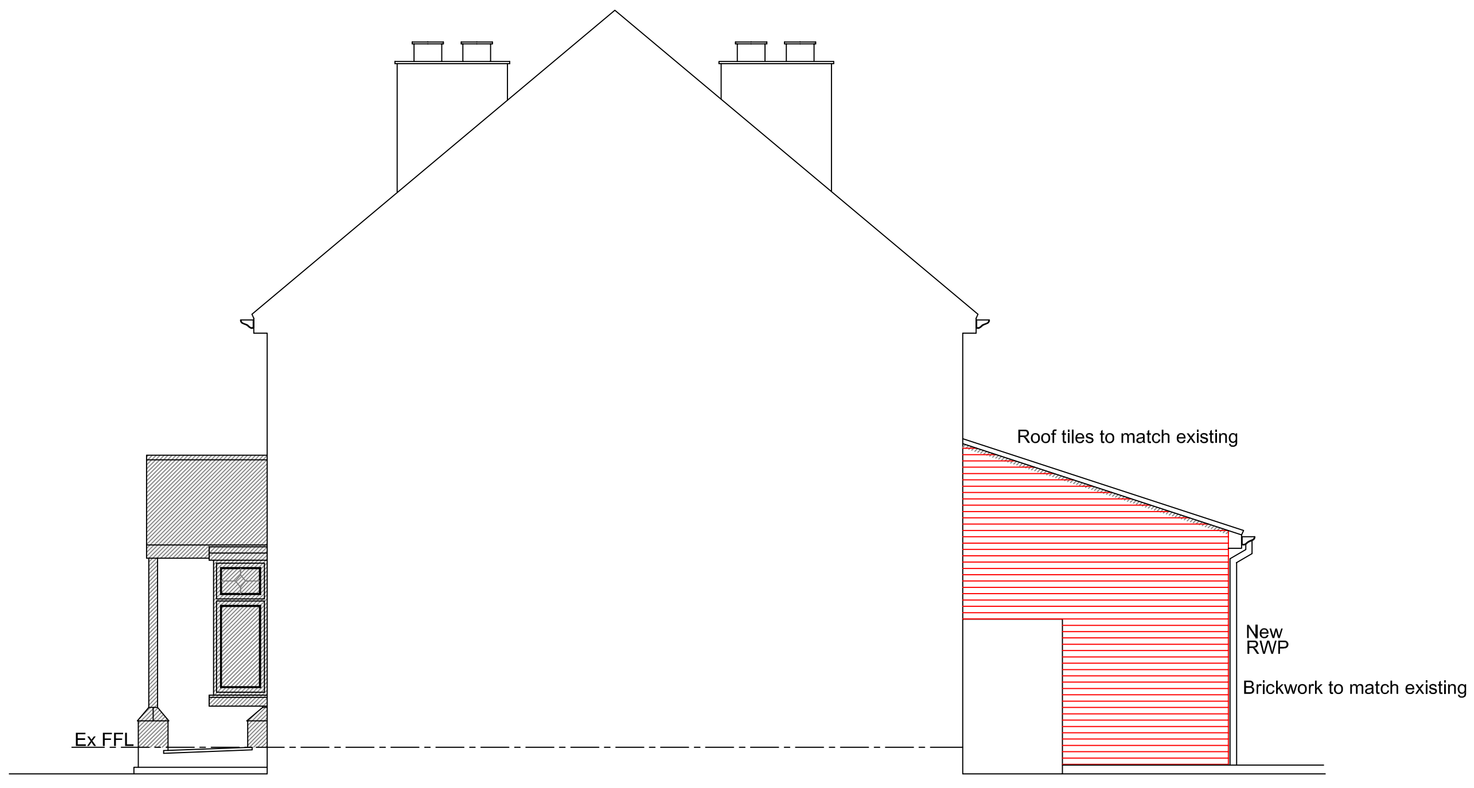

PROPOSED WEST ELEVATION

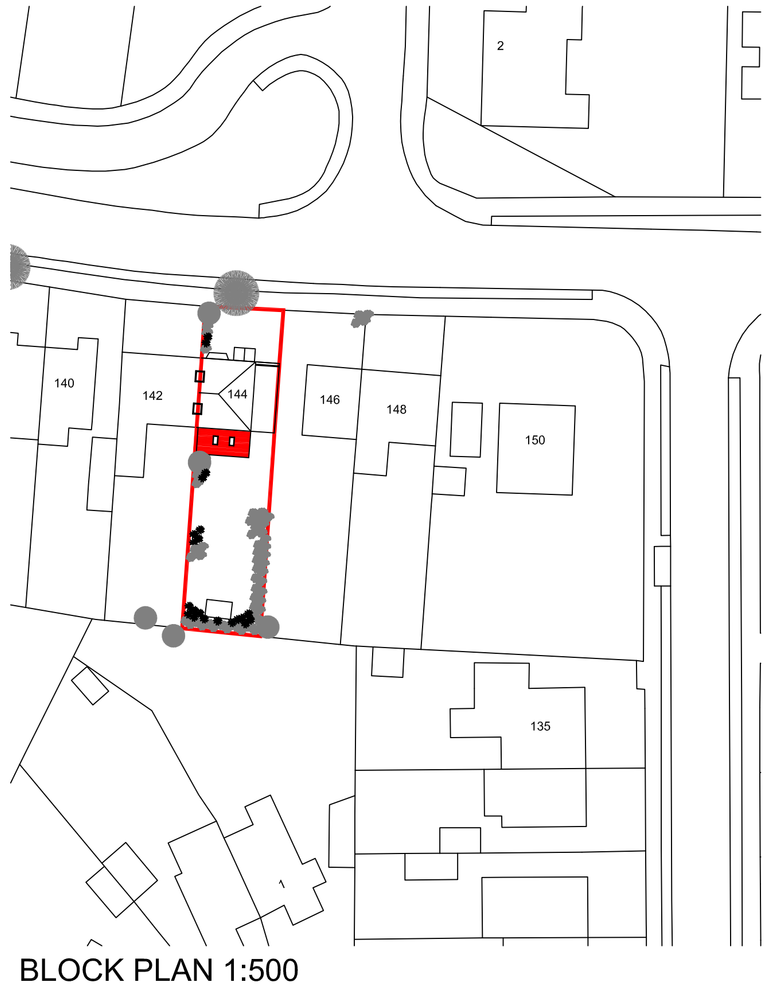

BLOCK PLAN 1:500

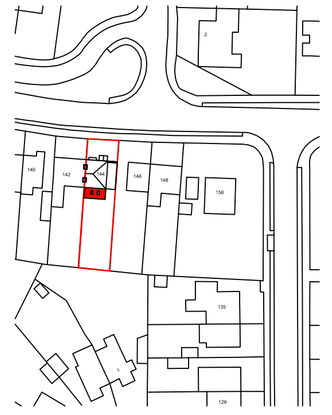

LOCATION PLAN 1:1250

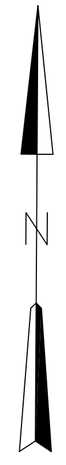

HOME EXTENSION TEAM
103 Bancroft, Hitchin, Herts. SG5 1NB
Tel: (01462) 440099 E-mail: hitchin@het.co.uk

Client
Mr & Mrs Mears

Project
144 Wymondley Road
Hitchin
Herts
SG4 9QQ

Drawing Title
Planning Application, part single storey rear extension with internal alterations, proposed elevations, block & site plans

Scale A1 dwg	Date	Drawn by
1:50	12-02-2018	MD/JH

Dwg. No.	Rev.
HET 1536/02	-