



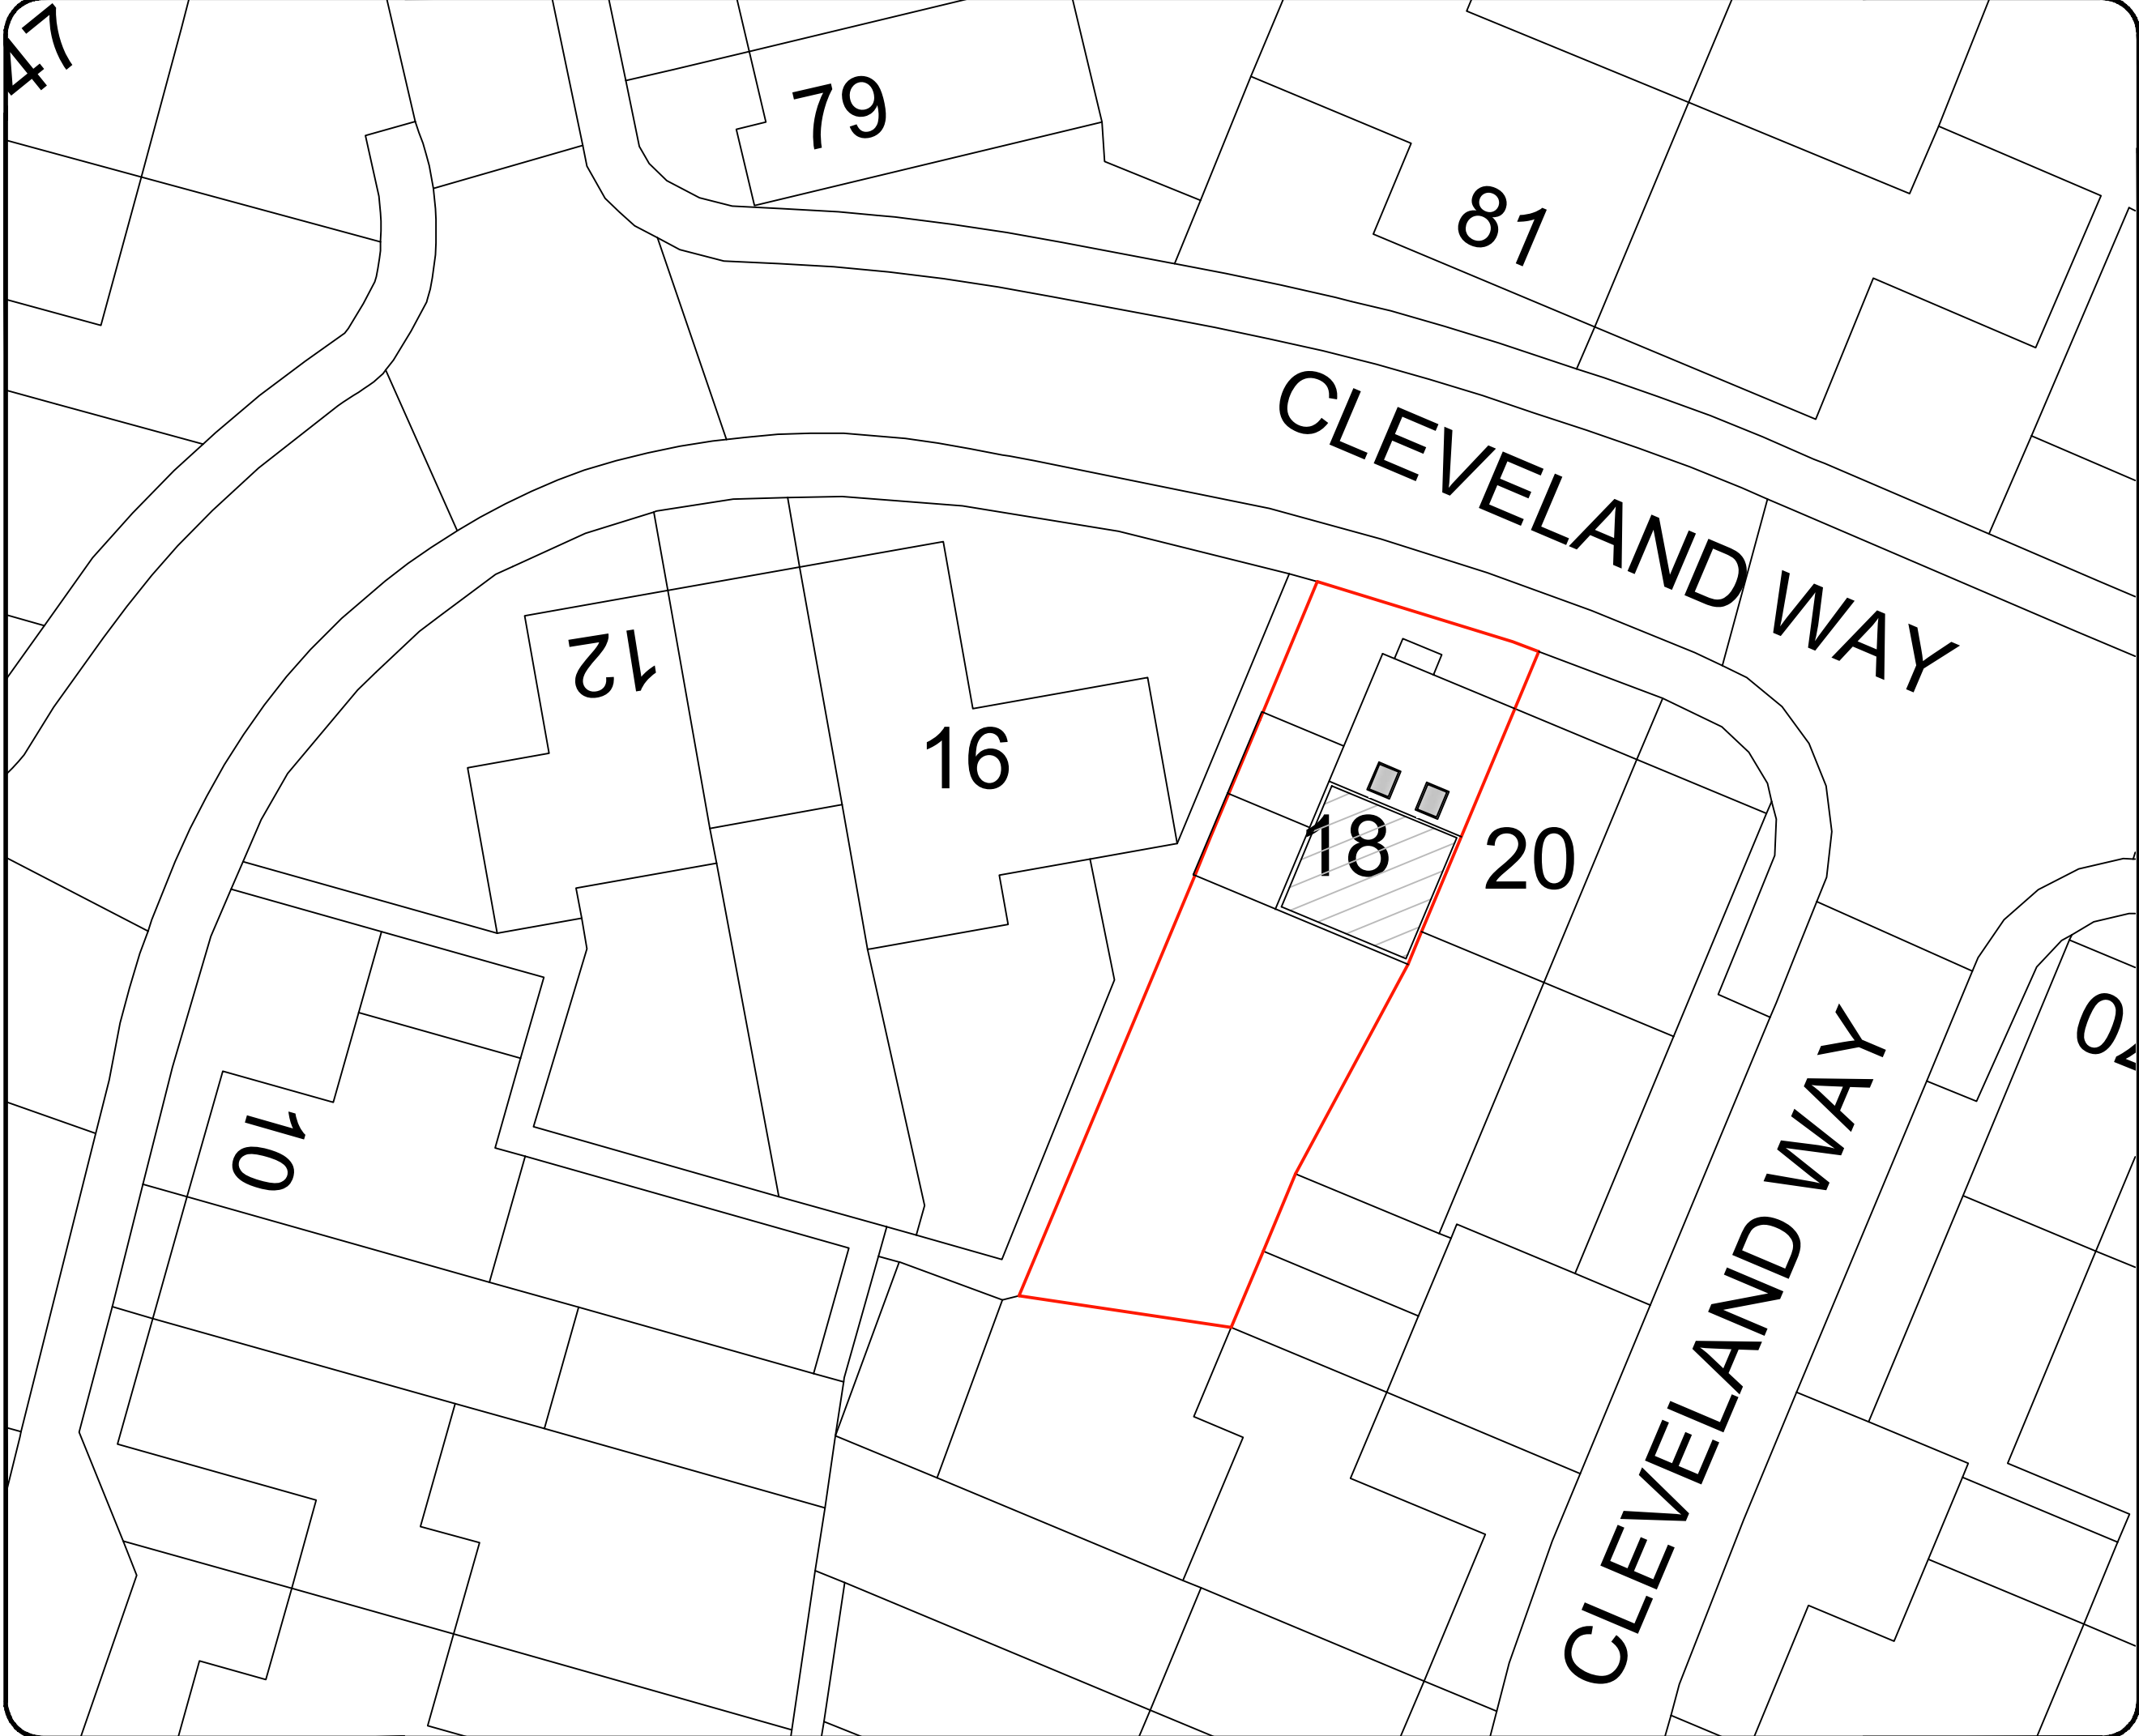

Notes

All drawings to be signed off by building control before the commencement of any works. If works commence on a Building Notice, the Builder/property owner commences works at their own risk and ELA Design (or its Officer's) cannot accept and liability whatsoever for these works carried out.

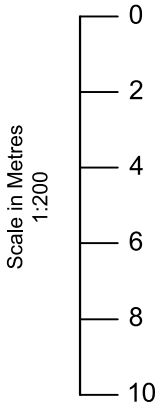

O/S licence number
100060020

Rev	Date	Details	By
A	22/10/24	Revision A	CE

Project:
Loft Extension

Drawing:
Block Plan

Address:
18 Cleveland Way,
Stevenage, SG1 6BZ

Drawing N°:	ELA/14	Rev:	A
-------------	--------	------	---

A3 Scale:	Drawn By:	Job No:	Date:
1:200	CE	3093	22/10/24



ELA Design
Bechcroft
Riverside Avenue
Broxbourne
Herts
EN10 6RA
Tel:- 07979510821