


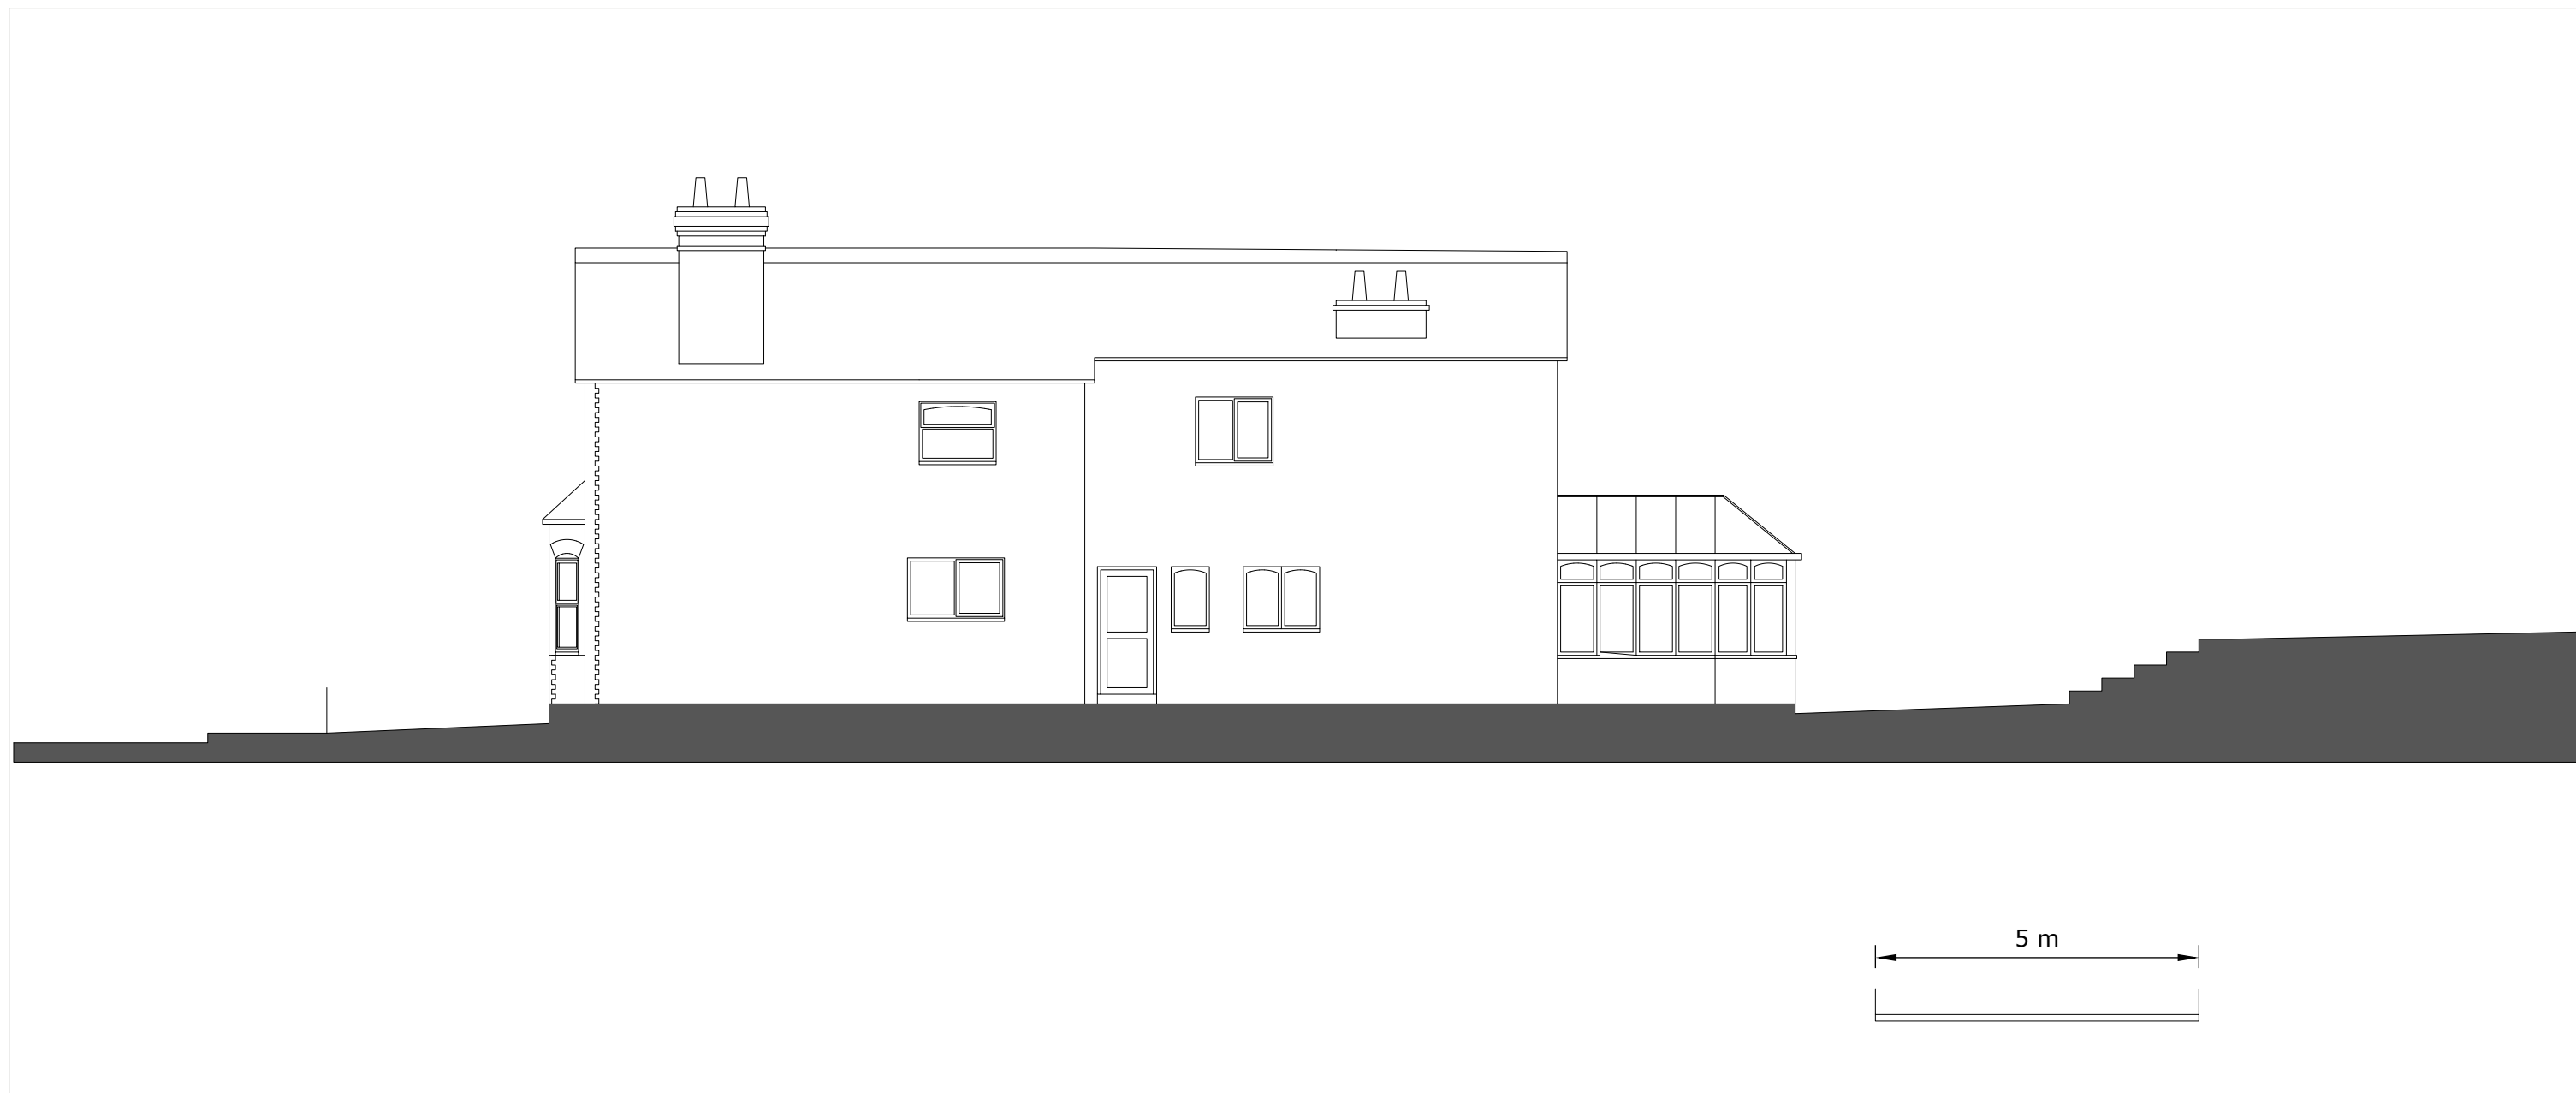

PLANNING

**27 MORTON STREET, ROYSTON,
HERTFORDSHIRE, SG8 7AZ**

EXISTING LONG ELEVATION

1:100 @ A3

PL 27MOR 005 REV A