



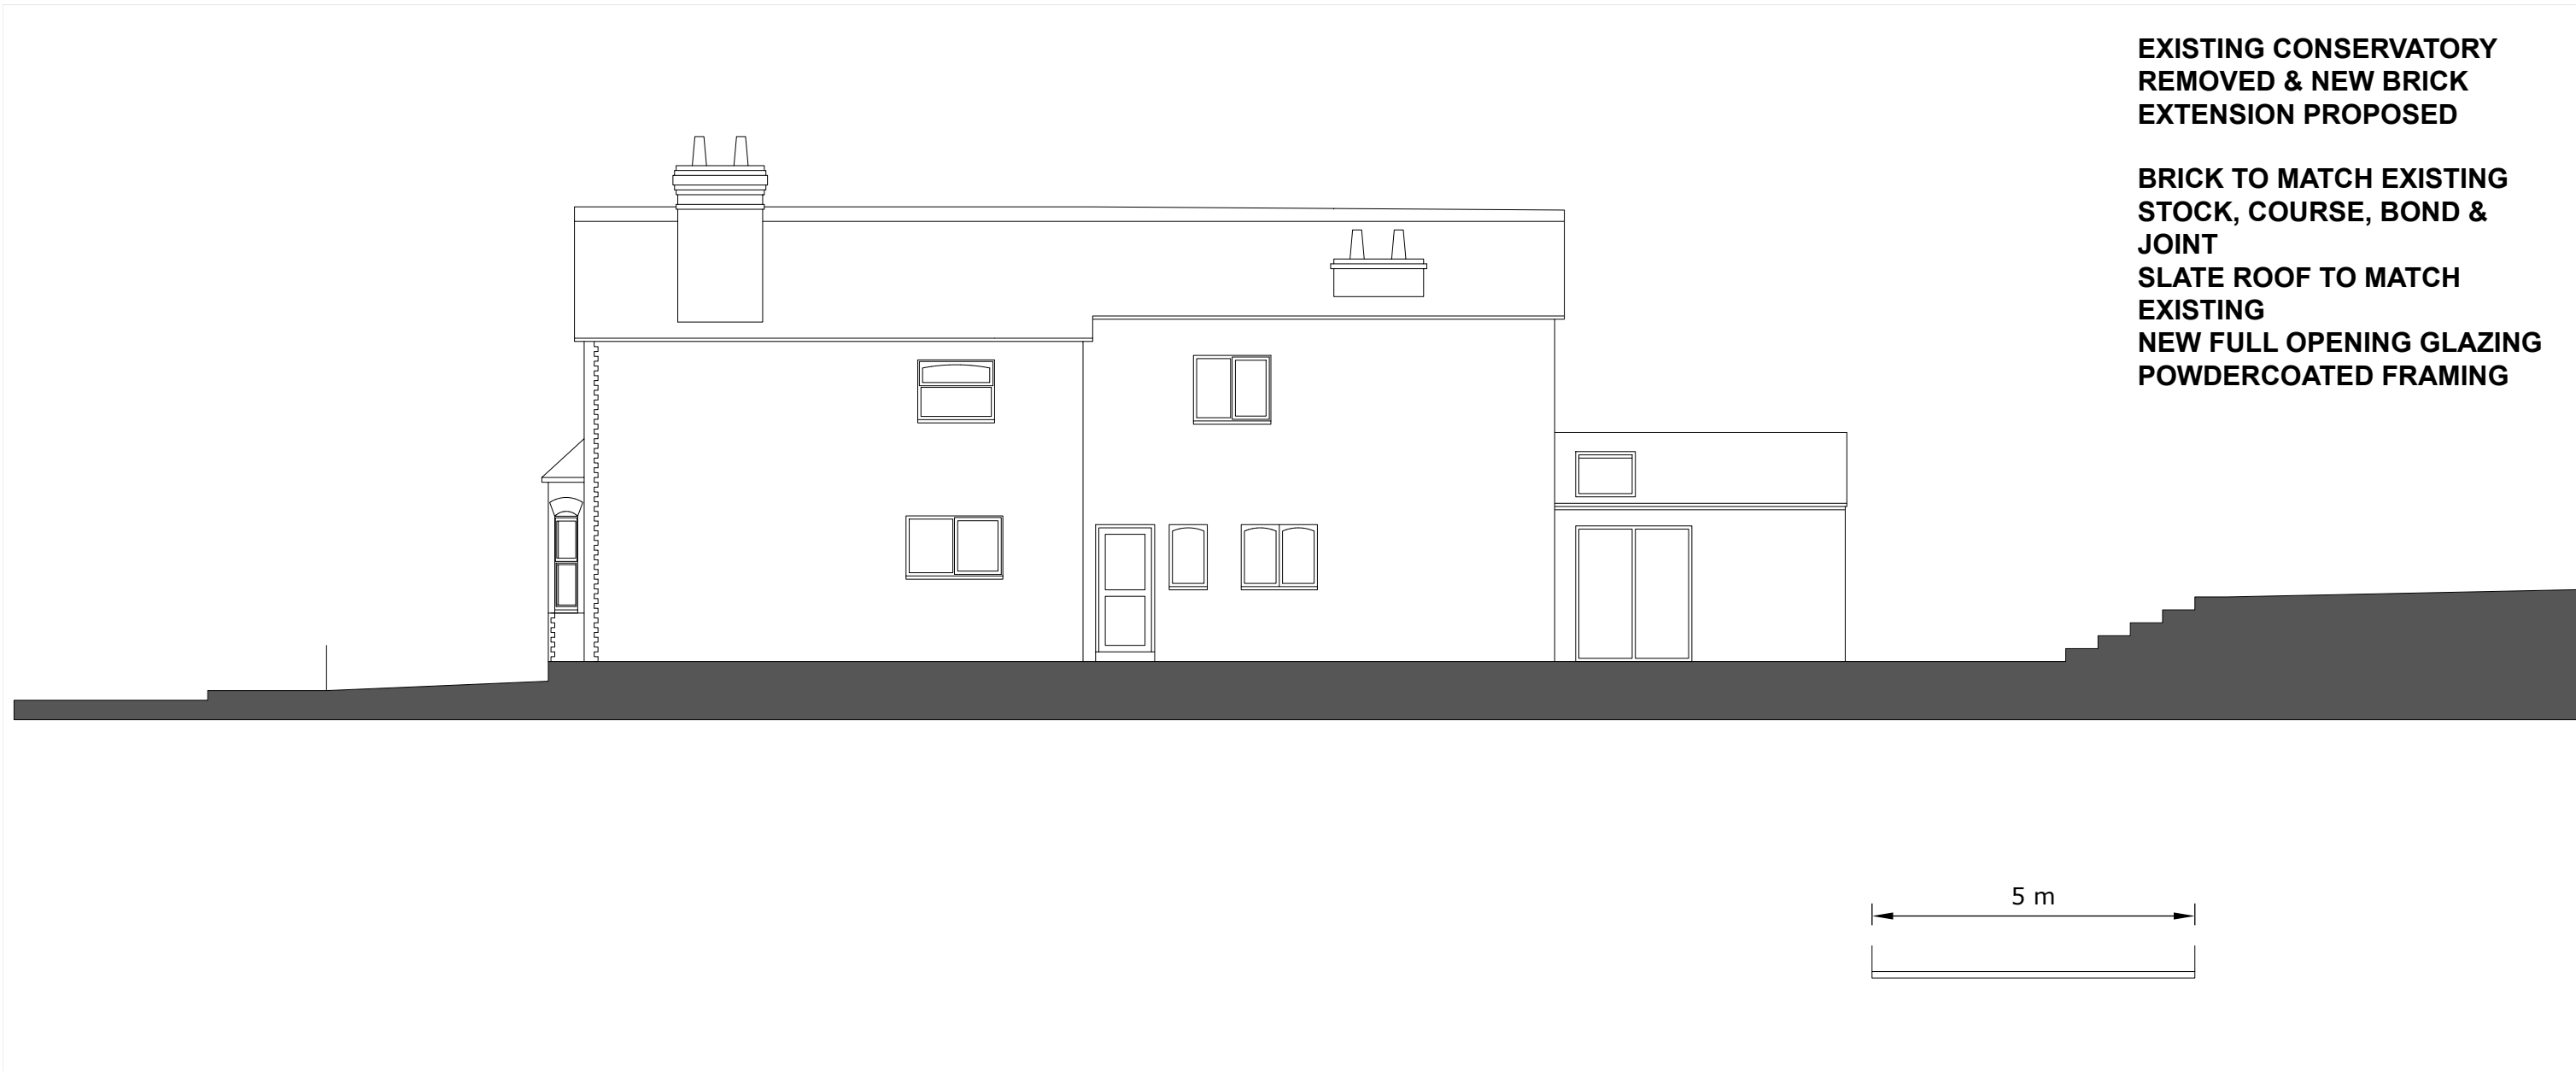

**EXISTING CONSERVATORY
REMOVED & NEW BRICK
EXTENSION PROPOSED**

**BRICK TO MATCH EXISTING
STOCK, COURSE, BOND &
JOINT
SLATE ROOF TO MATCH
EXISTING
NEW FULL OPENING GLAZING
POWDERCOATED FRAMING**

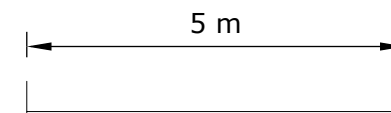

PLANNING

**27 MORTON STREET, ROYSTON,
HERTFORDSHIRE, SG8 7AZ**

PROPOSED LONG ELEVATION

1:100 @ A3

PL 27MOR 009 REV A