




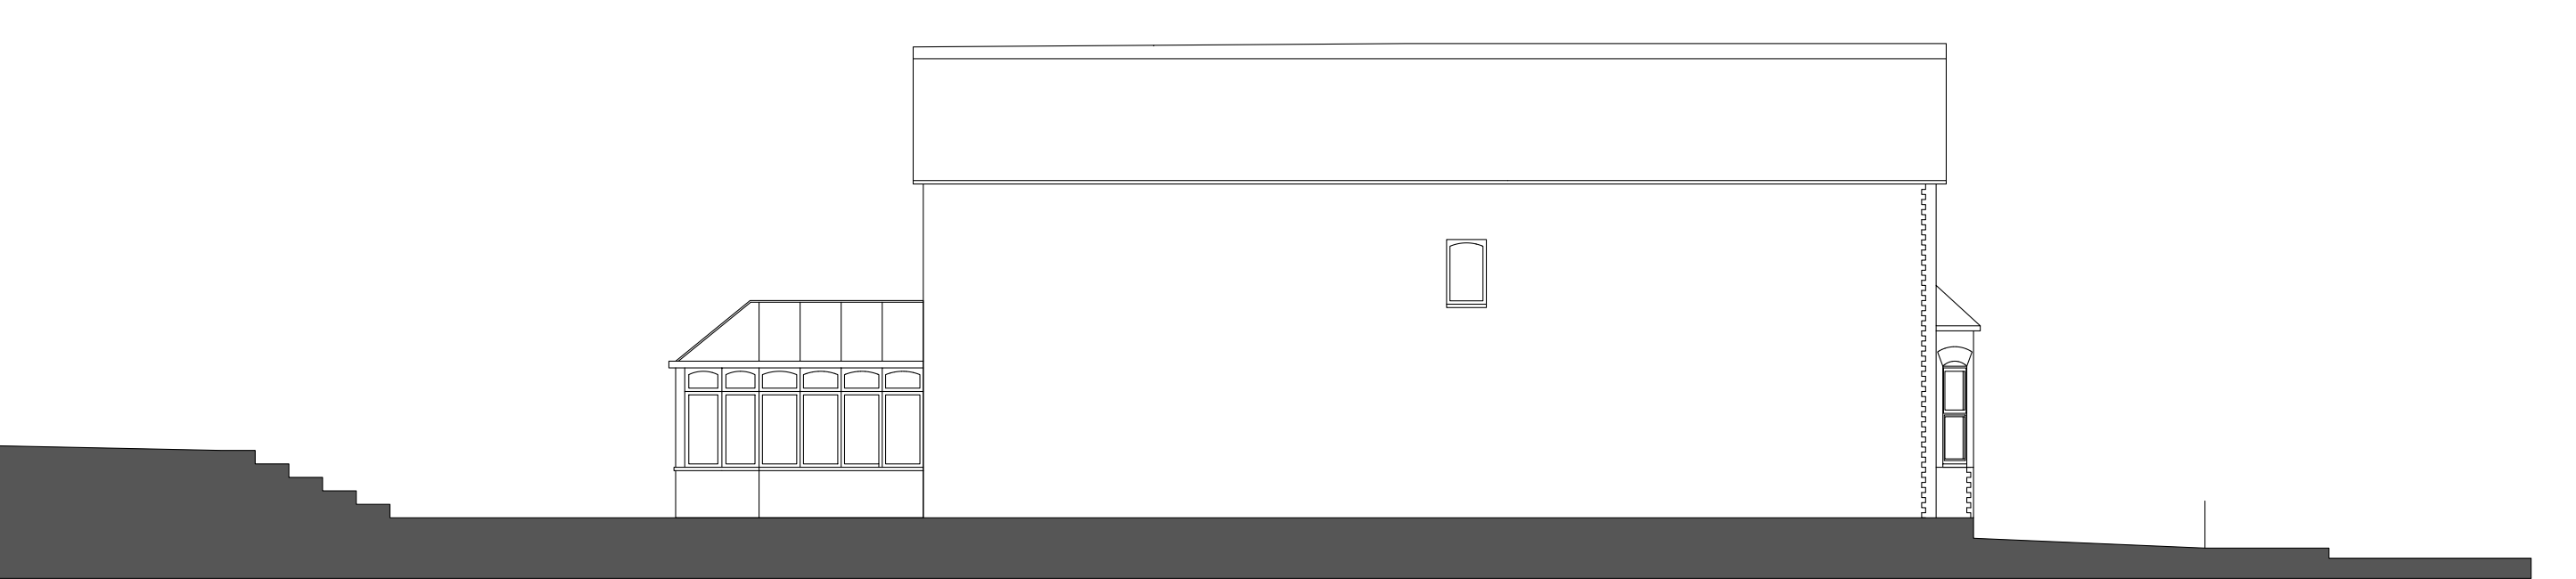

EXISTING ELEVATION

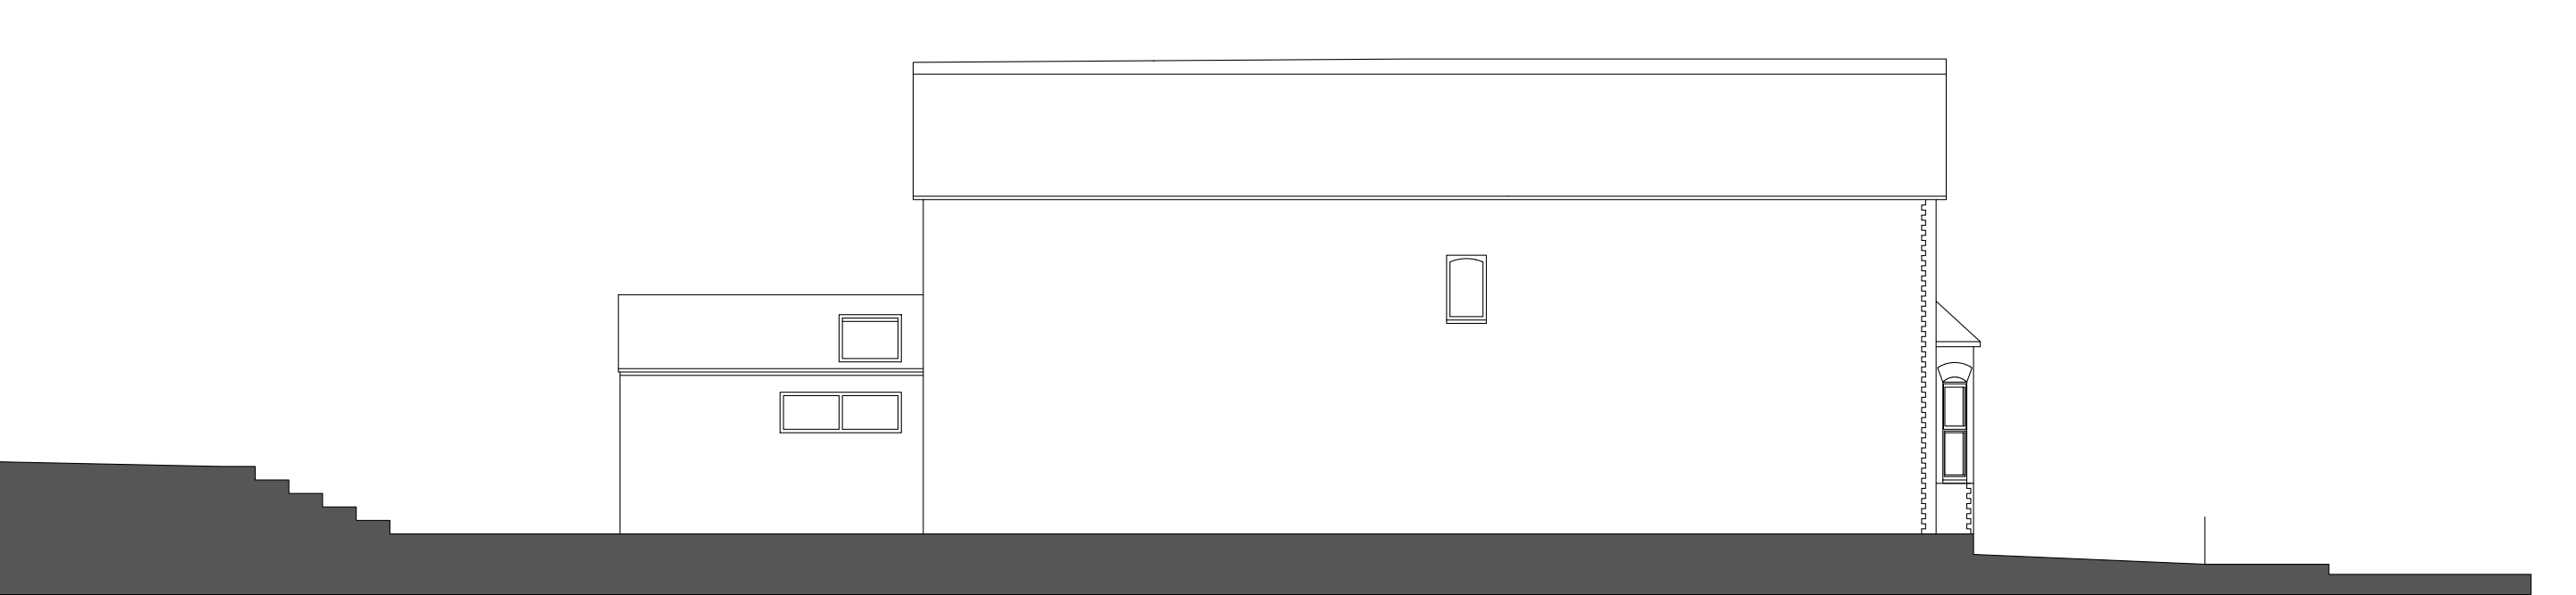

PROPOSED ELEVATION

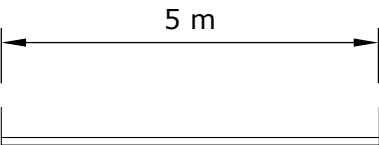

PLANNING

27 MORTON STREET, ROYSTON,
HERTFORDSHIRE, SG8 7AZ

EXISTING & PROPOSED ELEVATIONS TOWARD 29 MORTON ST

1:100 @ A3

PL 27MOR 011