



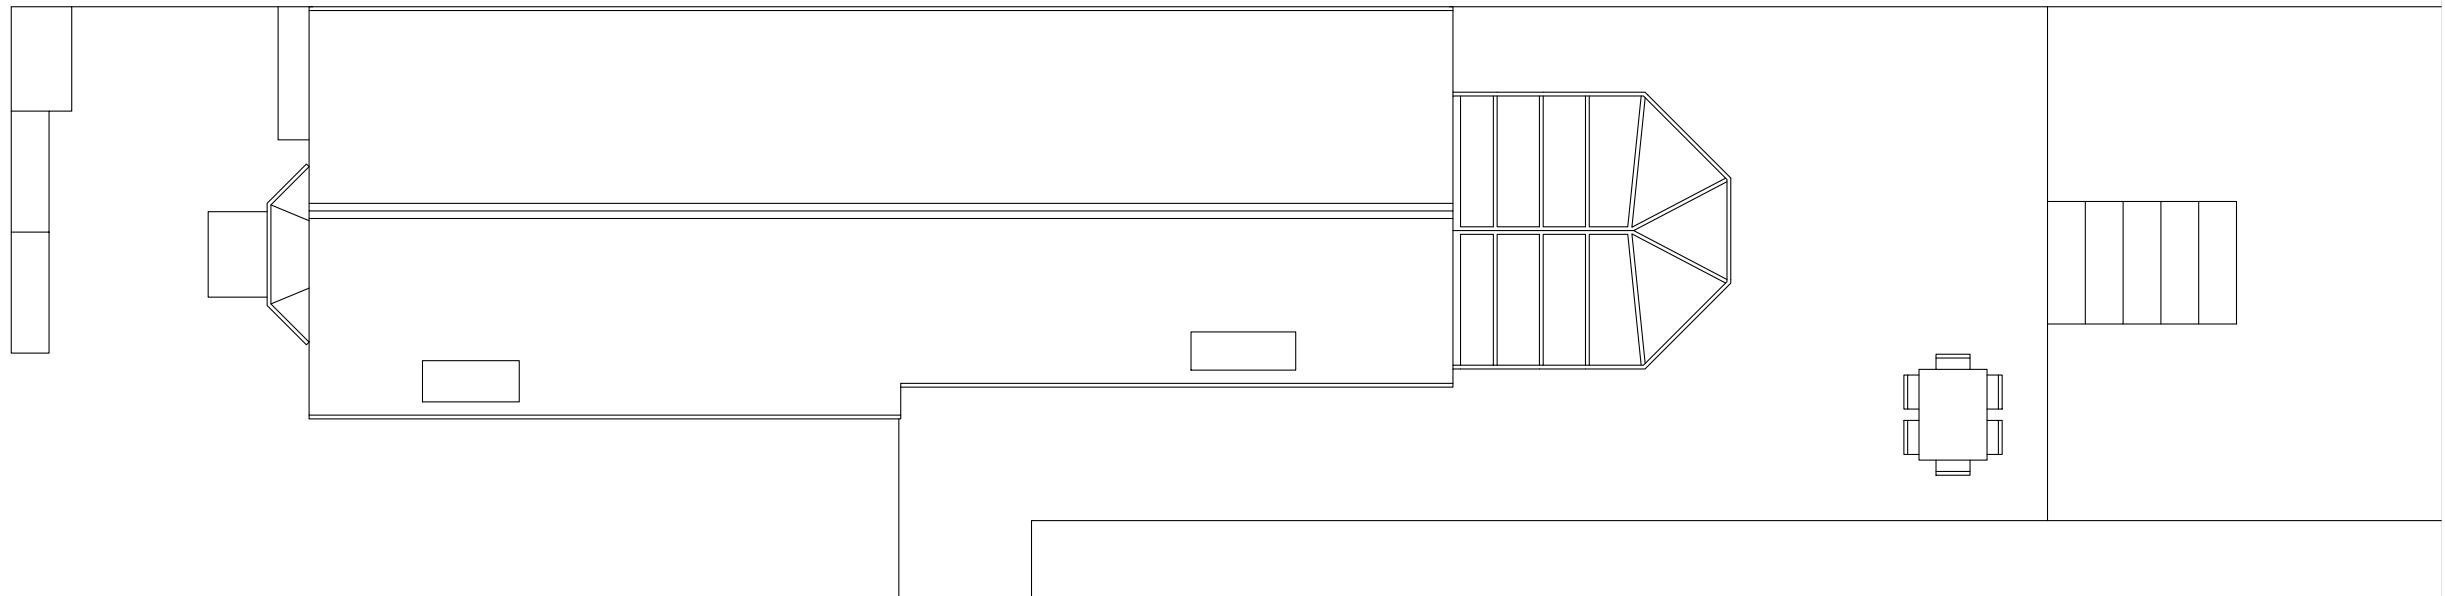


EXISTING ROOF PLAN

ALTERATIONS TO GARDEN COMPRISE
WIDENING AND RECONFIGURING STEPS
BETWEEN LEVELS

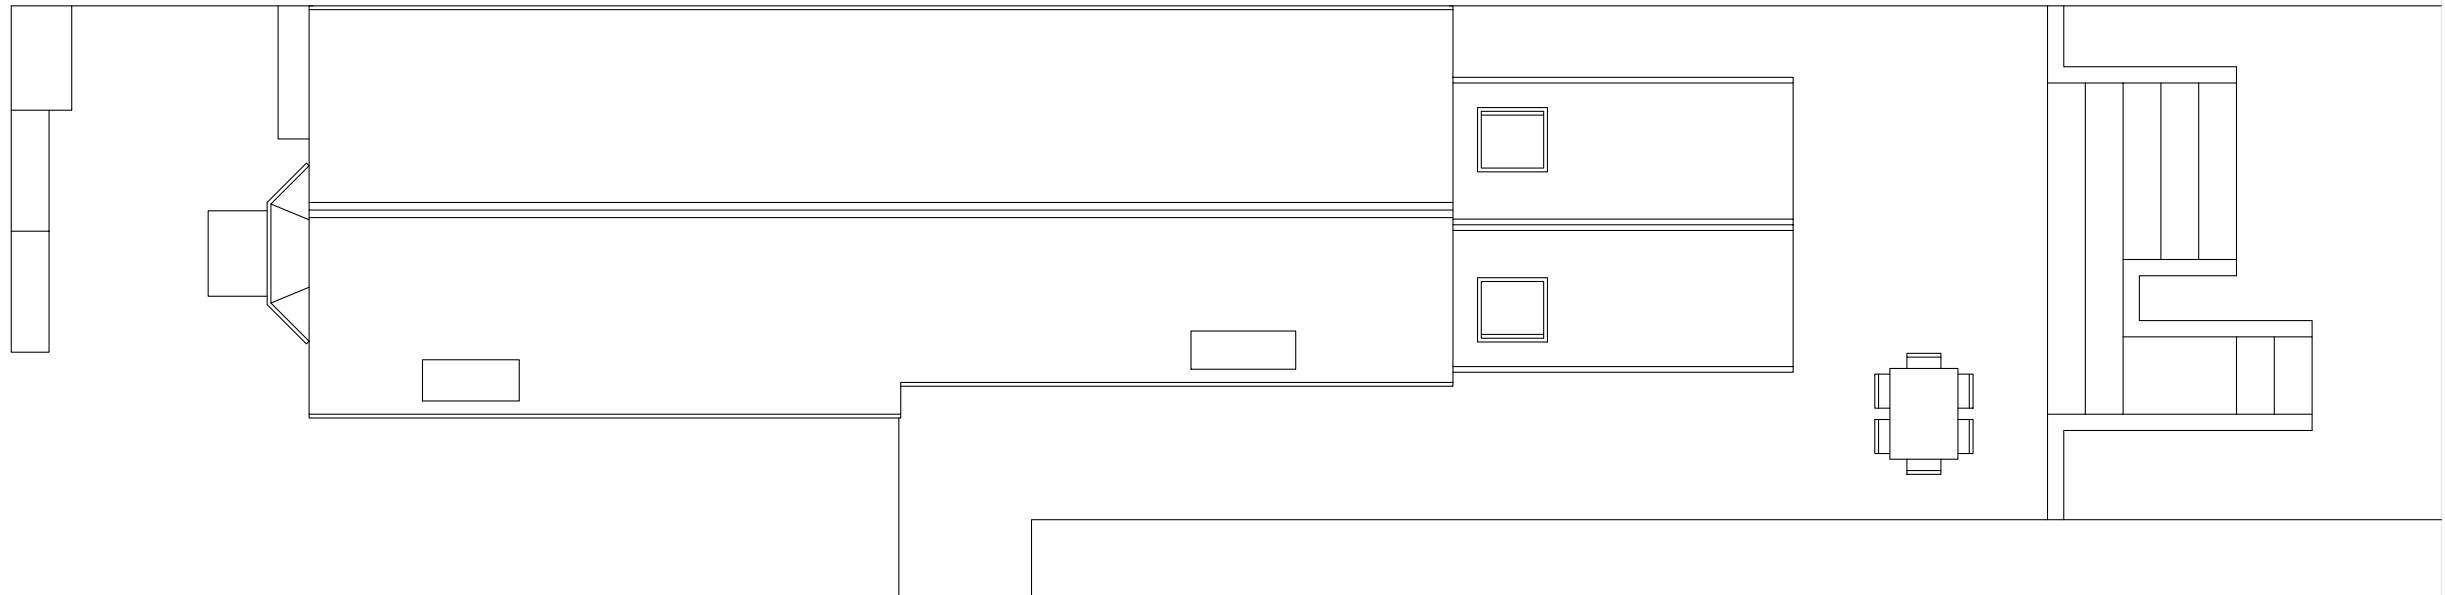

PROPOSED ROOF PLAN

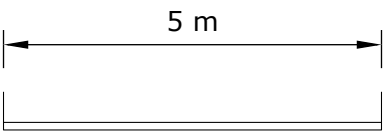

PLANNING

**27 MORTON STREET, ROYSTON,
HERTFORDSHIRE, SG8 7AZ**

EXISTING & PROPOSED ROOF PLANS

1:100 @ A3

PL 27MOR 012