


○○○○○ TREES ALREADY PLANTED

MIXTURE
NATIVE
HEDGROW
AND
TRADITIONAL
HEDGING

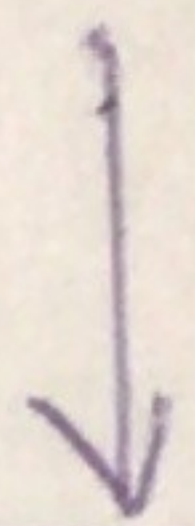

LEFT AS IS.

MAY BECOME
WILD MEADOW
IN TIME


BOUNDARY
LINE FOR
GARDEN.

LAWN

WILD
LIFE
POND

RAISED
MOUND

NEIGHBOURS FENCE
AGREED 1.8m WOODEN.
TYPE UNKNOWN.

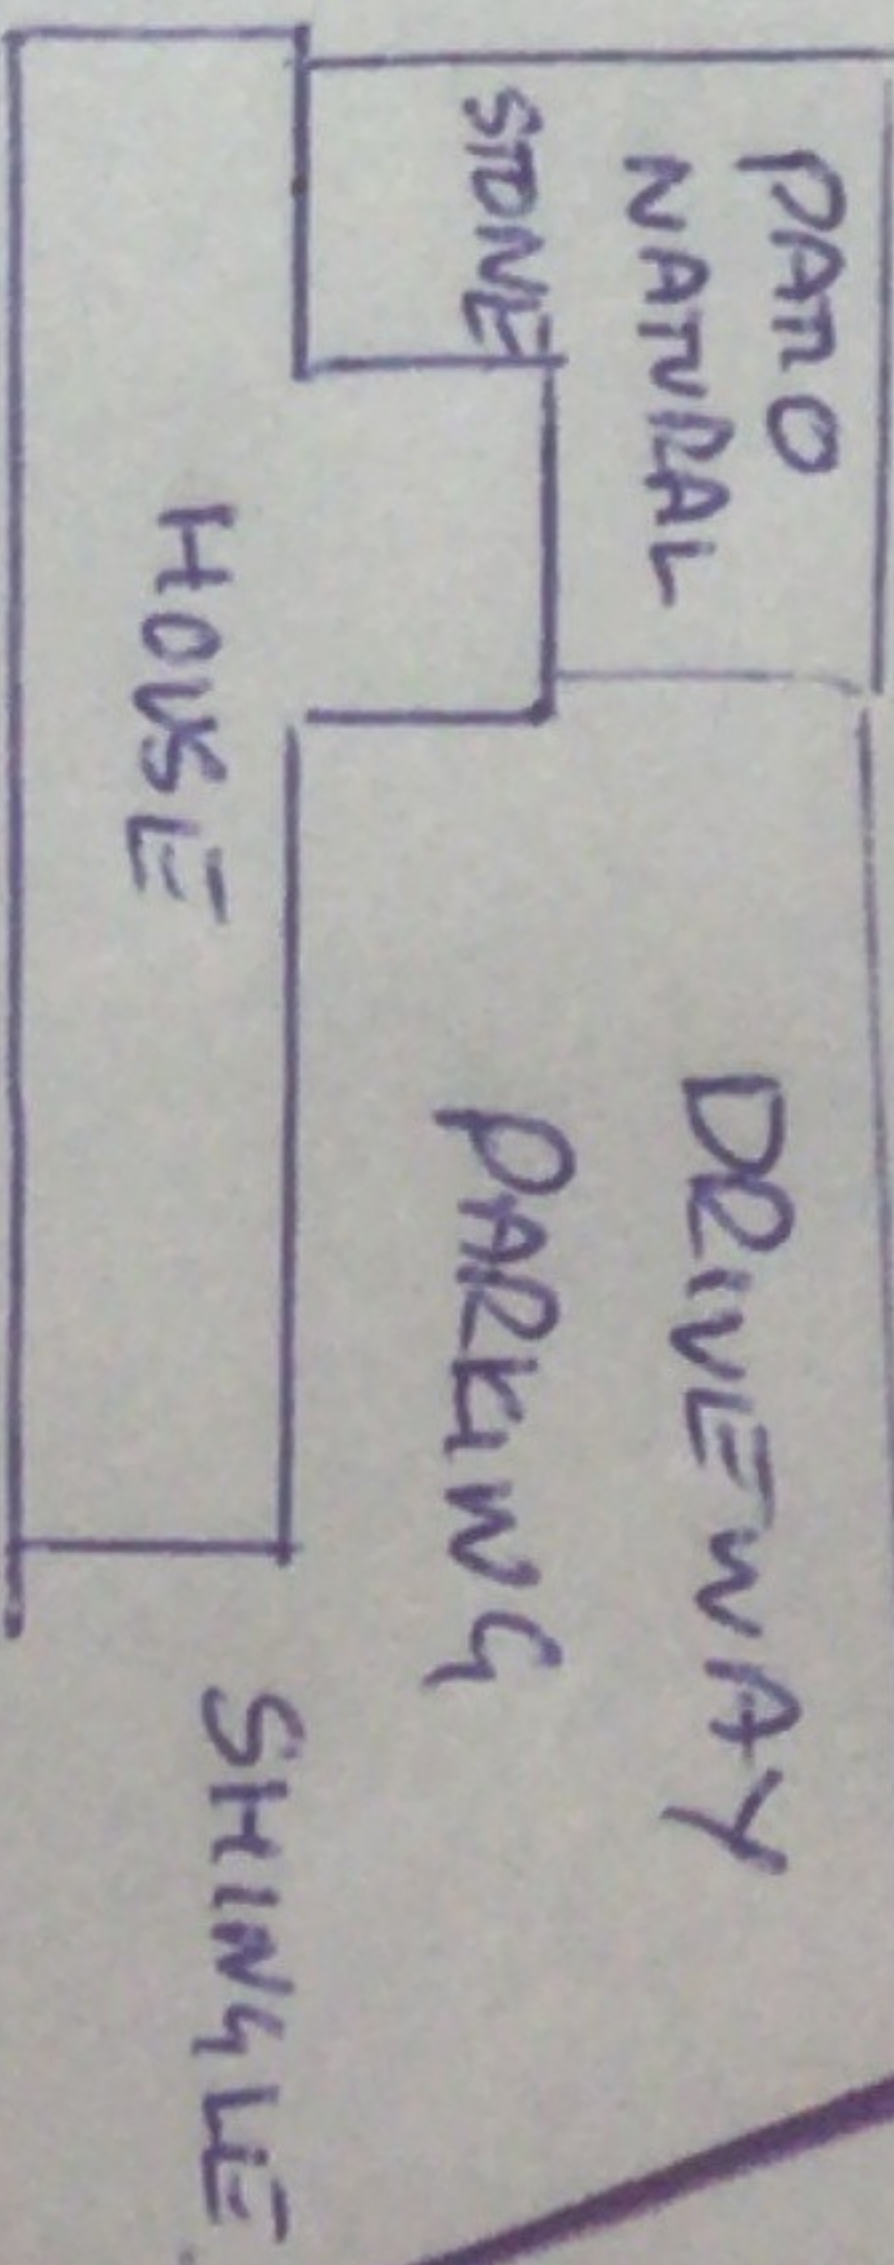

BORDER

BORDER

FLOWER
BORDERS