





EXISTING STREET ELEVATION (2 COMMERCE WAY)
1:200

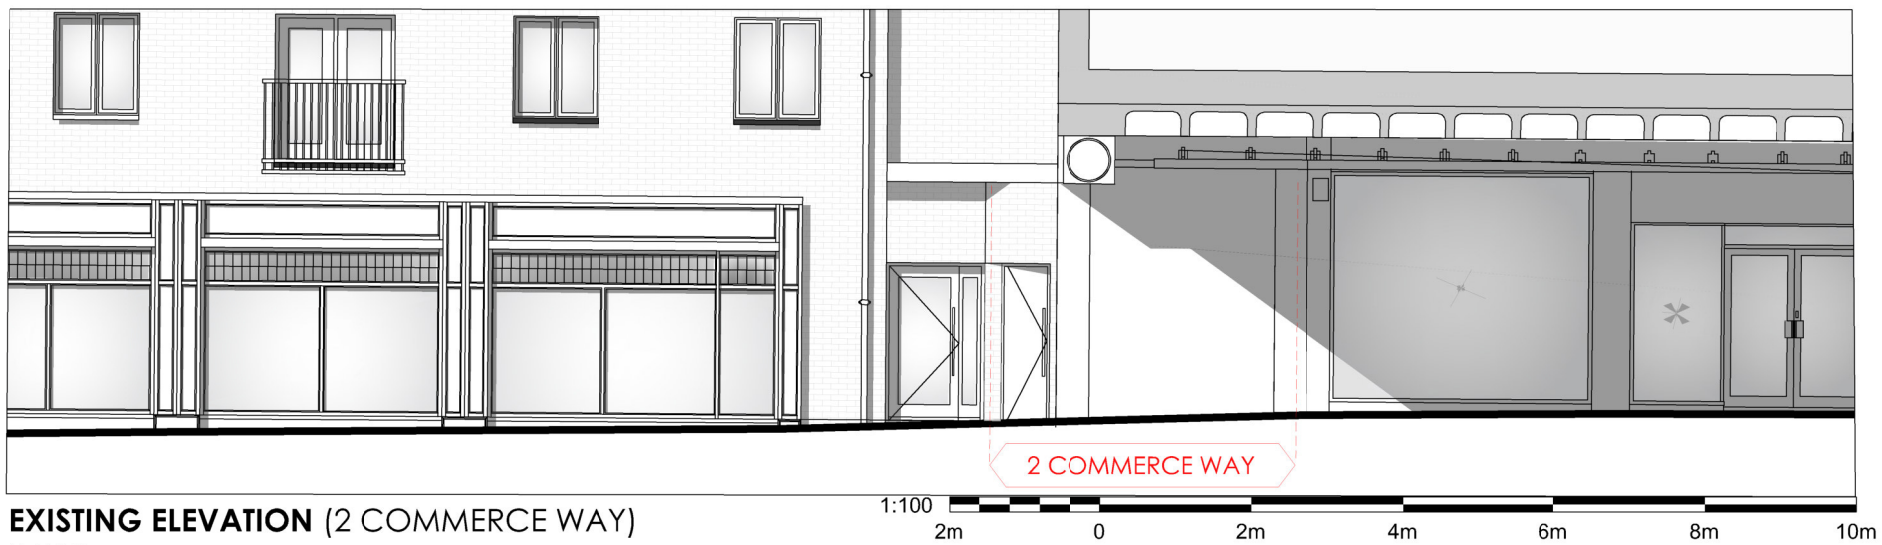

EXISTING ELEVATION (2 COMMERCE WAY)
1:100

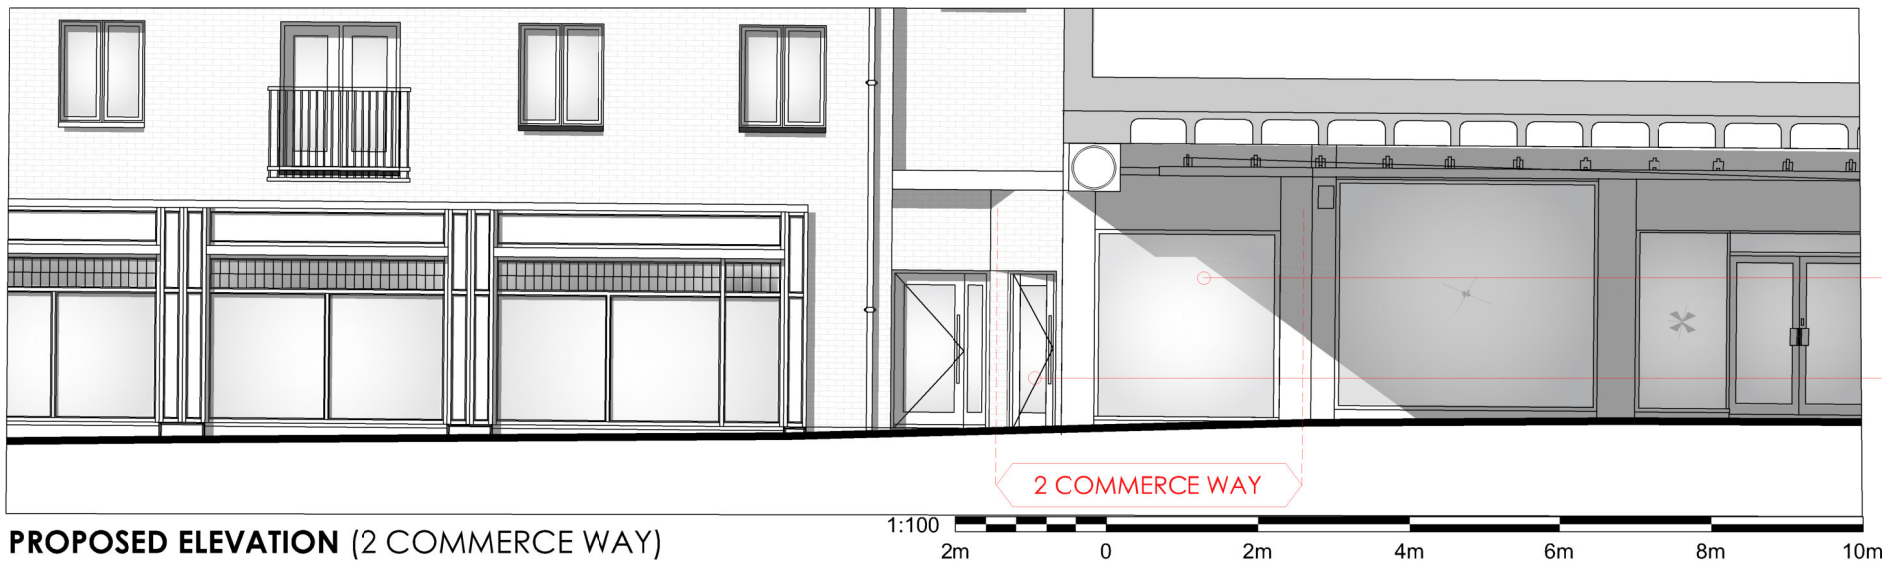



PROPOSED ELEVATION (2 COMMERCE WAY)
1:100

PROPOSED NEW GLAZED SHOP WINDOW
ALUMINIUM FRAMED PPC
(7016 ANTHRACITE GREY)

PROPOSED NEW GLAZED SHOP DOOR
ALUMINIUM FRAMED PPC
(7016 ANTHRACITE GREY)

NOTES & KEY

EXECUTIVE STUDIO 4 DESIGN SHALL HAVE NO RESPONSIBILITY FOR ANY USE MADE OF THIS DOCUMENT OTHER THAN FOR THAT WHICH IT WAS PREPARED AND ISSUED. ALL DIMENSIONS SHOULD BE CHECKED ON SITE. DO NOT SCALE FROM THIS DRAWING. ANY DRAWING ERRORS OR DIVERGENCES SHOULD BE BROUGHT TO THE ATTENTION OF EXECUTIVE STUDIO 4 DESIGN AT THE ADDRESS SHOWN BELOW.

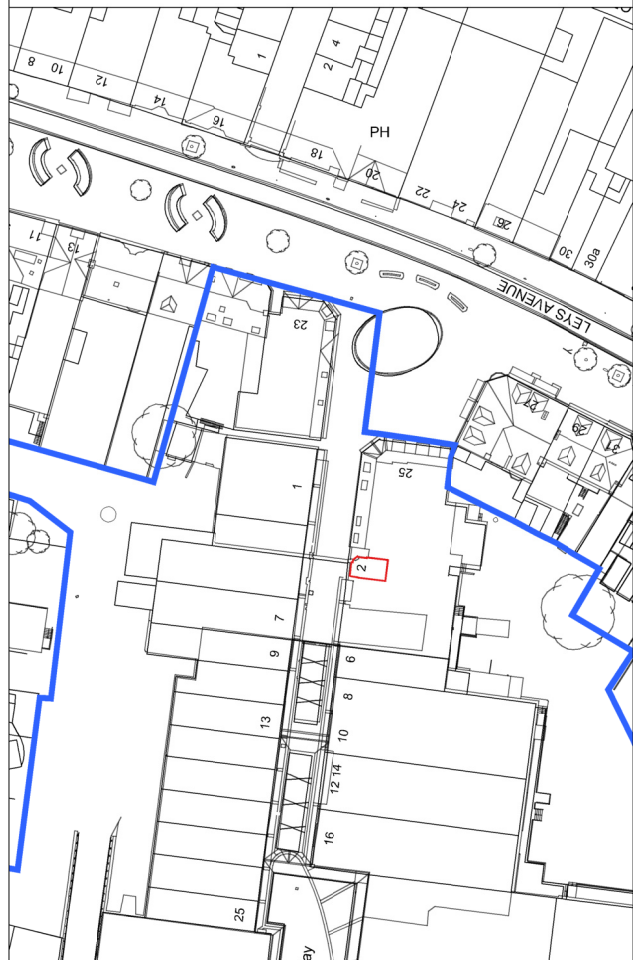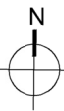

25m 0 25m 50m 75m
LOCATION PLAN
1:1250

ISSUE 2	TC	16.12.2025	002
ISSUE 1	TC	09.12.2025	001

2nd Floor,
113-118 Duncreggan
Road, Derry City,
BT48 0AA.
T. +442871262184

studio⁴design

© Executive Studio 4D Architects Ltd 2025

PROJECT TITLE UNIT 2 COMMERCE WAY, GARDEN CITY SHOPPING CENTRE, LETCHWORTH	
PROJECT NUMBER 5814	
DRAWING TITLE EXISTING & PROPOSED ELEVATIONS	
SCALE OF MAIN DRAWING 1:100 @ A3	
DATE 16.12.2025	
DRAWING NUMBER 003	
REVISION 001	