




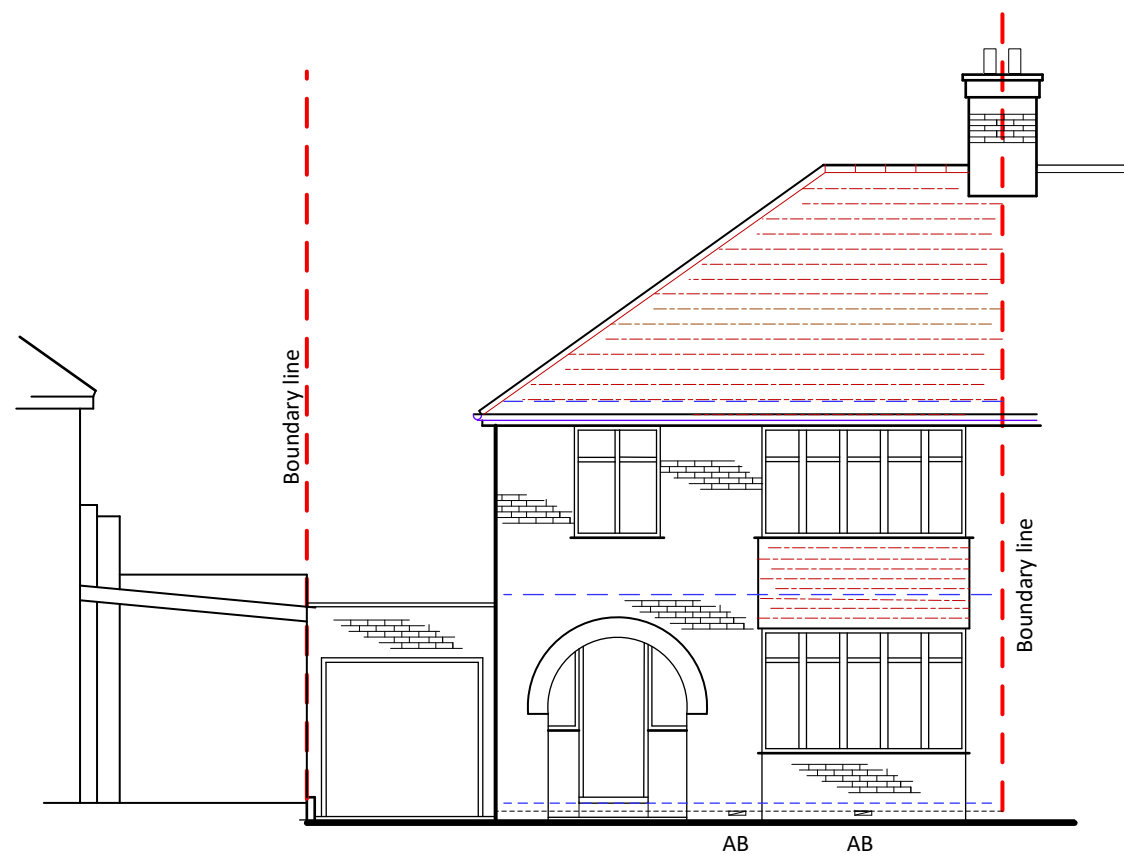


FRONT

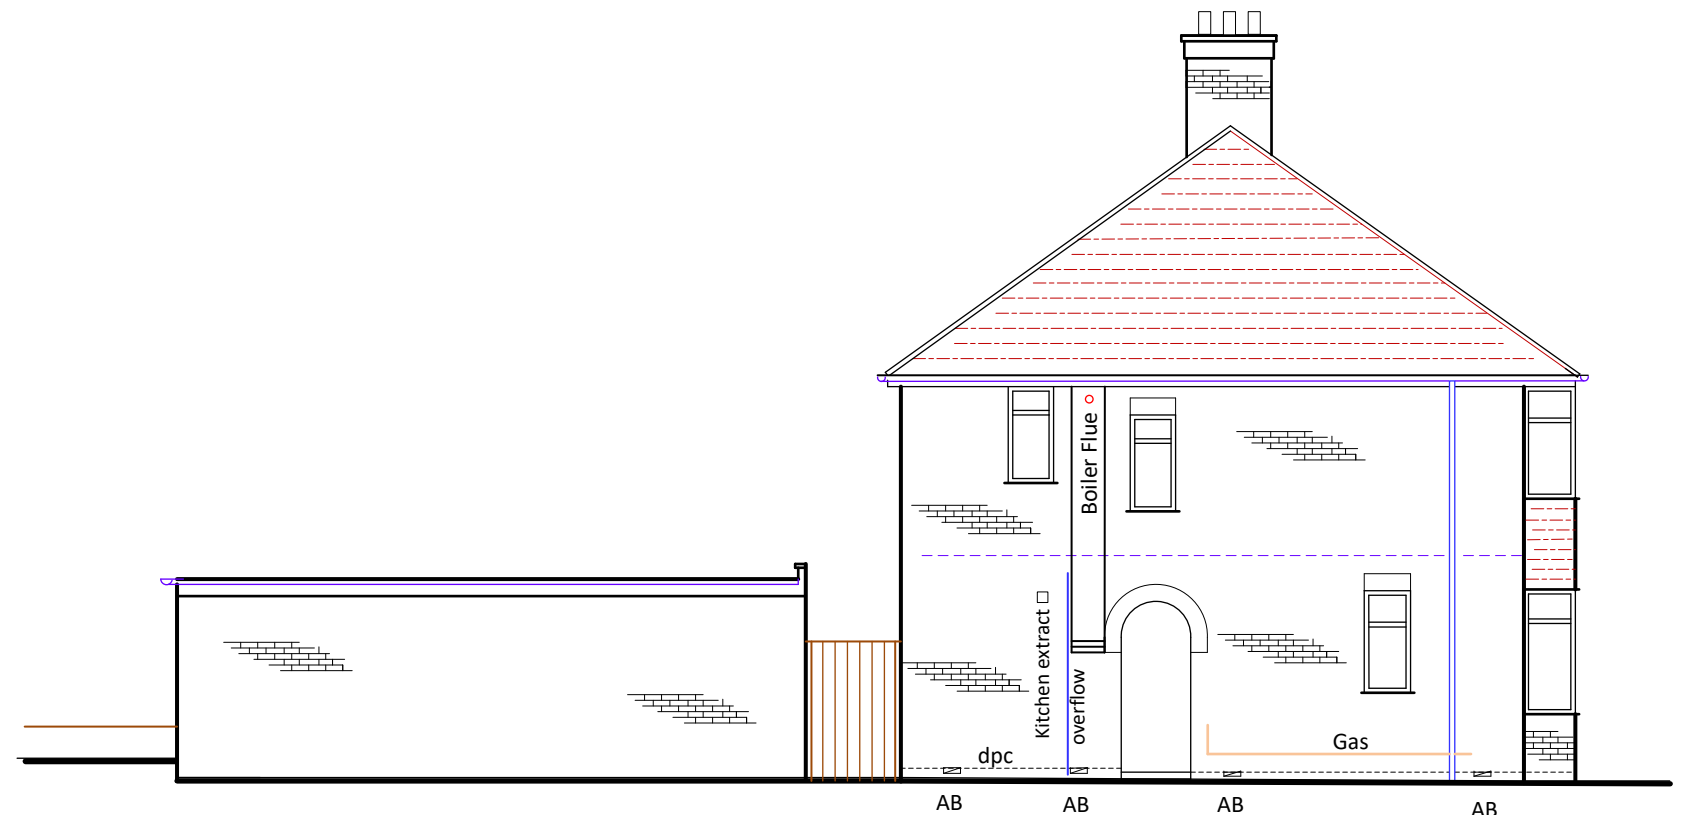


SIDE

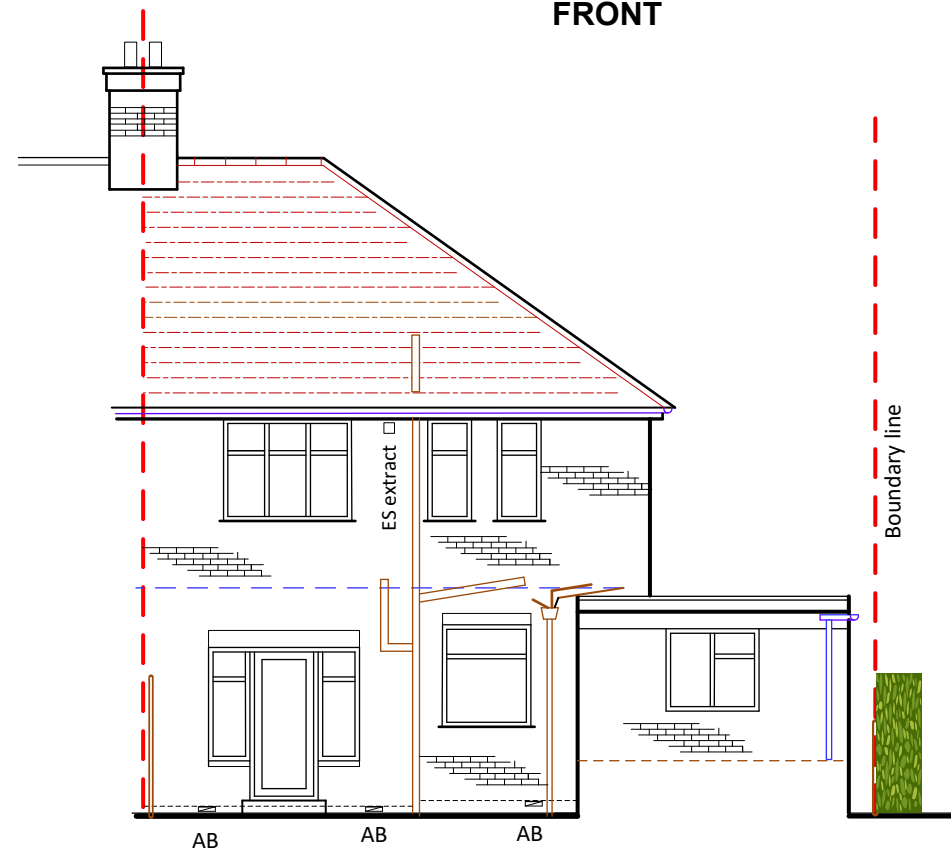

REAR

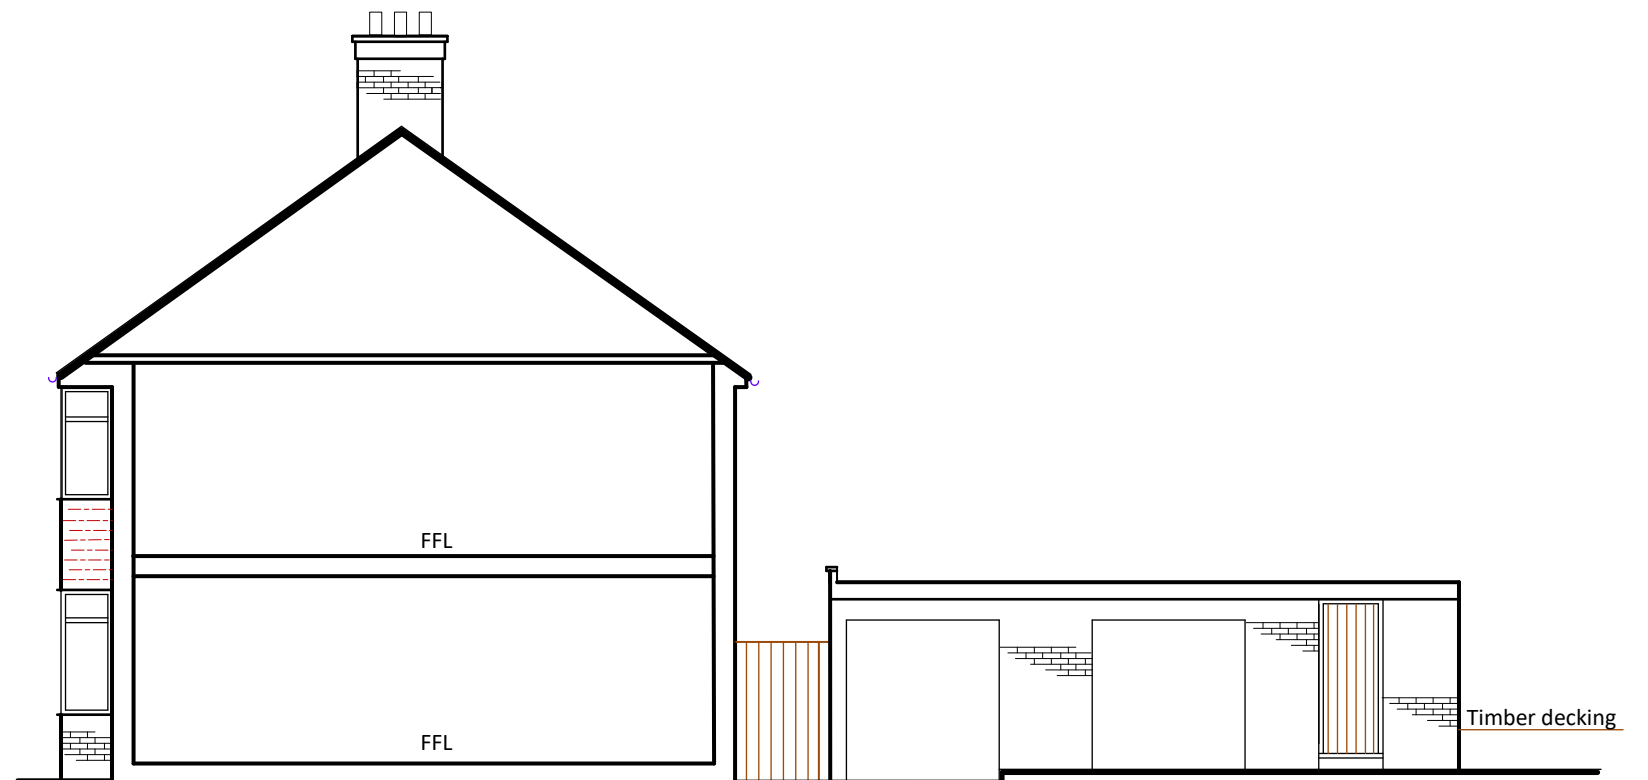

SIDE

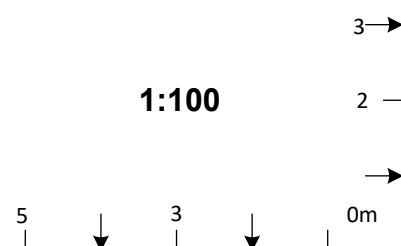

ROSEBURY
Design · Planning · Project Management

8 WOODLAND WAY, BALDOCK, HERTFORDSHIRE, SG7 6LR

T: 07970 277106

E: Rosebury21@gmail.com

Contract

41 Bowershott, Letchworth GC

Title

Existing Elevations

Scale

1:100

Date

07.2026

Drawing No.

03/AG/26

Rev

A3

This drawing is copyright ©