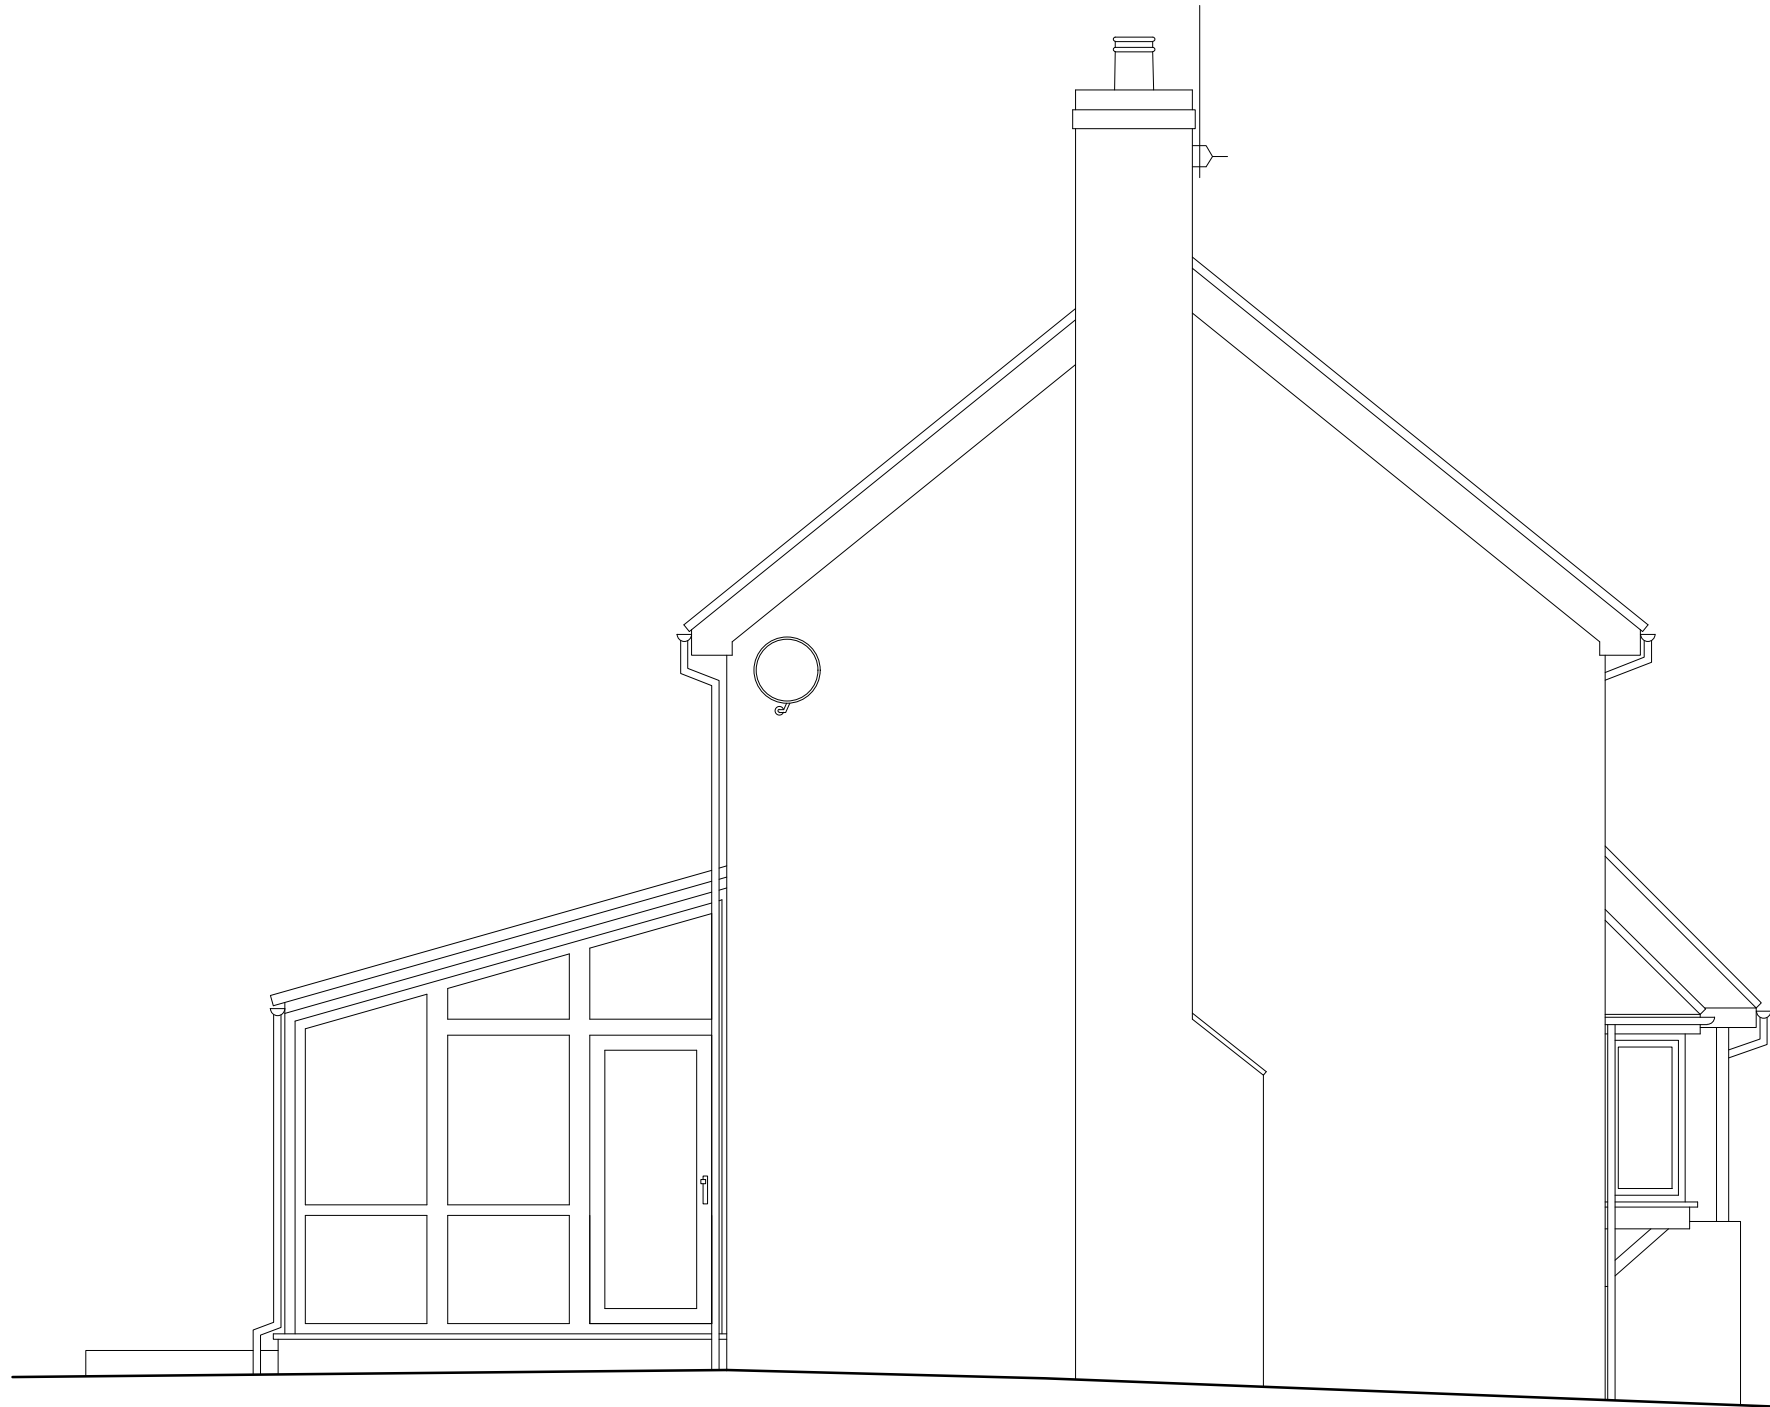


ZMINKOWSKA DE BOISE ARCHITECTS	
PROJECT NAME: 1 SPINNEY CLOSE	
DRAWING NAME: EXISTING SOUTH-WEST SIDE ELEVATION	
DRAWING STATUS: PLANNING	
DRAWING NUMBER: 2602.008	REVISION:
DATE: APRIL 2026	SCALE: 1:50 @ A3