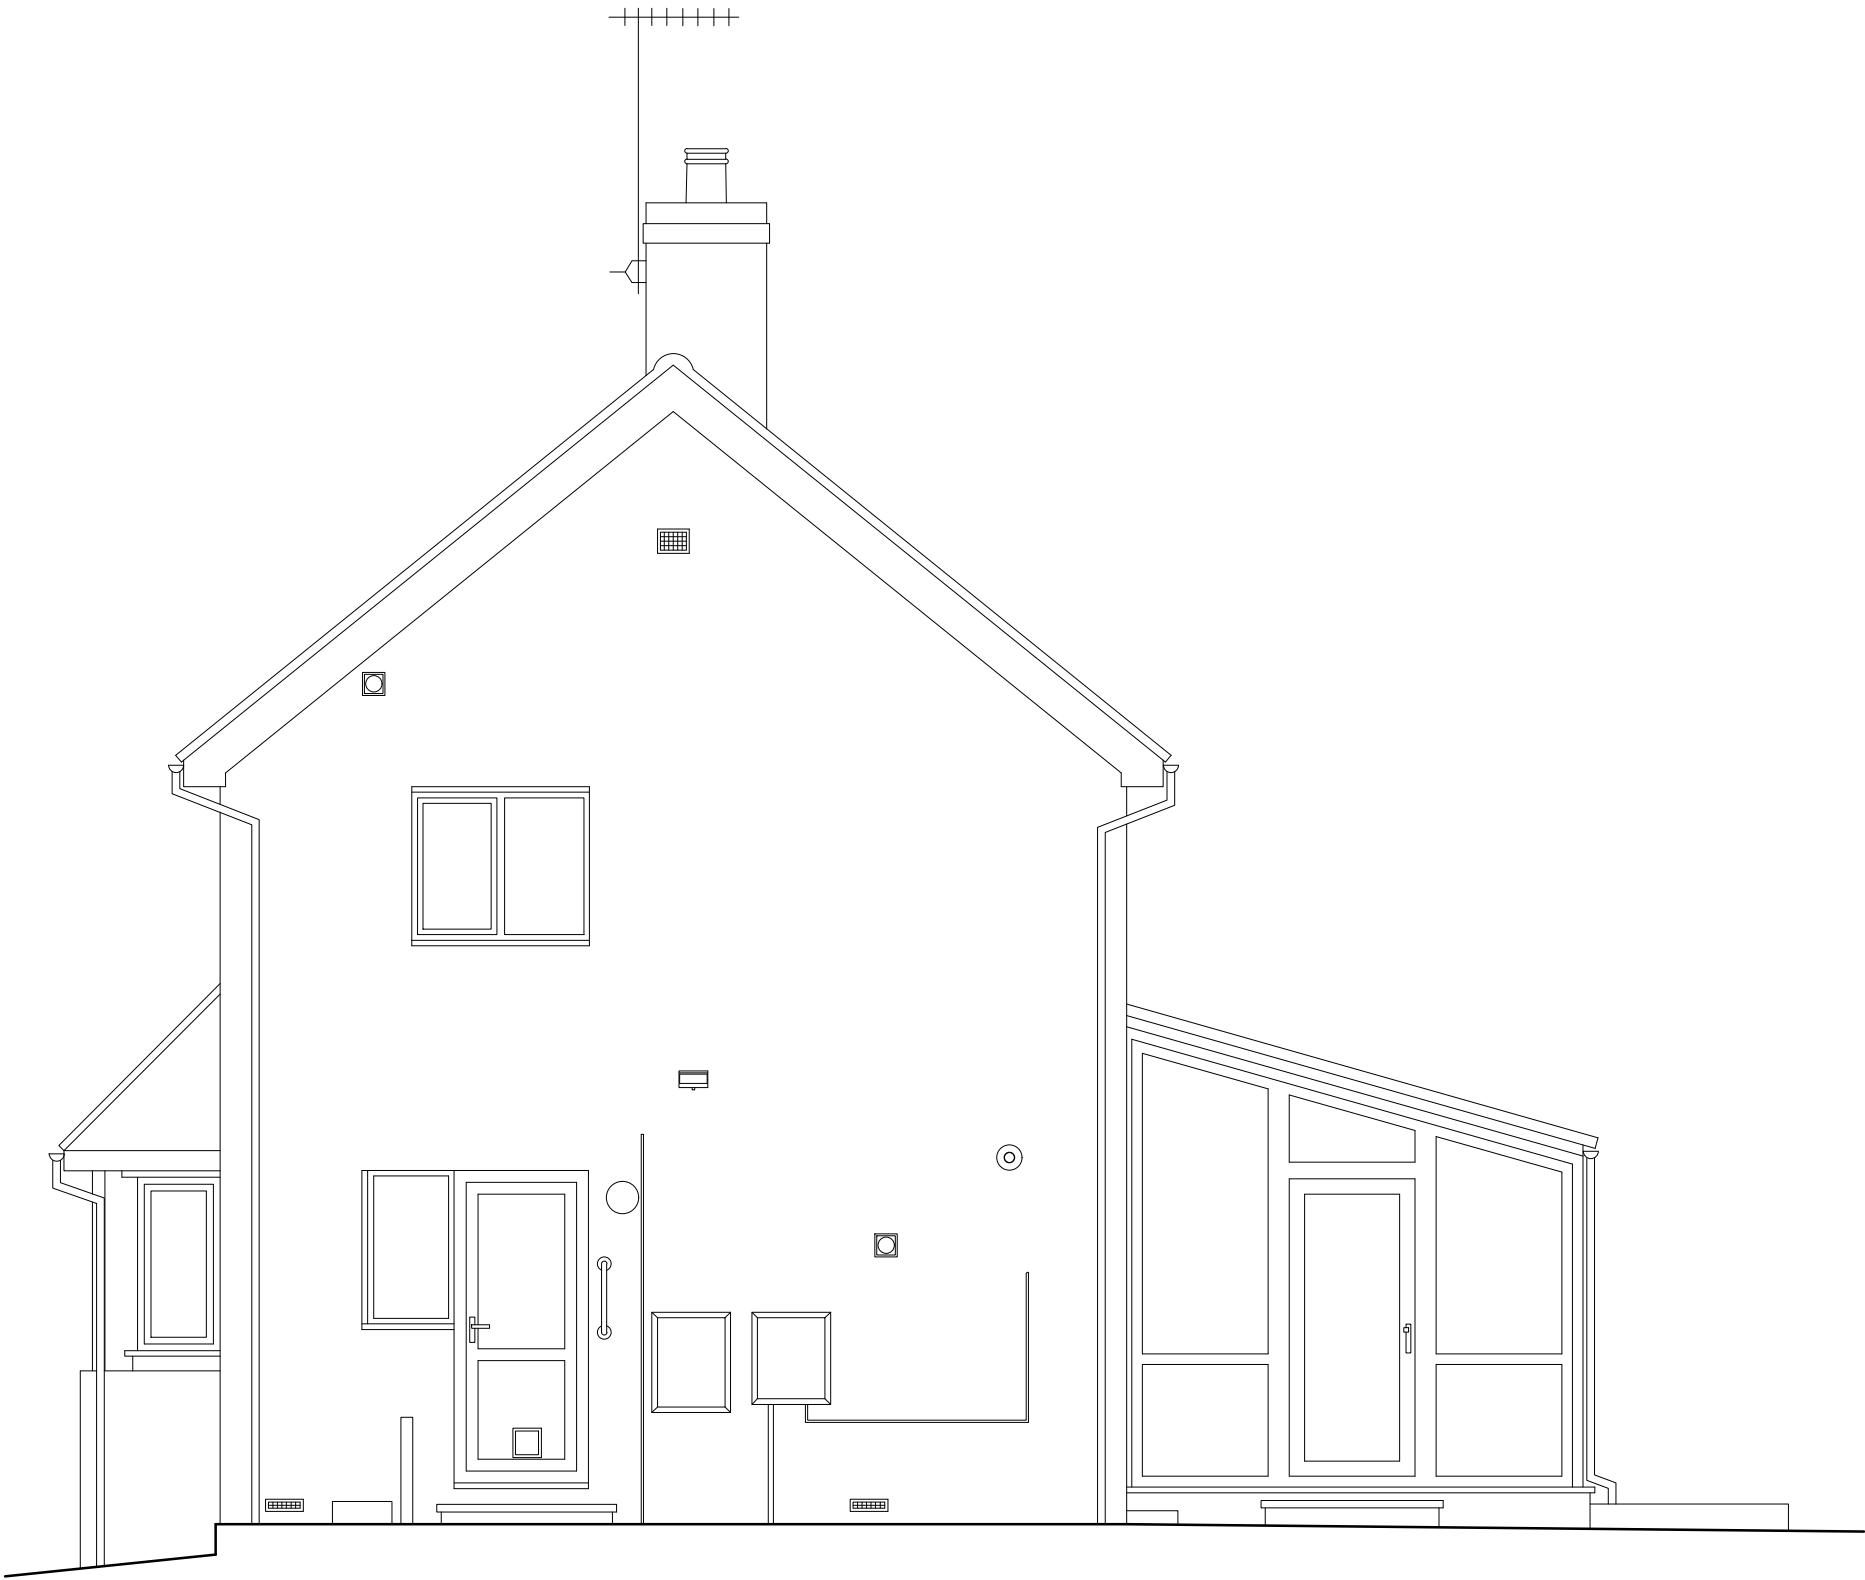


ZMINKOWSKA DE BOISE ARCHITECTS

PROJECT NAME:
1 SPINNEY CLOSE

DRAWING NAME:
EXISTING NORTH-EAST
SIDE ELEVATION

DRAWING STATUS:
PLANNING

DRAWING NUMBER:
2602.006

REVISION:

DATE:
APRIL 2026

SCALE:
1:50 @ A3