

Project
 2 storey Side and Single Storey Rear Extension
 and Front Porch Ground Floor Infill
 6 Blackmore Way
 Wheathampstead
 AL4 8LJ


Scale 1:1250 @ A4
Date January 2026

Drawing Location Plan

Dwg No. **DRS-387- 04** **Rev** .

UPRN: 100080828832

HMLR Title No: HD213273

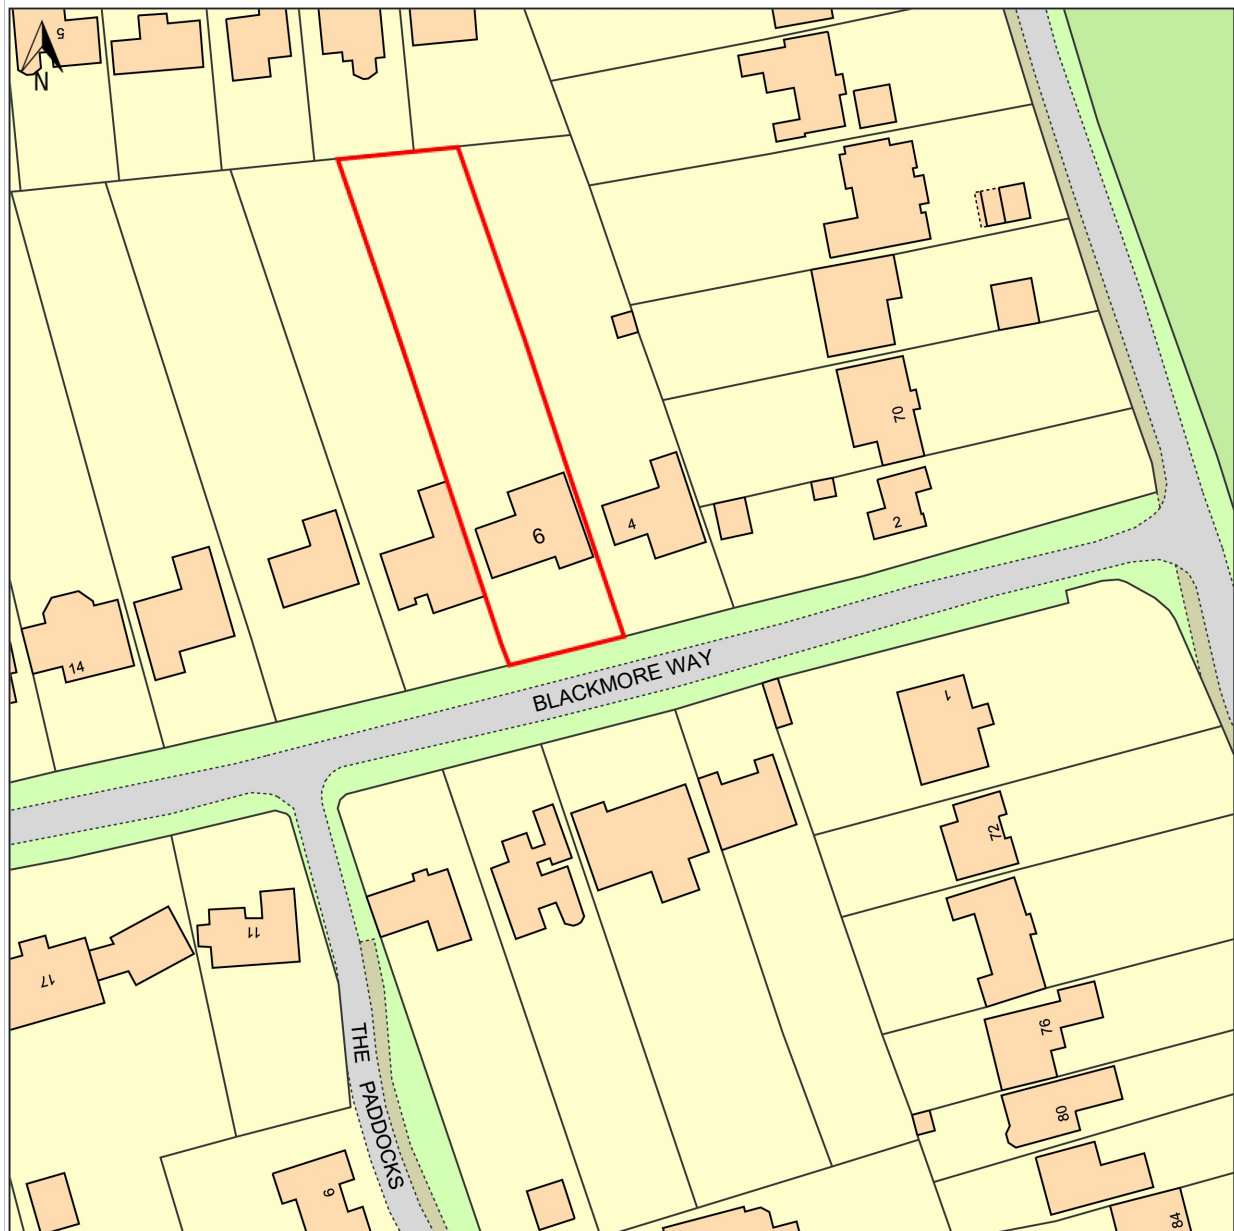

© Crown copyright and database rights, 2025. Ordnance Survey
 AC0000808122 Created using Plans by Emapsite

0m 20m 40m 60m 80m 100m

Scale: 1:1250

Paper Size: A4