8 BERKELEY - LETCHWORTH GARDEN CITY - HERTS - Existing floor plan scale 1:50 date NOV. 2017 drawing no. HM-17495-01 (a3 sheet)

0 1 2 3 4 5
METRES (1:50)

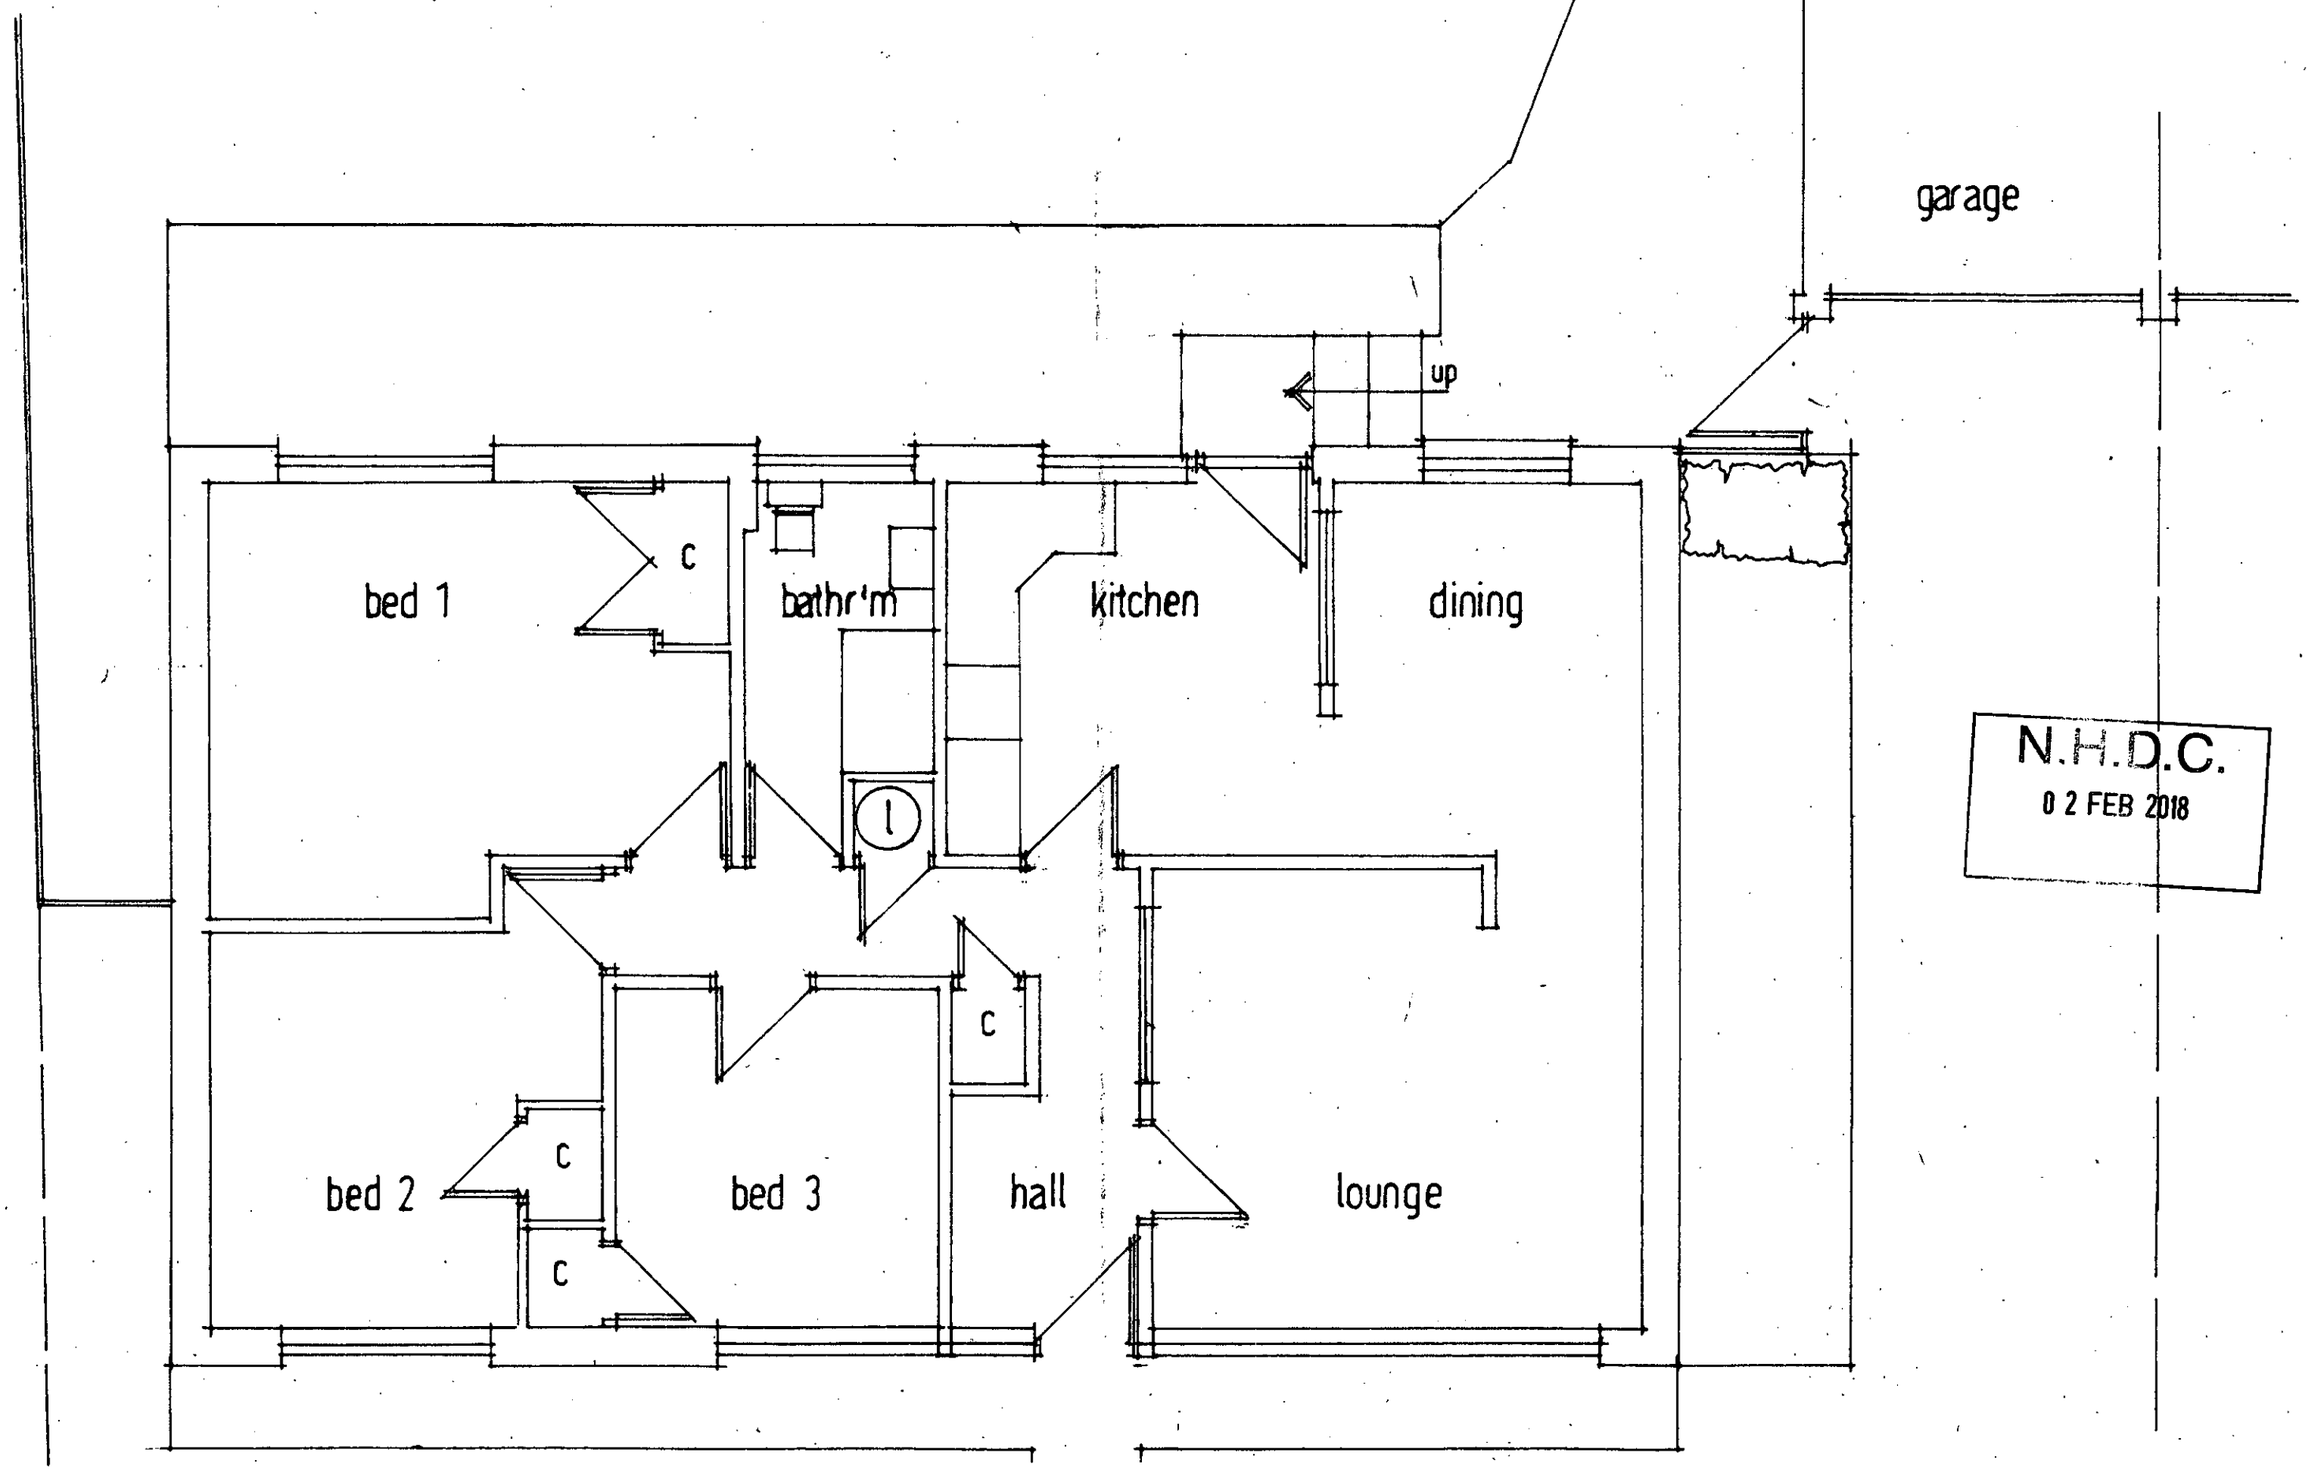

N.H.D.C.
0 2 FEB 2018