8 BERKELEY / LETCHWORTH GARDEN CITY / HERTS Existing elevations scale 1:100 date NOV. 2017 drawing no. HM-17495-02 (a3 sheet)

0 1 2 3 4 5 6 7 8 9 10
METRES (1:100)

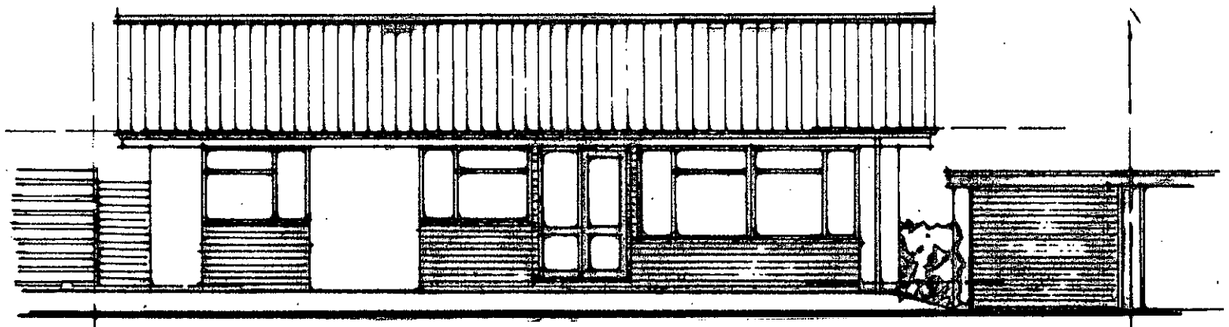

front

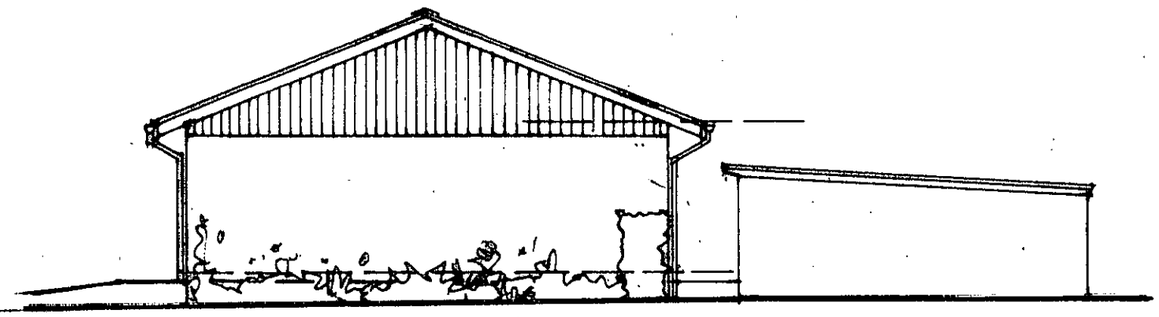

side

N.H.D.C.
02 FEB 2018

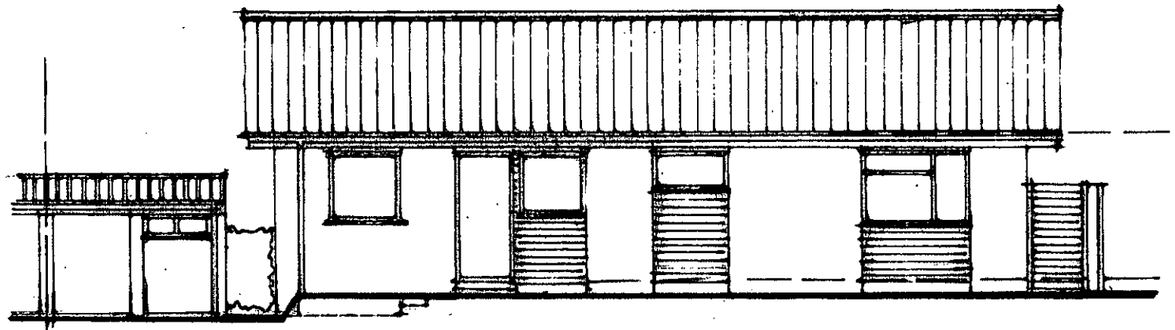

rear

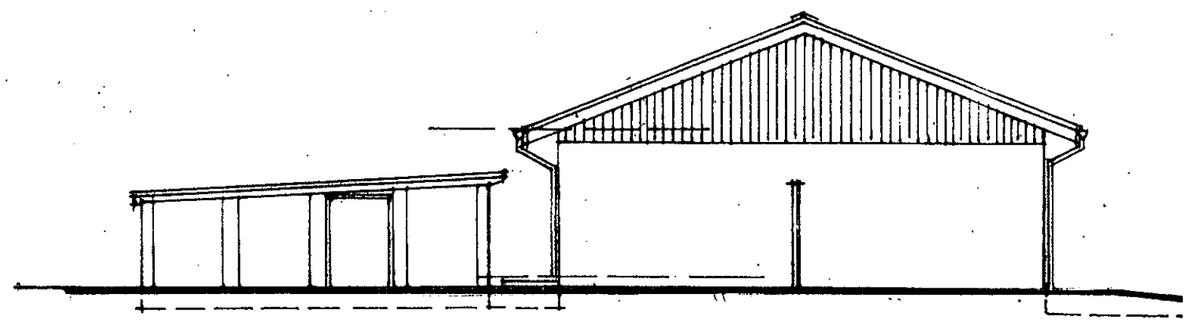

side