0 1 2 3 4 5 6 7 8 9 10
METRES (1:100)



front

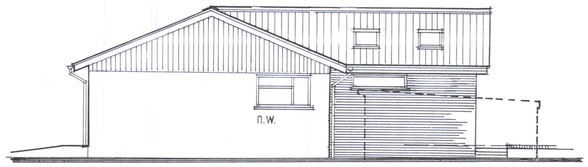

side facing no.6

PROPOSED ELEVATIONS

ALL NEW EXTERNAL FACING MATERIALS TO MATCH EXISTING
NEW & REPLACEMENT WINDOWS TO HAVE EQUAL SIGHT LINES

0 1 2 3 4 5 6 7 8 9 10
METRES (1:100)

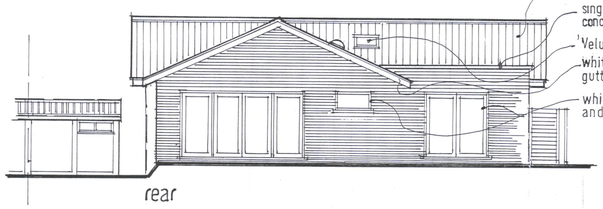

rear

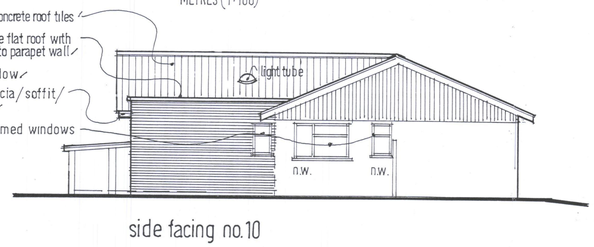

side facing no.10

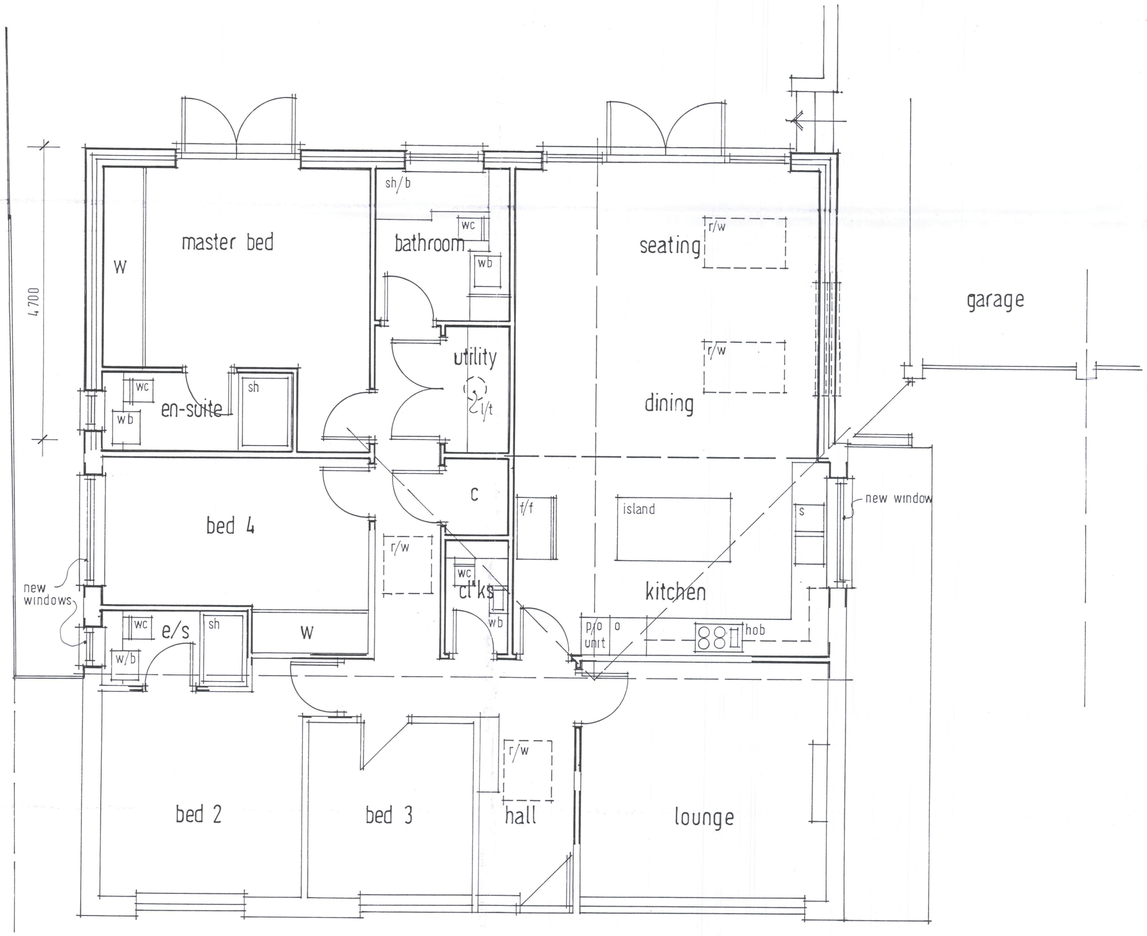

GROUND FLOOR PLAN

0 1 2 3 4 5
METRES (1:50)

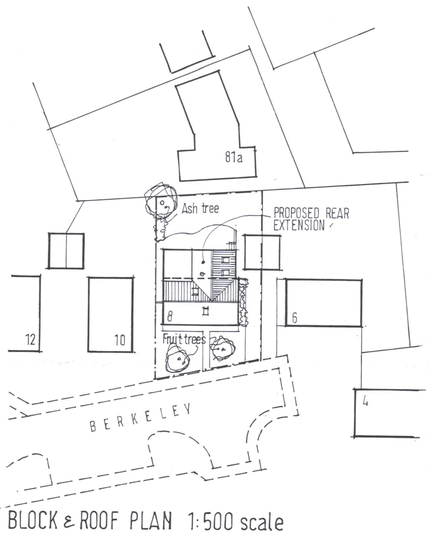

BLOCK & ROOF PLAN 1:500 scale



LOCATION PLAN 1:1250 scale

N.H.D.C.
02 FEB 2018

HEATHER MOYE B.Sc. Architectural Design Consultant
Corner House, 1 Balmoral Road,
Hitchin, Hertfordshire. SG5 1XG.
Tel 01462 459910

client
MR. MRS. J. FATTOUCHE

job
PROPOSED EXTENSION & ALTERATION AT 8 BERKELEY, LETCHWORTH GARDEN CITY, HERTS.

subject
PROPOSED PLANS & ELEVATIONS (A1 sheet)

scale 1:50, 1:100, 1:500 & 1:1250
date JAN. 2018 | drawn HM
drawing no. HM-17495-03 | rev.