

THIS DRAWING & ANY DESIGN THEREON IS THE COPYRIGHT OF INIGO ARCHITECTURE LTD AND MUST NOT BE REPRODUCED WITHOUT THEIR WRITTEN CONSENT.

ALL DIMENSIONS AND LEVELS ARE SUBJECT TO A THOROUGH AND COMPREHENSIVE SURVEY OF THE SITE AND MUST NOT BE REPRODUCED WITHOUT THE WRITTEN CONSENT OF INIGO ARCHITECTURE LTD.

ALL SIZES OF STRUCTURAL COMPONENTS ARE TO BE DETERMINED BY A STRUCTURAL ENGINEER.

ELECTRICAL INSTALLATION OR MODIFICATIONS MATERIALS AND WORKMANSHIP SHALL COMPLY WITH THE LATEST EDITIONS OF THE RELEVANT BRITISH STANDARDS AND CODES AND ARE TO BE IN ACCORDANCE WITH THE REQUIREMENTS OF THE ELECTRICAL INSTALLATION REGULATIONS (EIR) AND THE LOCAL ELECTRICITY SUPPLY AUTHORITY (ELSA) IN THE LIGHT OF THE CURRENT BS SPECIFICATIONAL. ADDITION THEY MUST COMPLY WITH THE LOCAL WATER COMPANY BYELAWS, THE CABLE GUIDE AND C.O.F.P.S. THE AND ALL NATIONAL AND LOCAL REGULATIONS.

ALL WORKS ARE TO COMPLY WITH THE LATEST REVISION OF THE BRITISH STANDARDS.


THE CLIENT OR APPOINTING AGENT SHOULD ADVISE OF ANY KNOWN BURIED SERVICES AND DRAINAGE LOCATION OR RESTRICTIVE COVENANTS.

THIS DRAWING SHOULD BE READ IN CONJUNCTION WITH ALL PLANS AND SPECIFICATIONS AND NOT BE USED AS A STAND ALONE DOCUMENT. FROM THIS DRAWING, EXCEPT FOR PLANNING PURPOSES.


EXISTING CHIMNEYS TO BE REPLACED AND BRICK SLIP REPLICAS TO MATCH EXISTING.




L-02 PROPOSED SIDE (SE) ELEVATION
SCALE 1/100

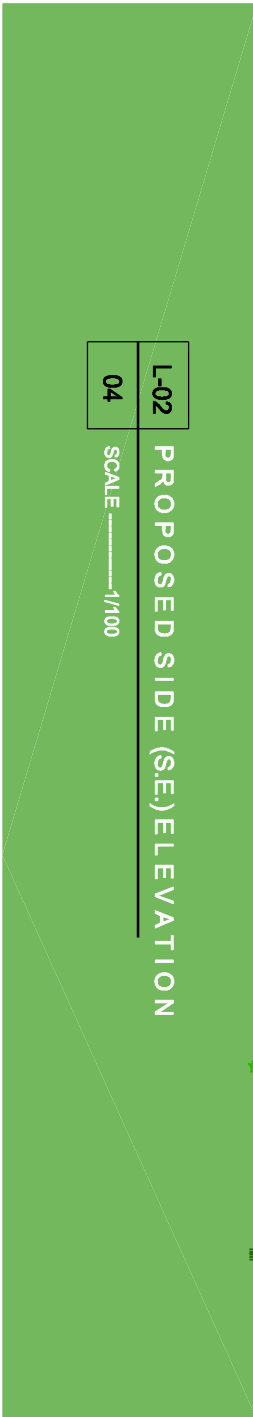


L-02 PROPOSED REAR (SW) ELEVATION
SCALE 1/100

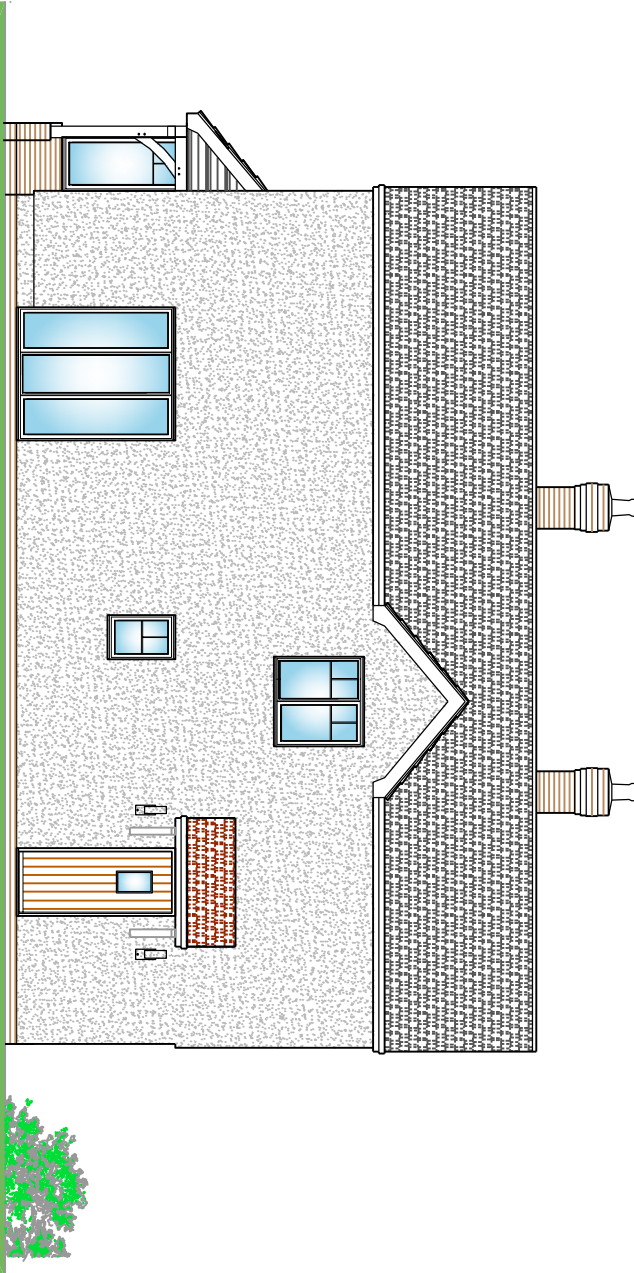

L-02 PROPOSED SIDE (NW) ELEVATION
SCALE 1/100

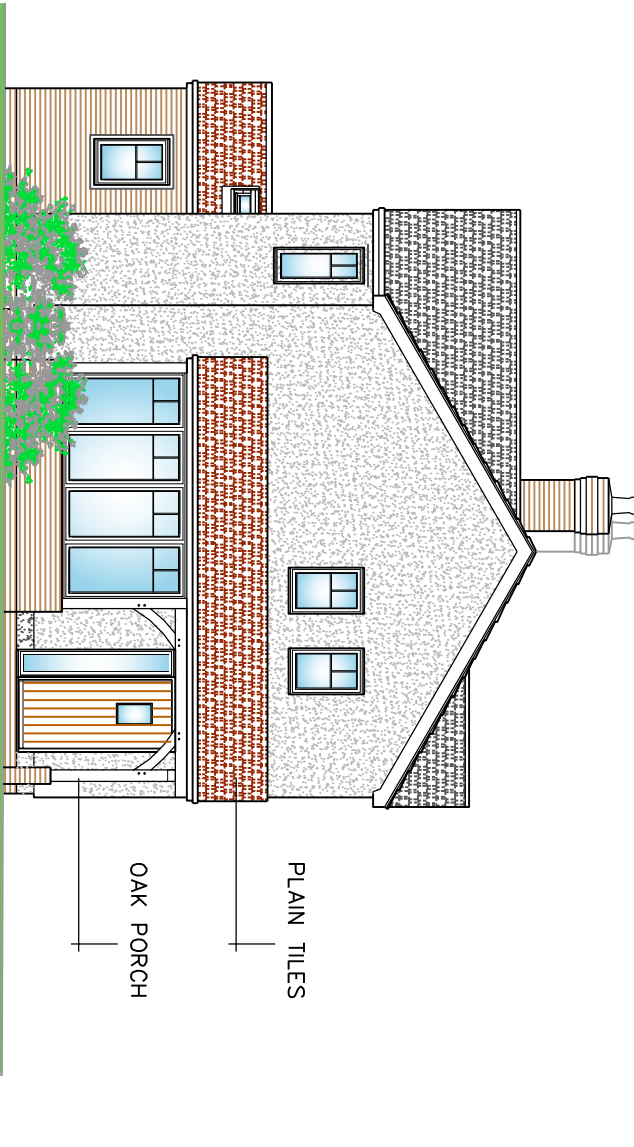


L-02 PROPOSED FRONT (NE) ELEVATION
SCALE 1/100

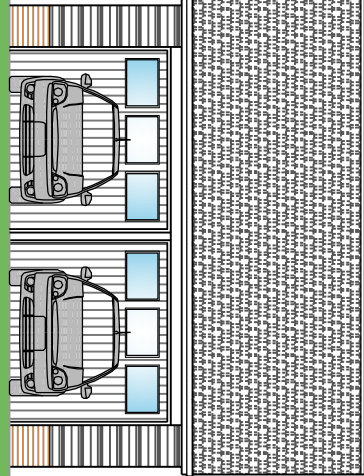


L-02 PROPOSED GARAGE FRONT (N) ELEVATION
SCALE 1/100



L-02 PROPOSED GARAGE SIDE (W) ELEVATION
SCALE 1/100

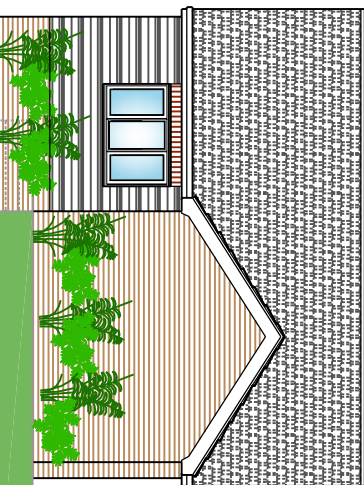

L-02 PROPOSED GARAGE REAR (S) ELEVATION
SCALE 1/100




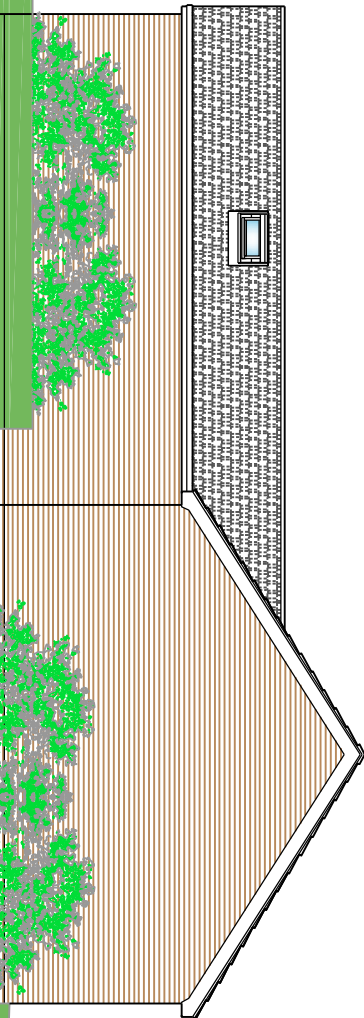


L-02 PROPOSED GARAGE SIDE (E) ELEVATION
SCALE 1/100

These notes relate solely to information shown on this drawing. Only significant risks which are considered to be unusual, or unlikely to be obvious to a competent contractor or other designer will be highlighted. This information may be subject to revision as the design develops.

Refer also to Drawings			
VERIFICATION STATUS	Verified By	Date	
INFO/DESIGN			
PLANNING			
BUILDING CONTROL			
CONSTRUCTION			

No	Revision	Date	Drn	Chkd
----	----------	------	-----	------

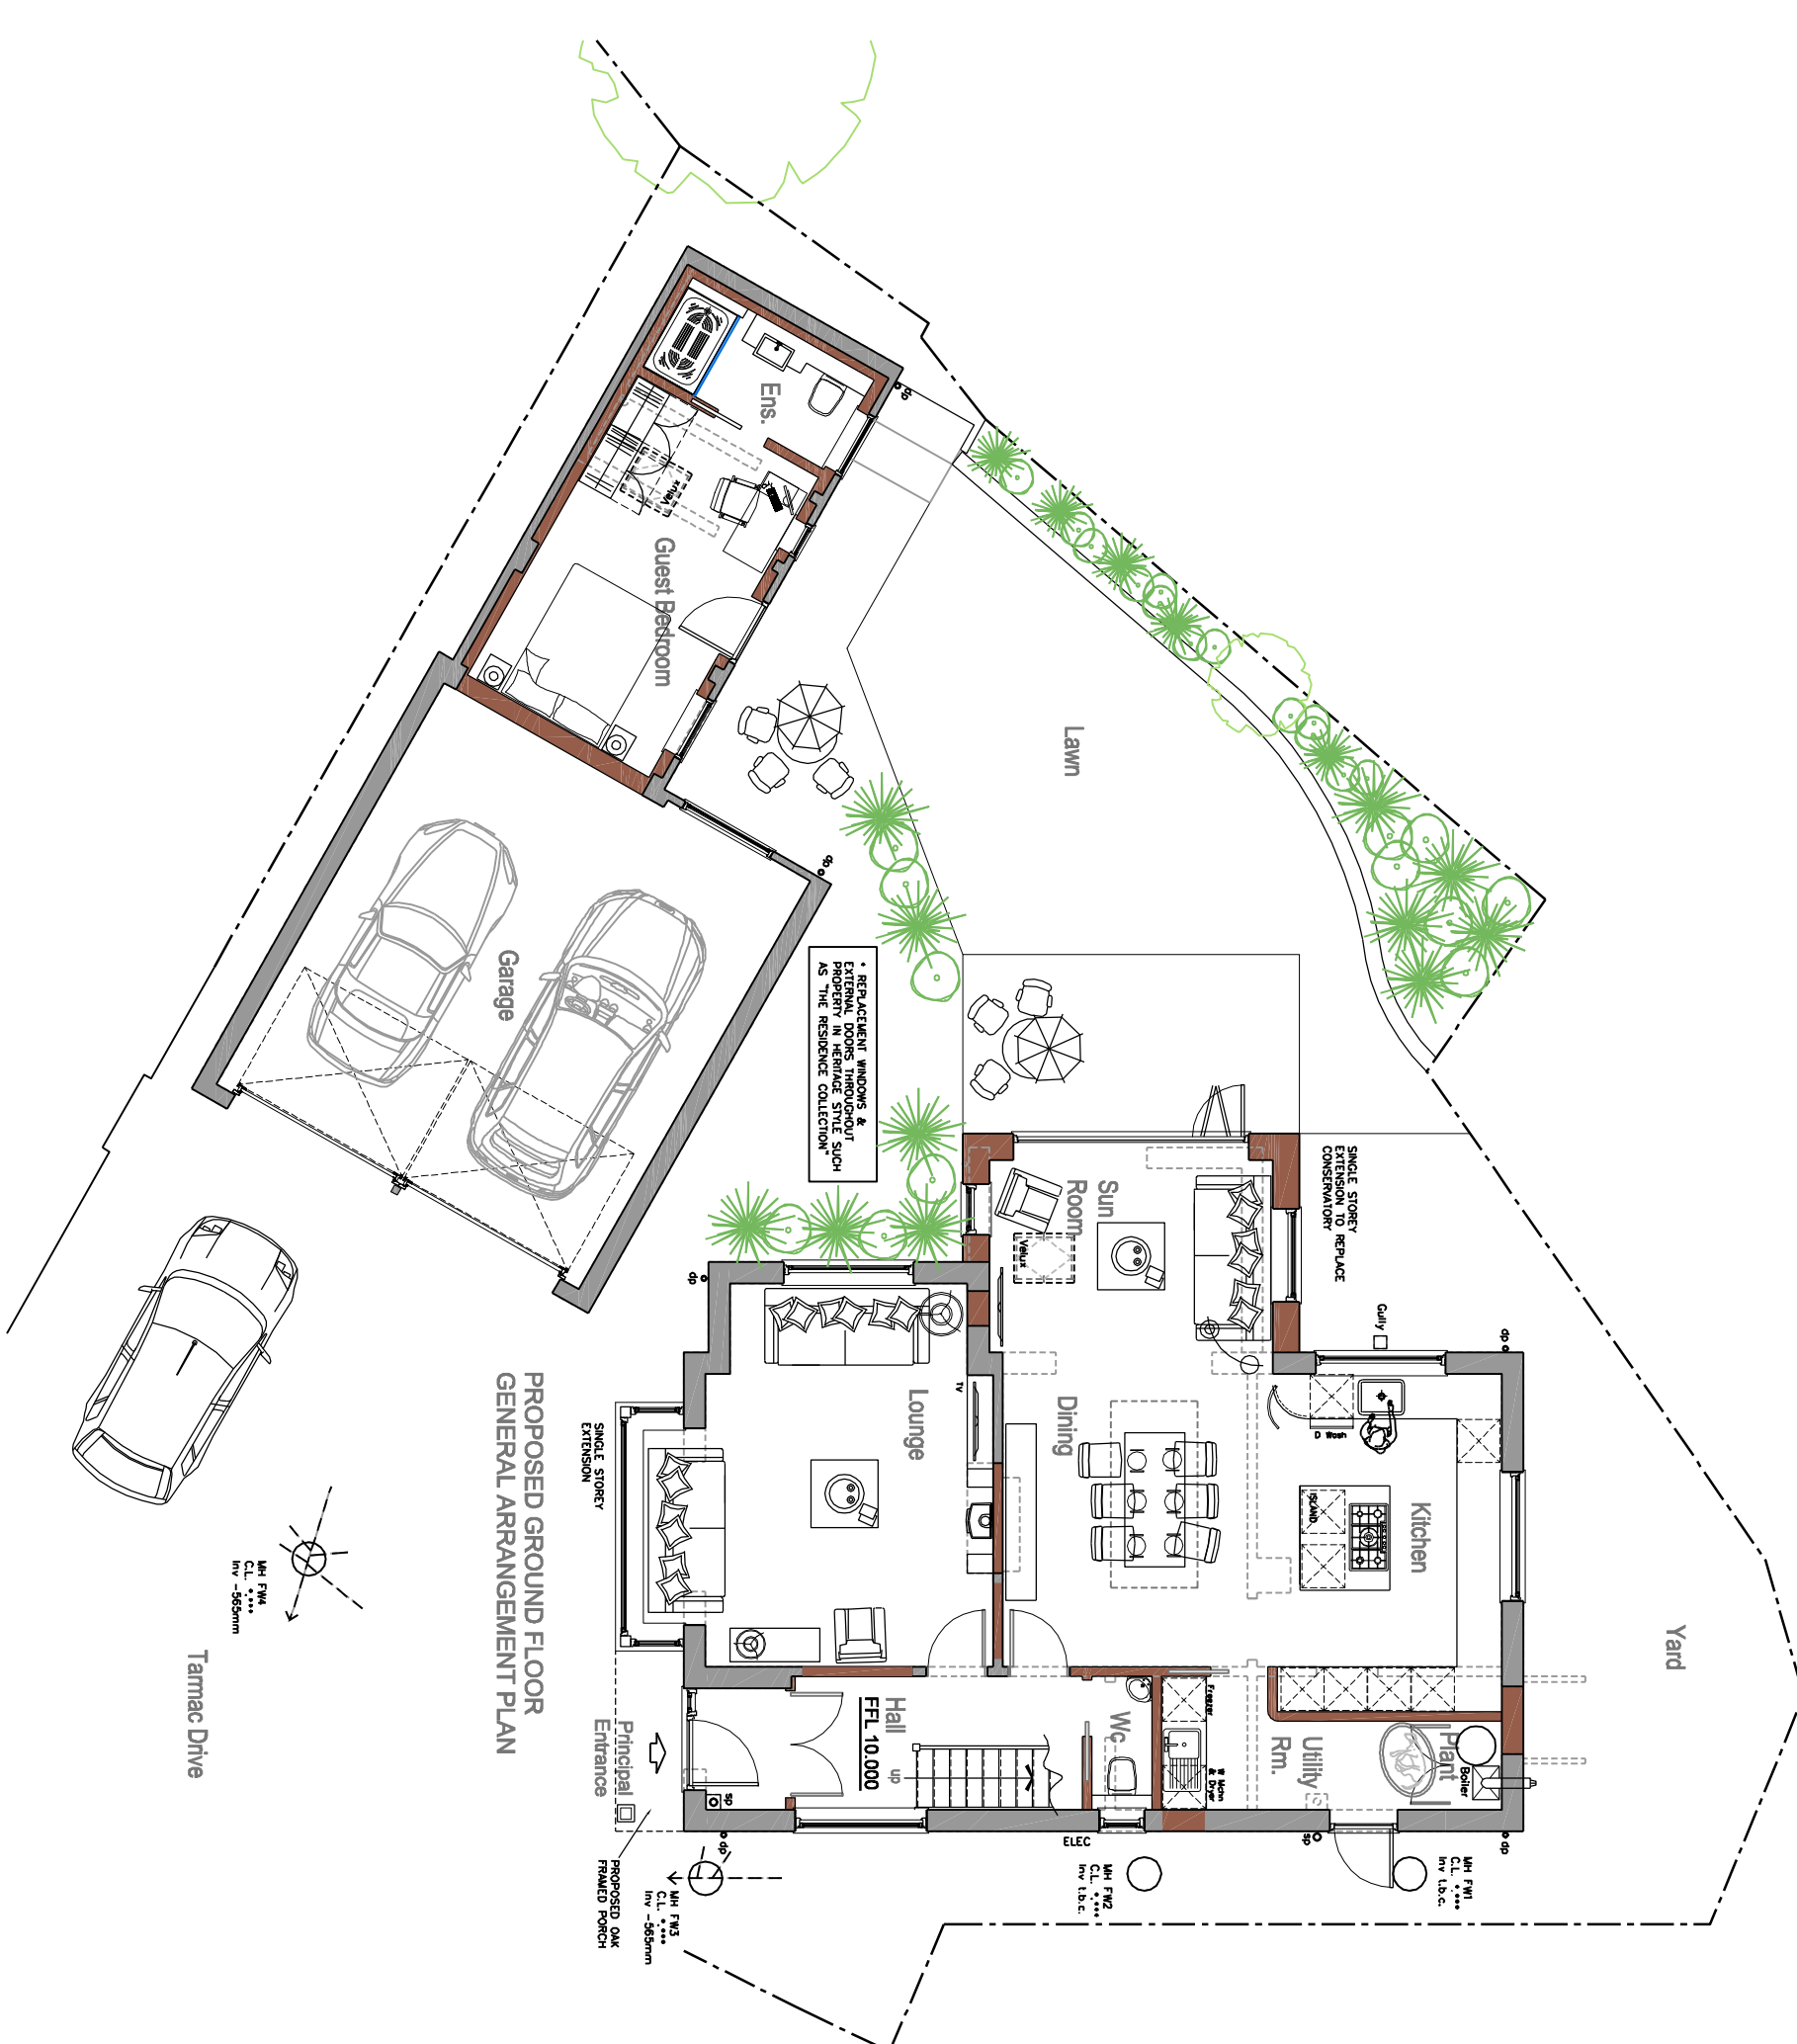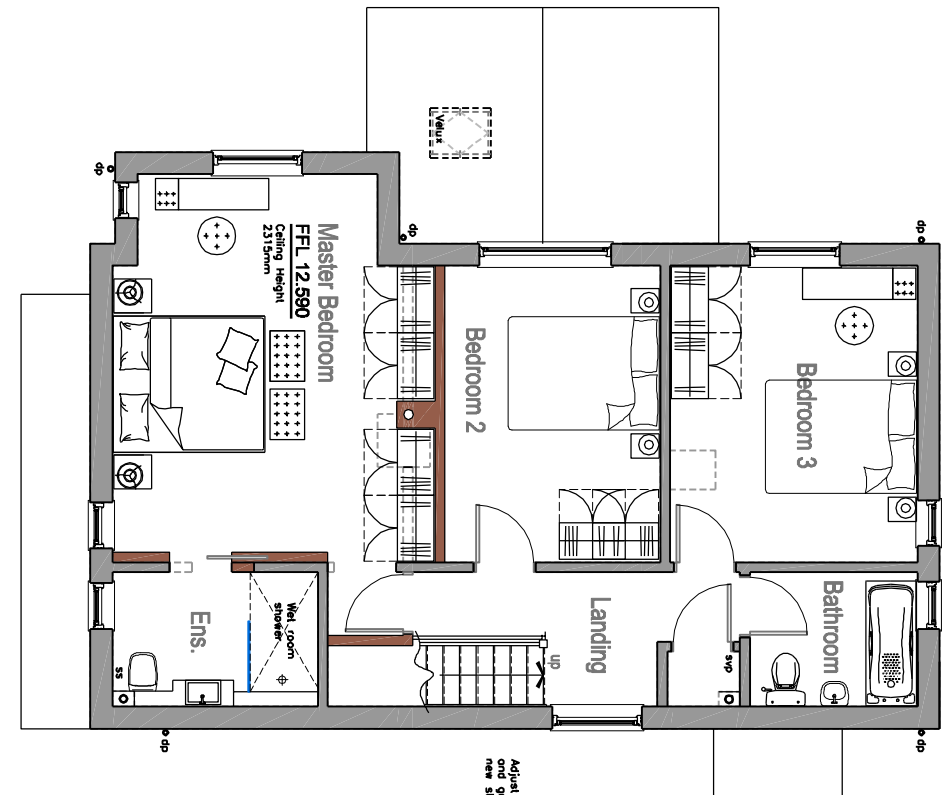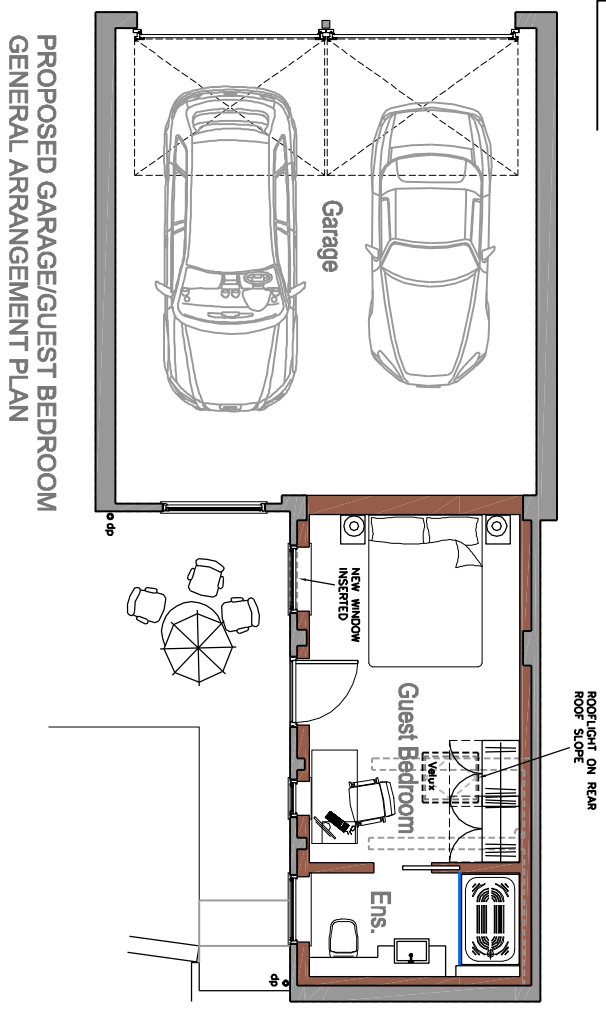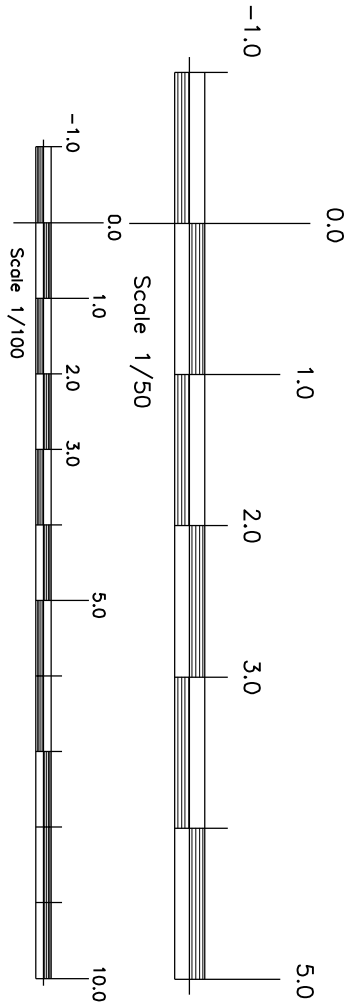

INIGO ARCHITECTURE LTD

L-02 Rev D

Mr & Mrs Rhodes
Proposed Extensions And Alterations

15 Swan Street, Ashwell
Baldoek Hertfordshire SG7 5NY

Date	March 2025
Drawn by	Paul
Checked	Paul
File	

Proposed Ground & First Floor
General Arrangement Plans And Elevations

CIAT CHARTERED PRACTICE AND DEVELOPMENT CONSULTANTS
81 STATION ROAD, LONDON E16 1JH
E-MAIL: info@inigoarchitect.co.uk

Tel: 01462 654805