




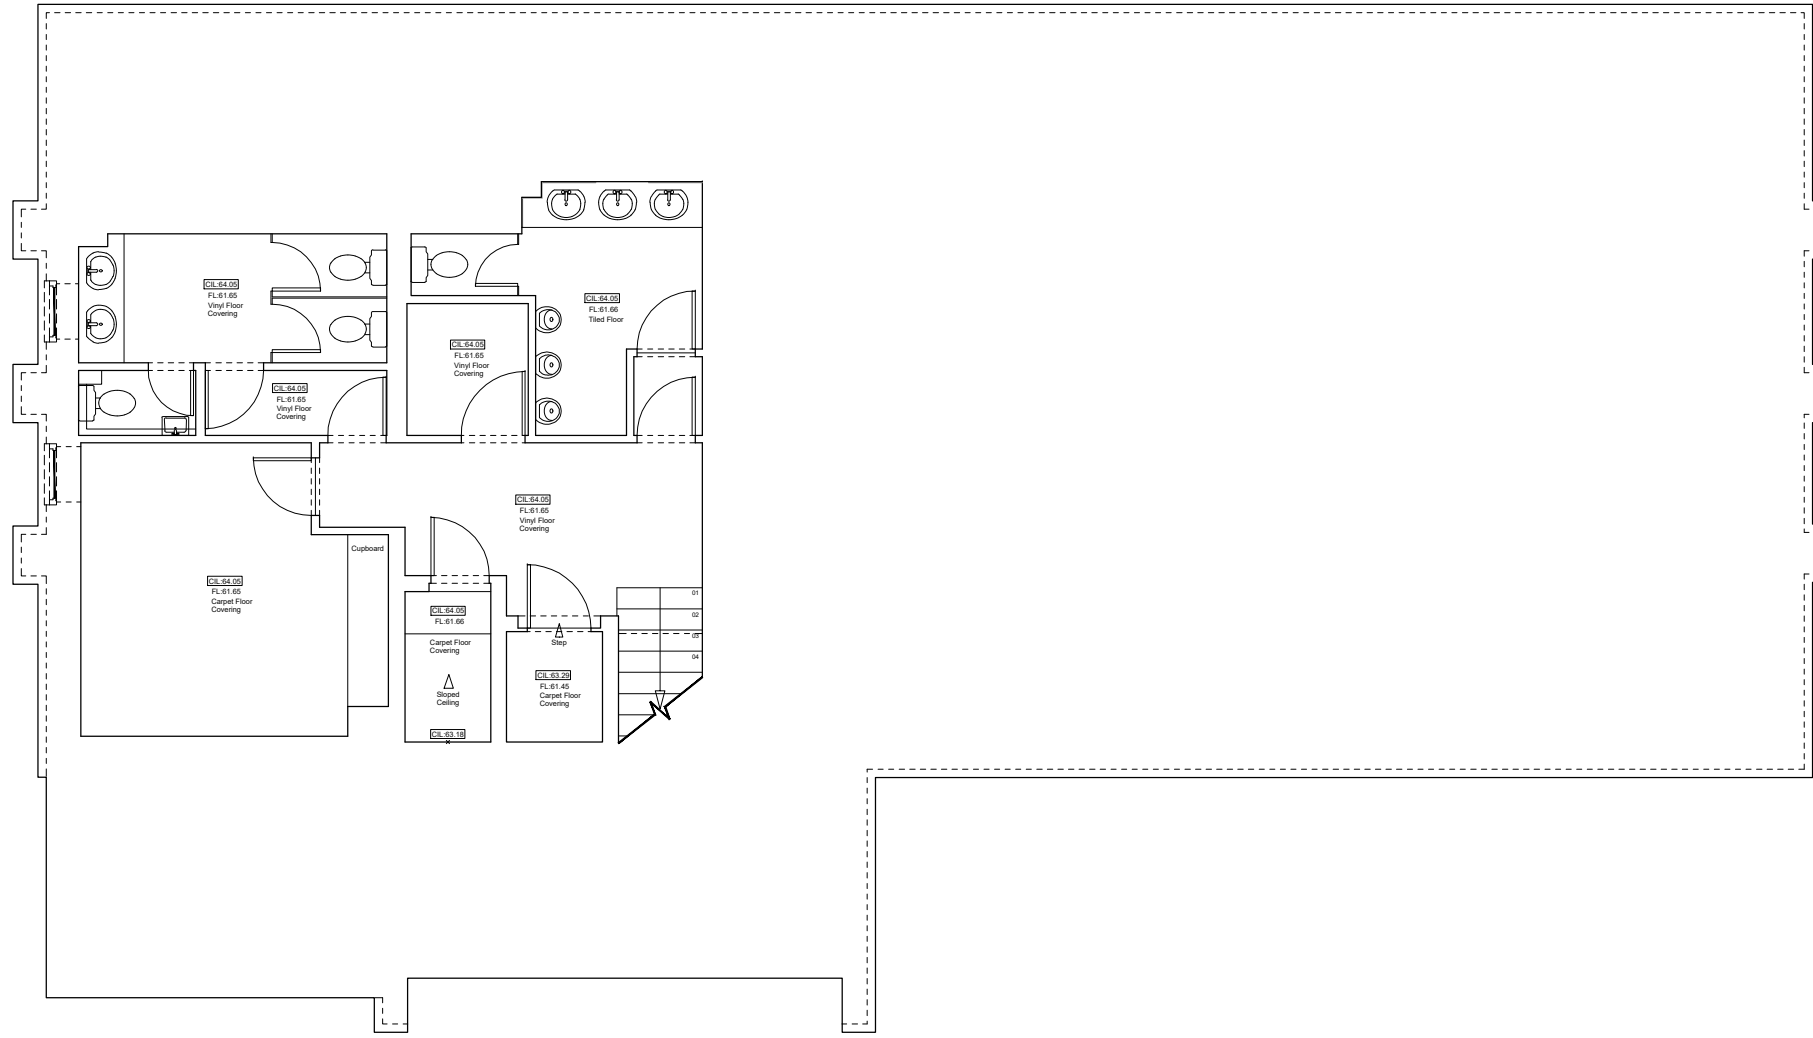


BASEMENT FLOOR PLAN

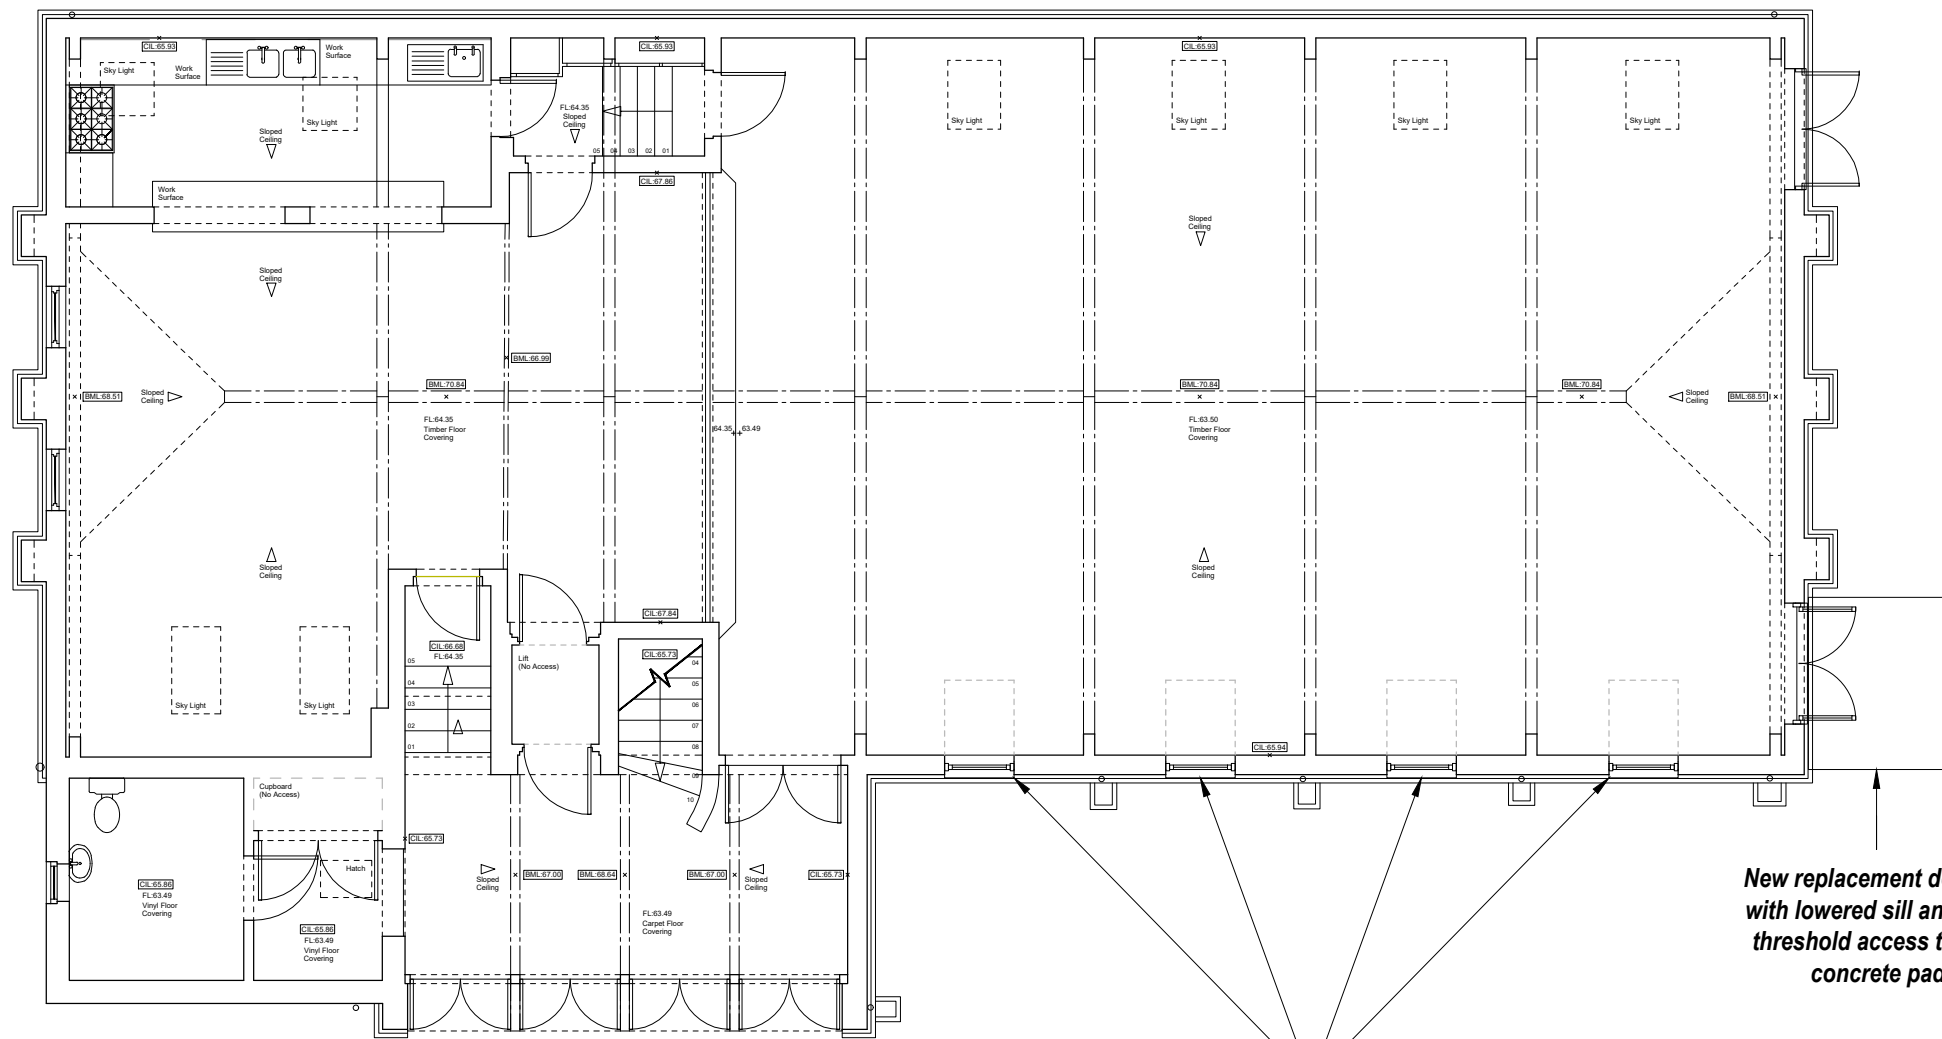


GROUND & MEZZANINE FLOOR PLANS

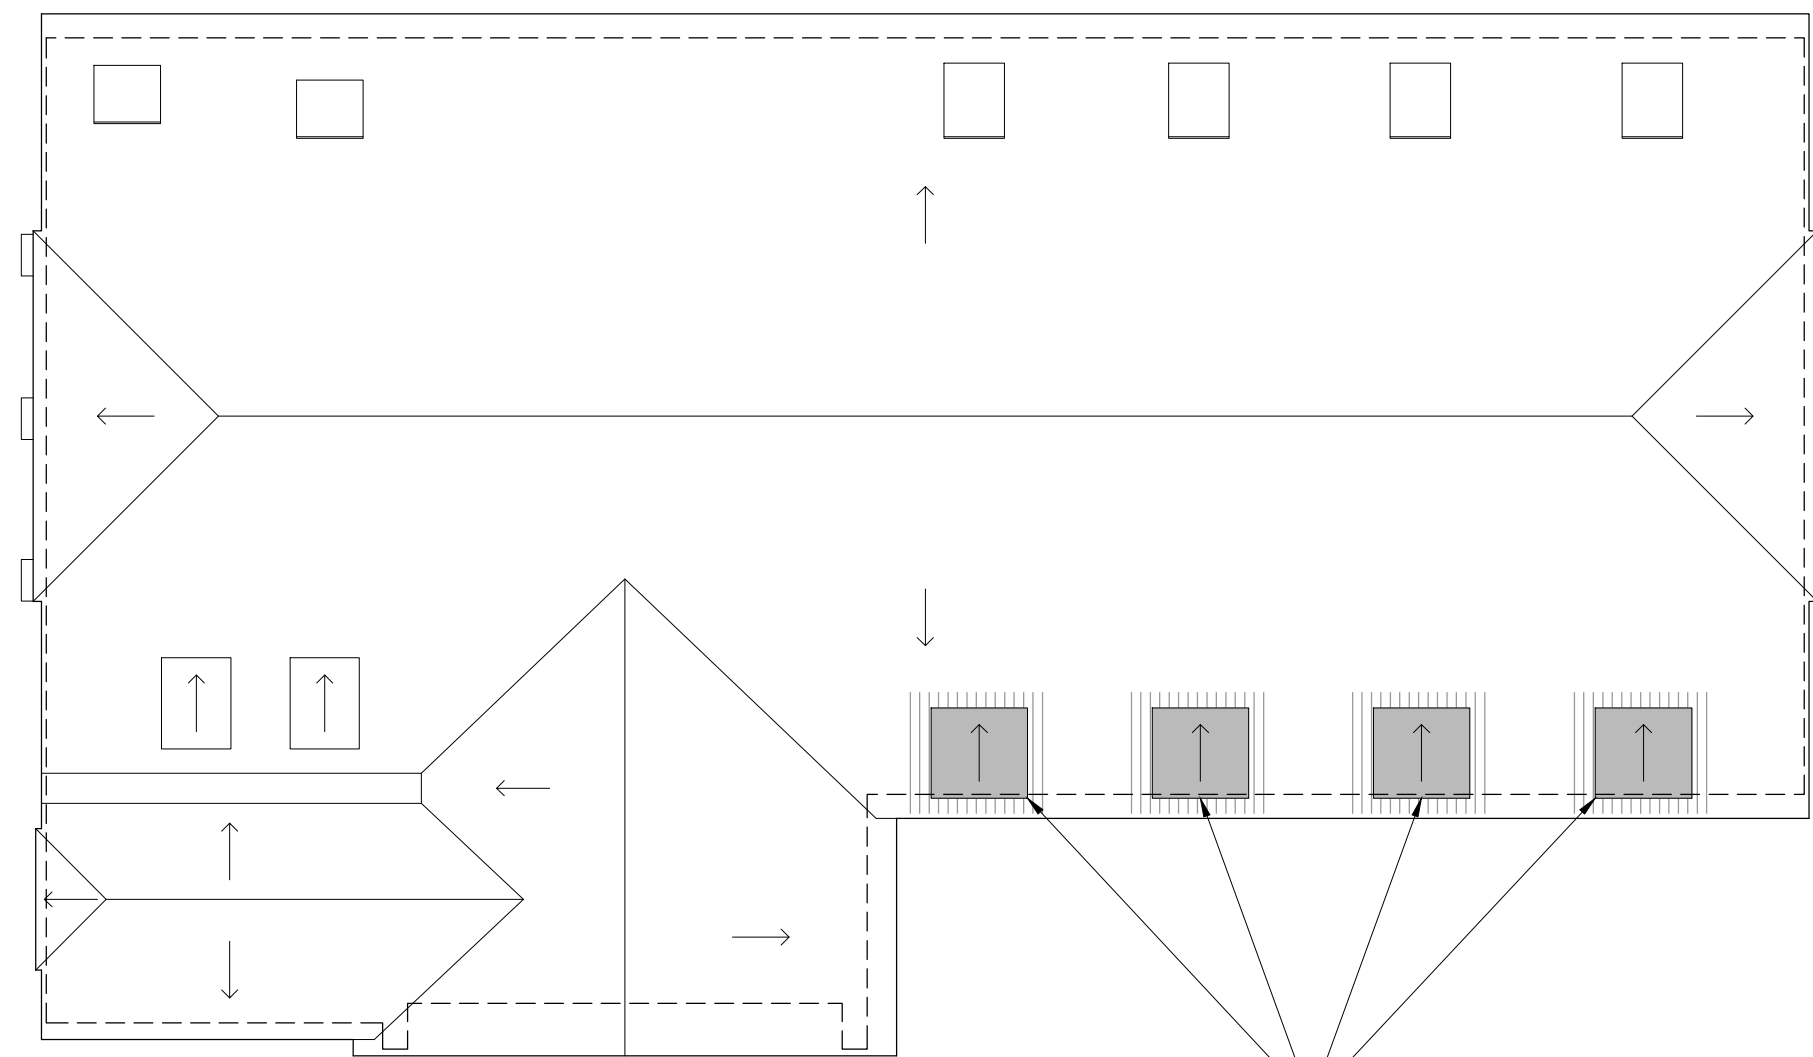


ROOF PLAN

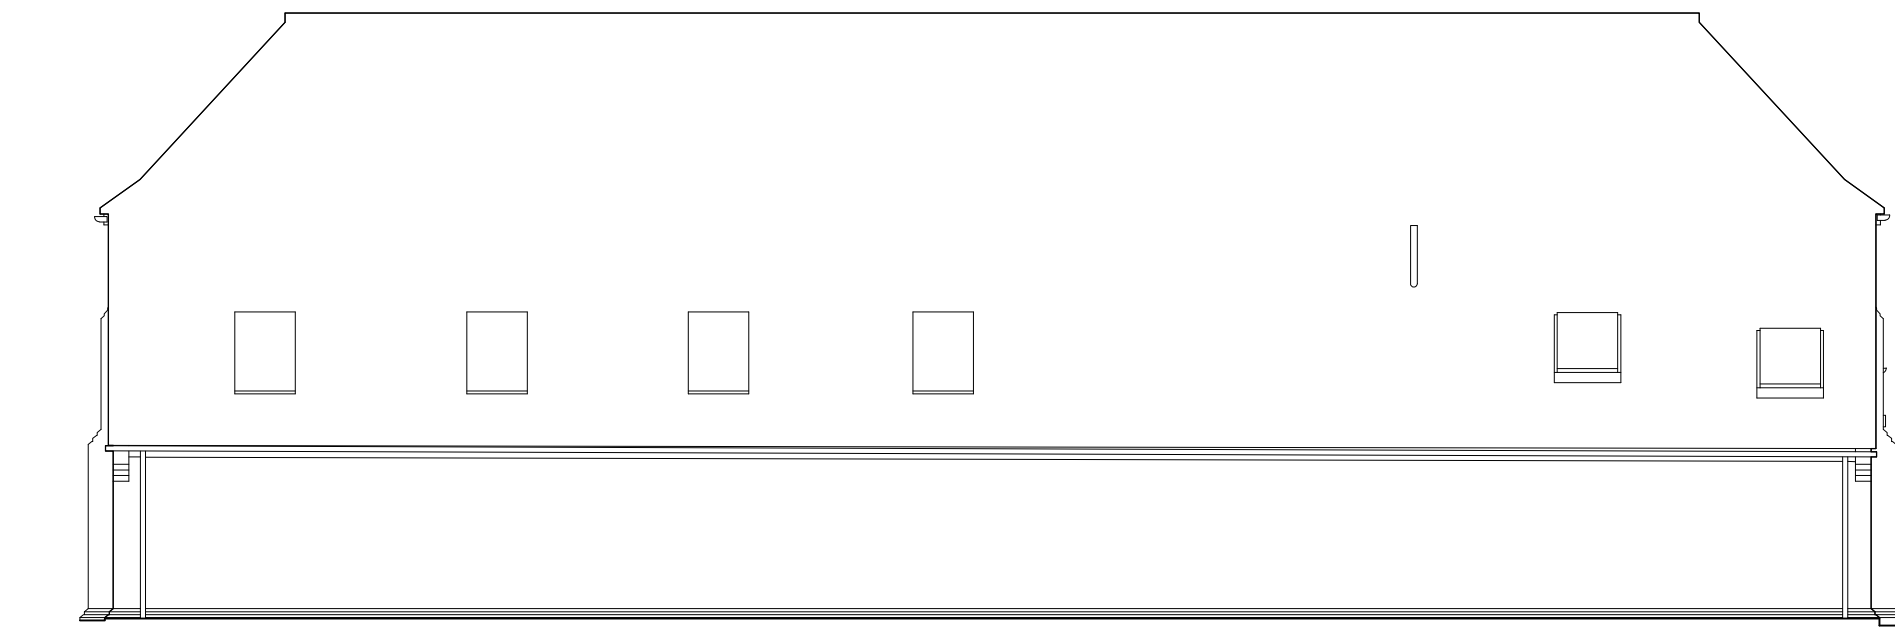

NORTH-WEST ELEVATION

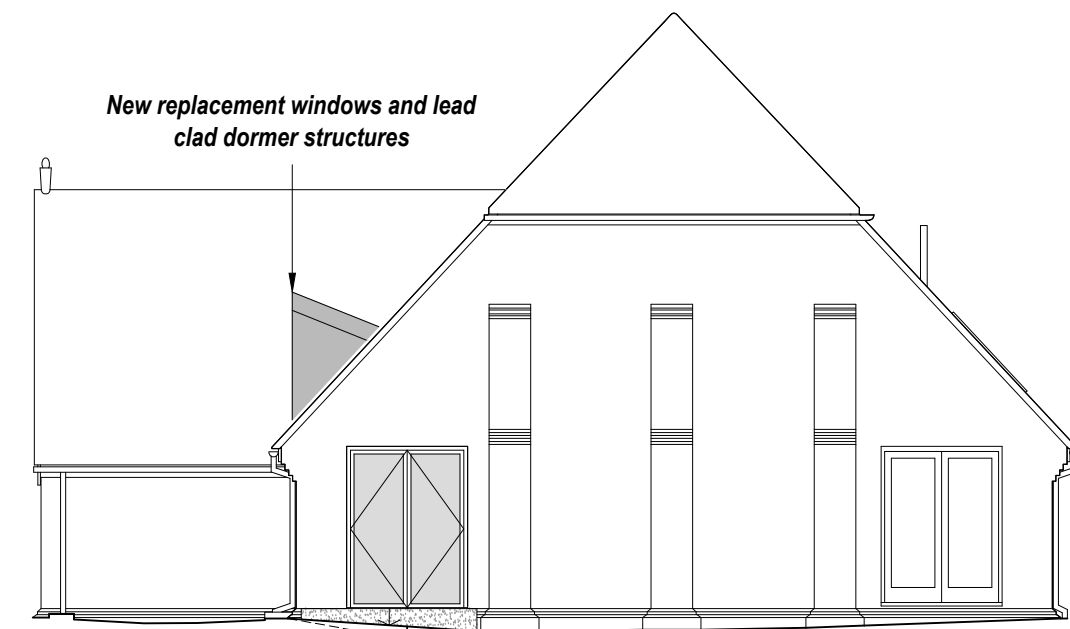

NORTH-EAST ELEVATION

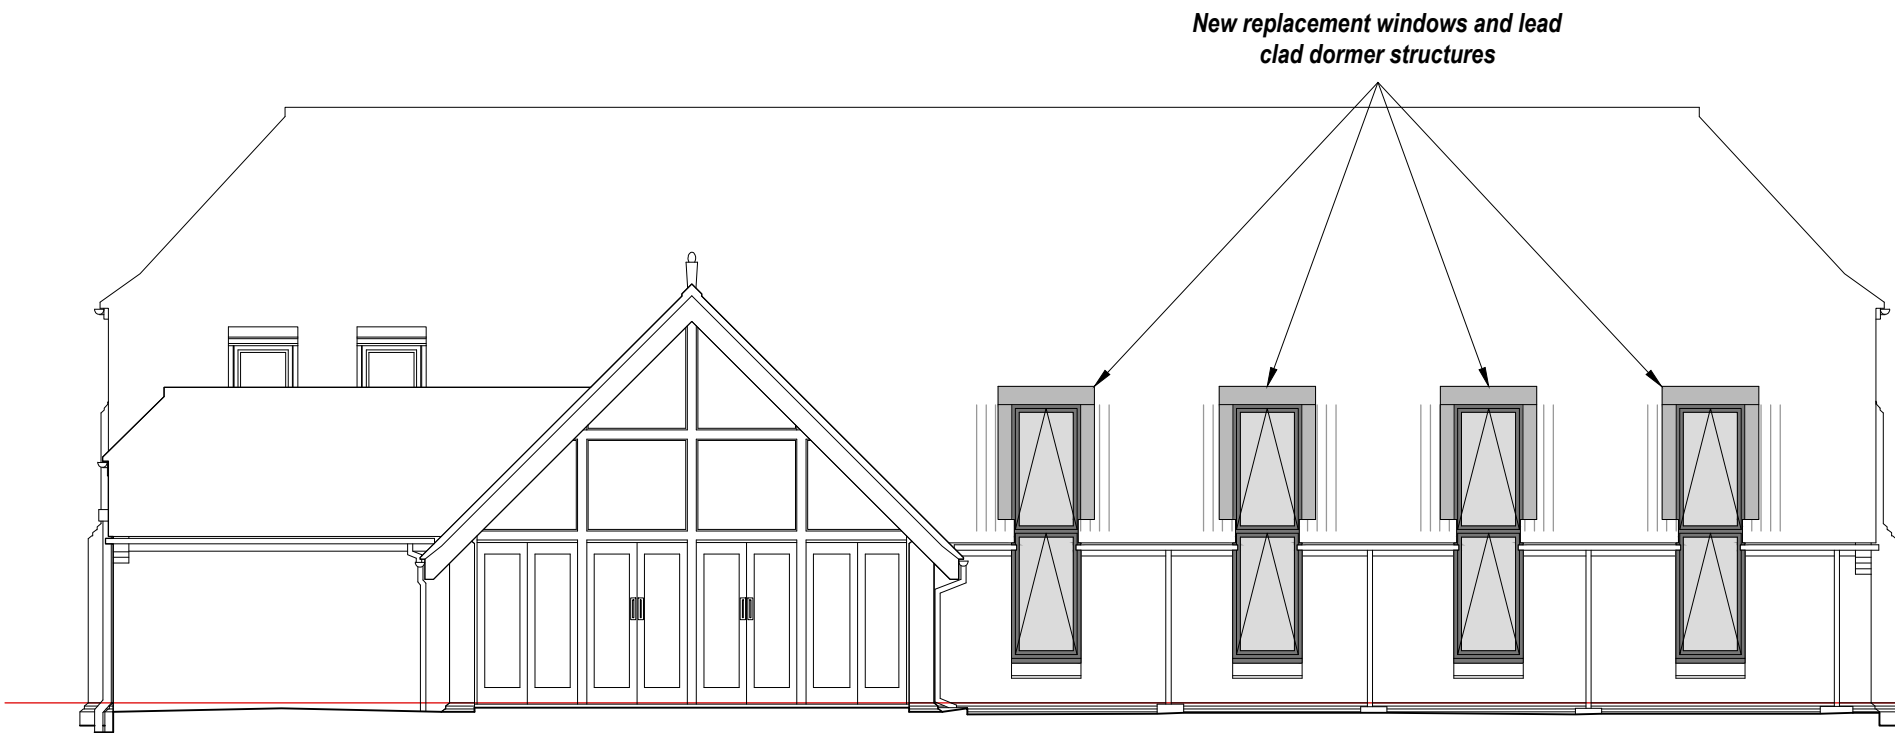


SOUTH-EAST ELEVATION




SOUTH-WEST ELEVATION



SITE/ROOF/BLOCK PLAN

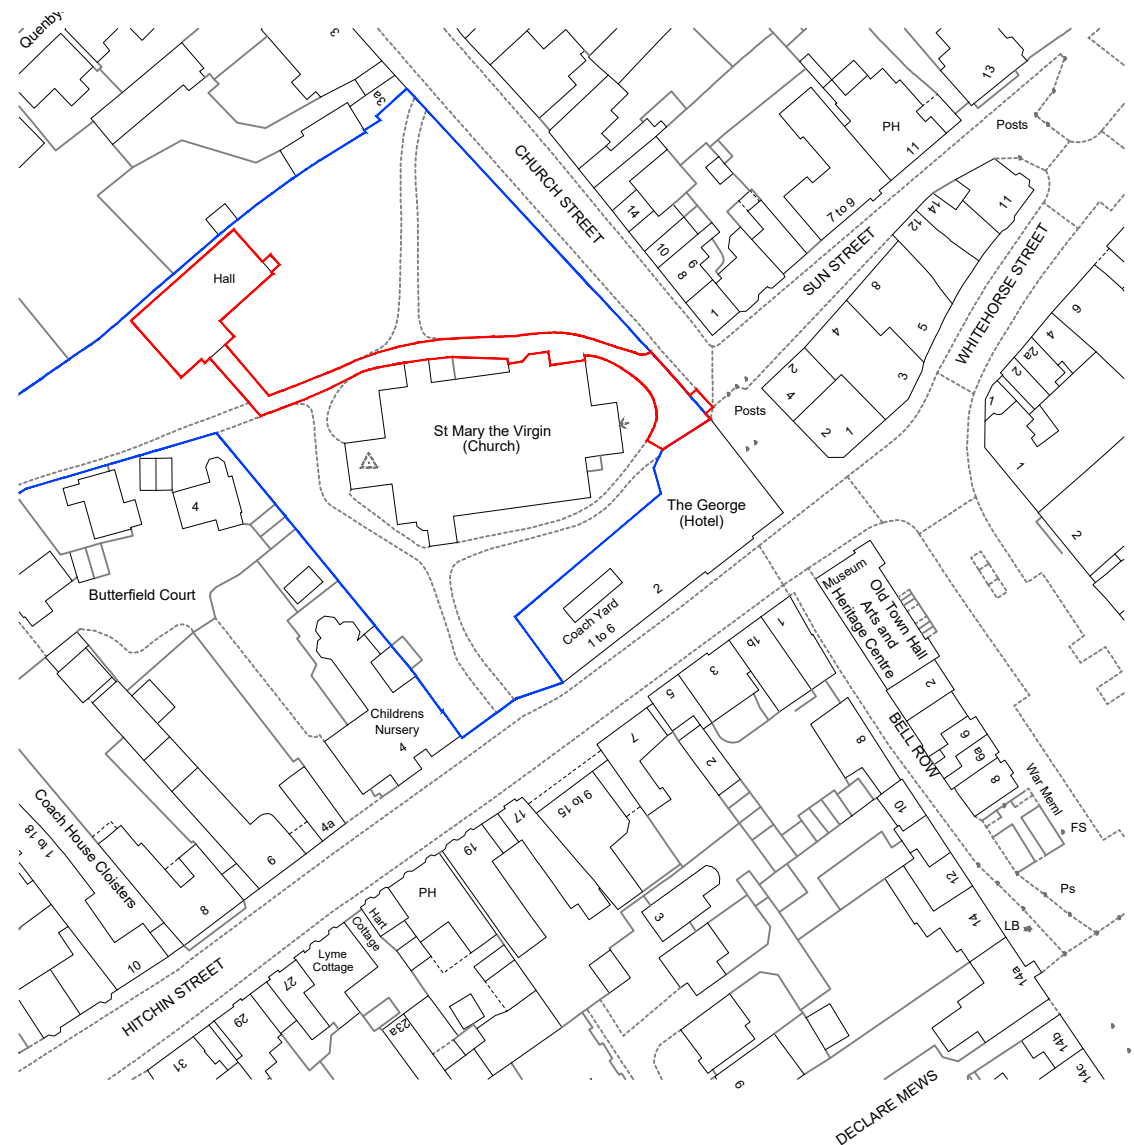

SITE LOCATION PLAN

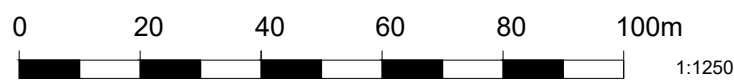

PLANNING