


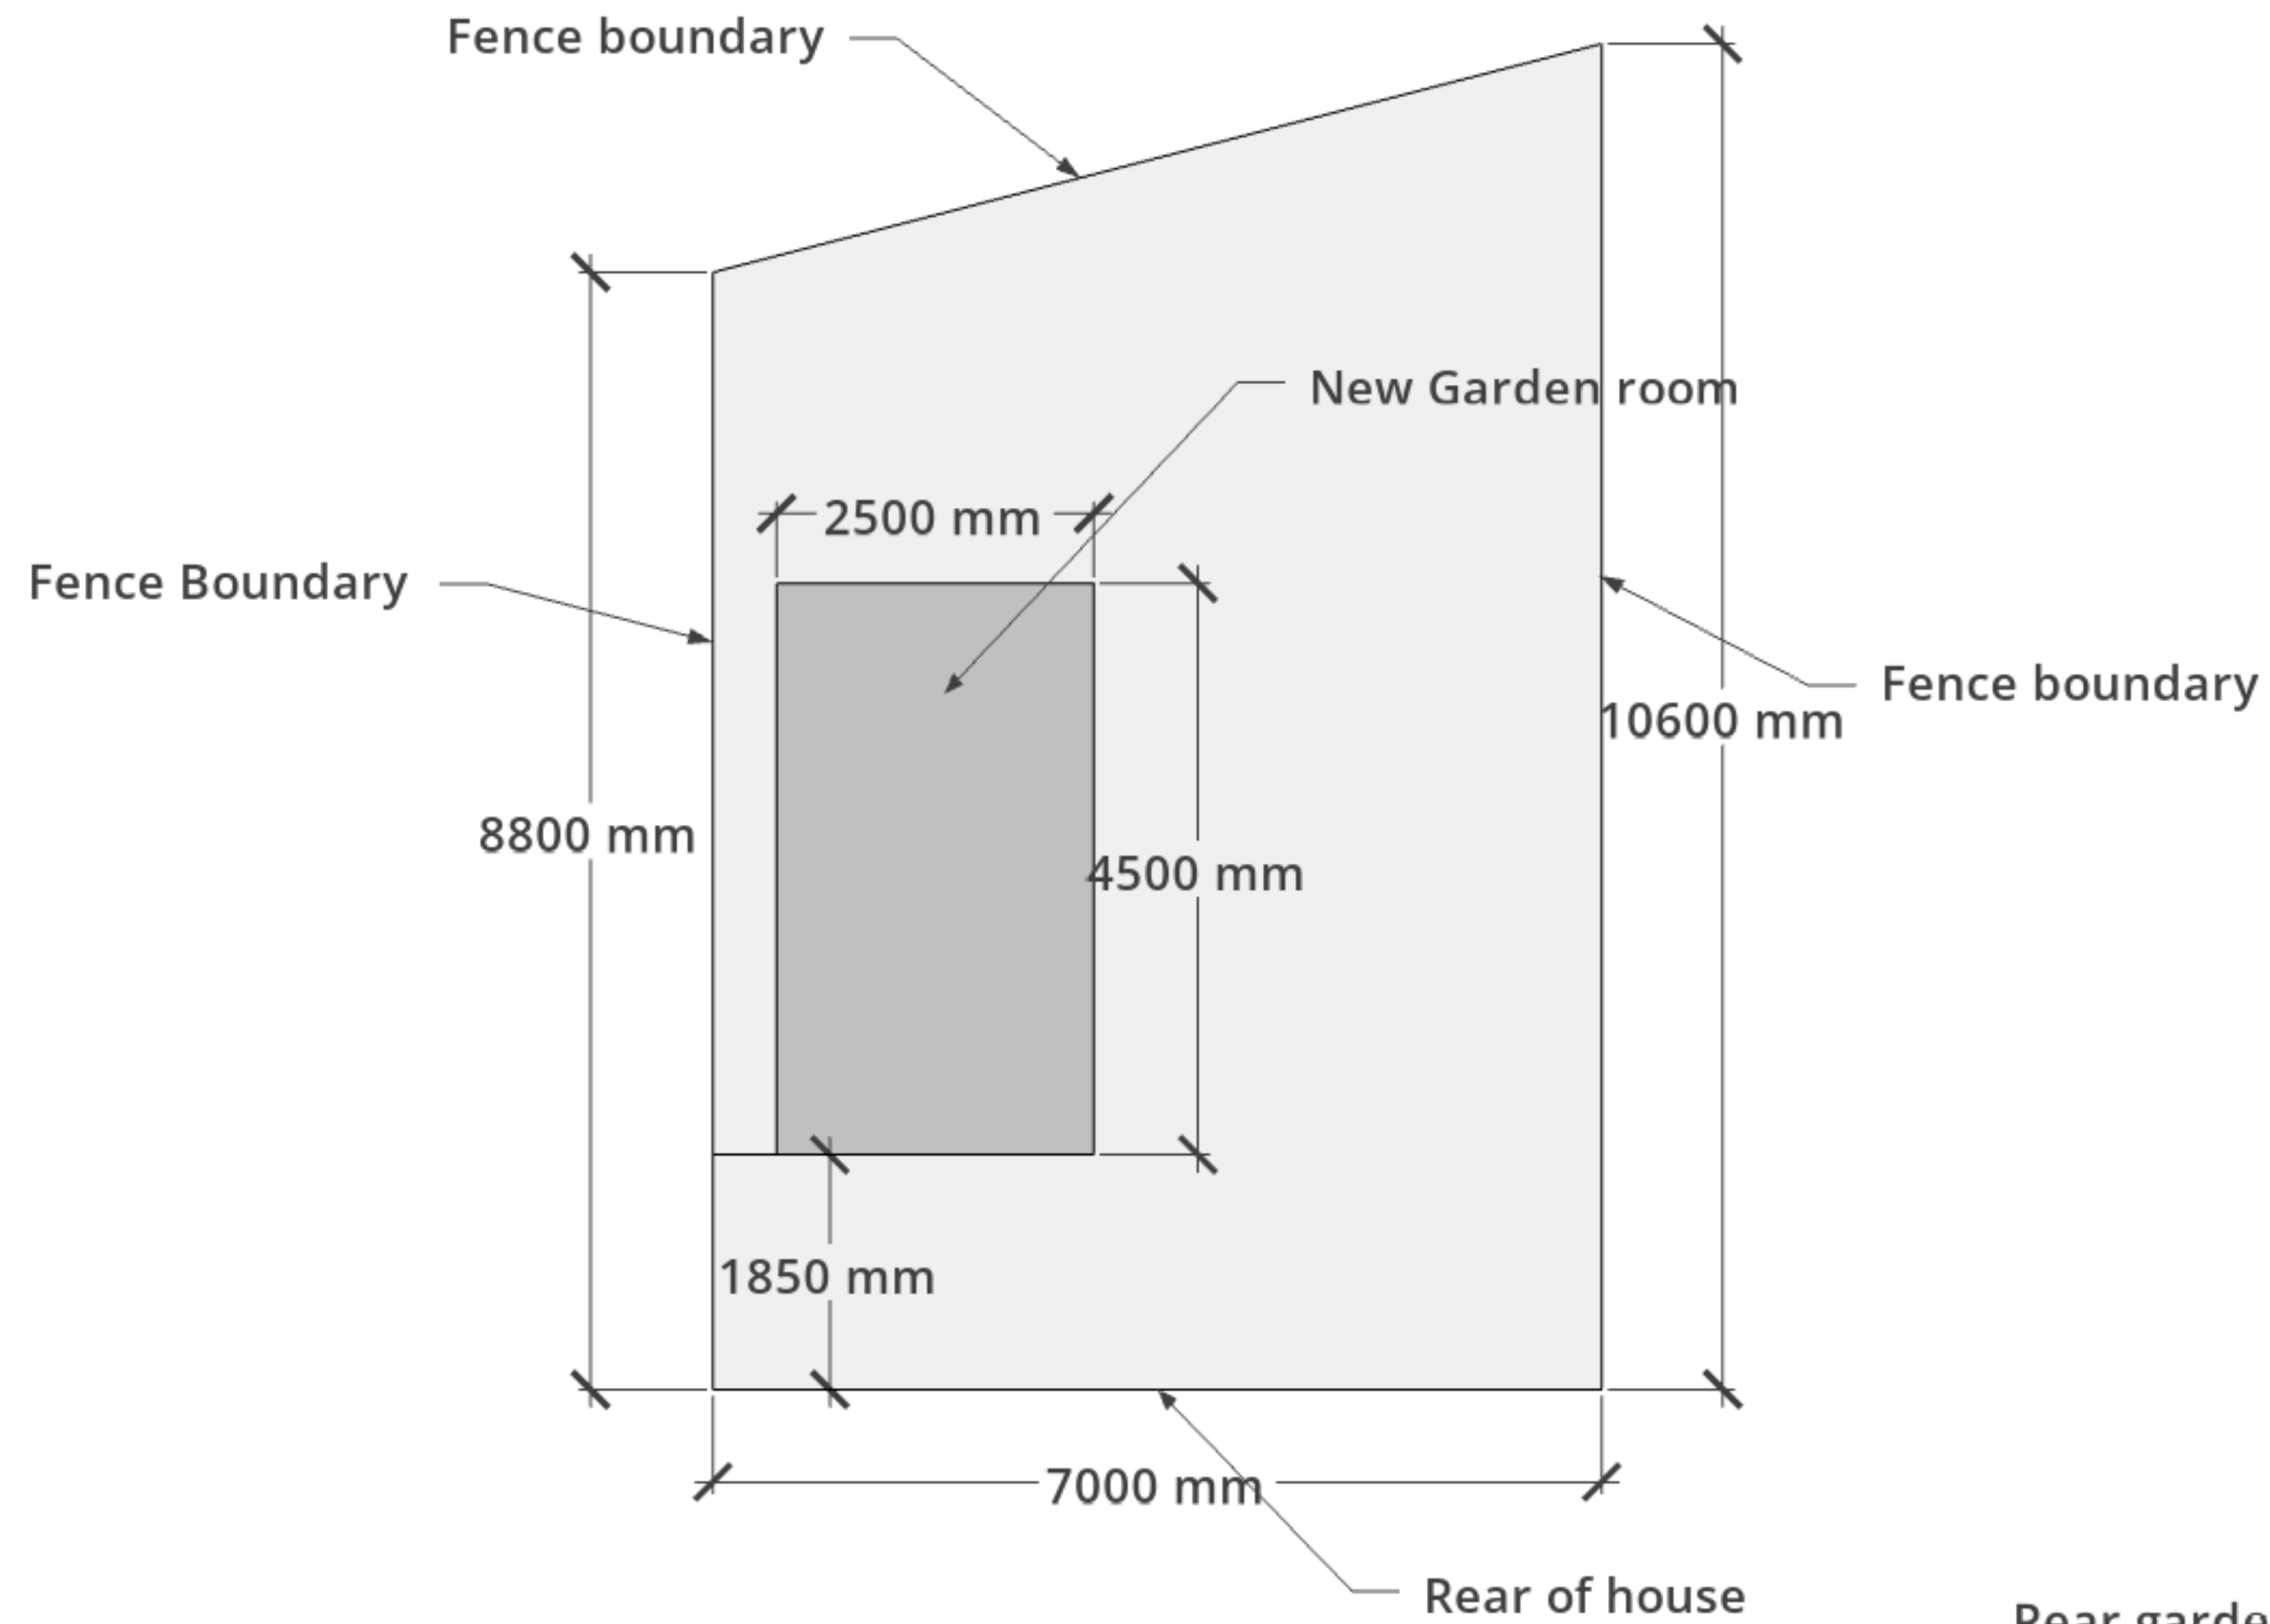

Rear garden -
22 Maltings Close
Baldock
SG7 6RU