


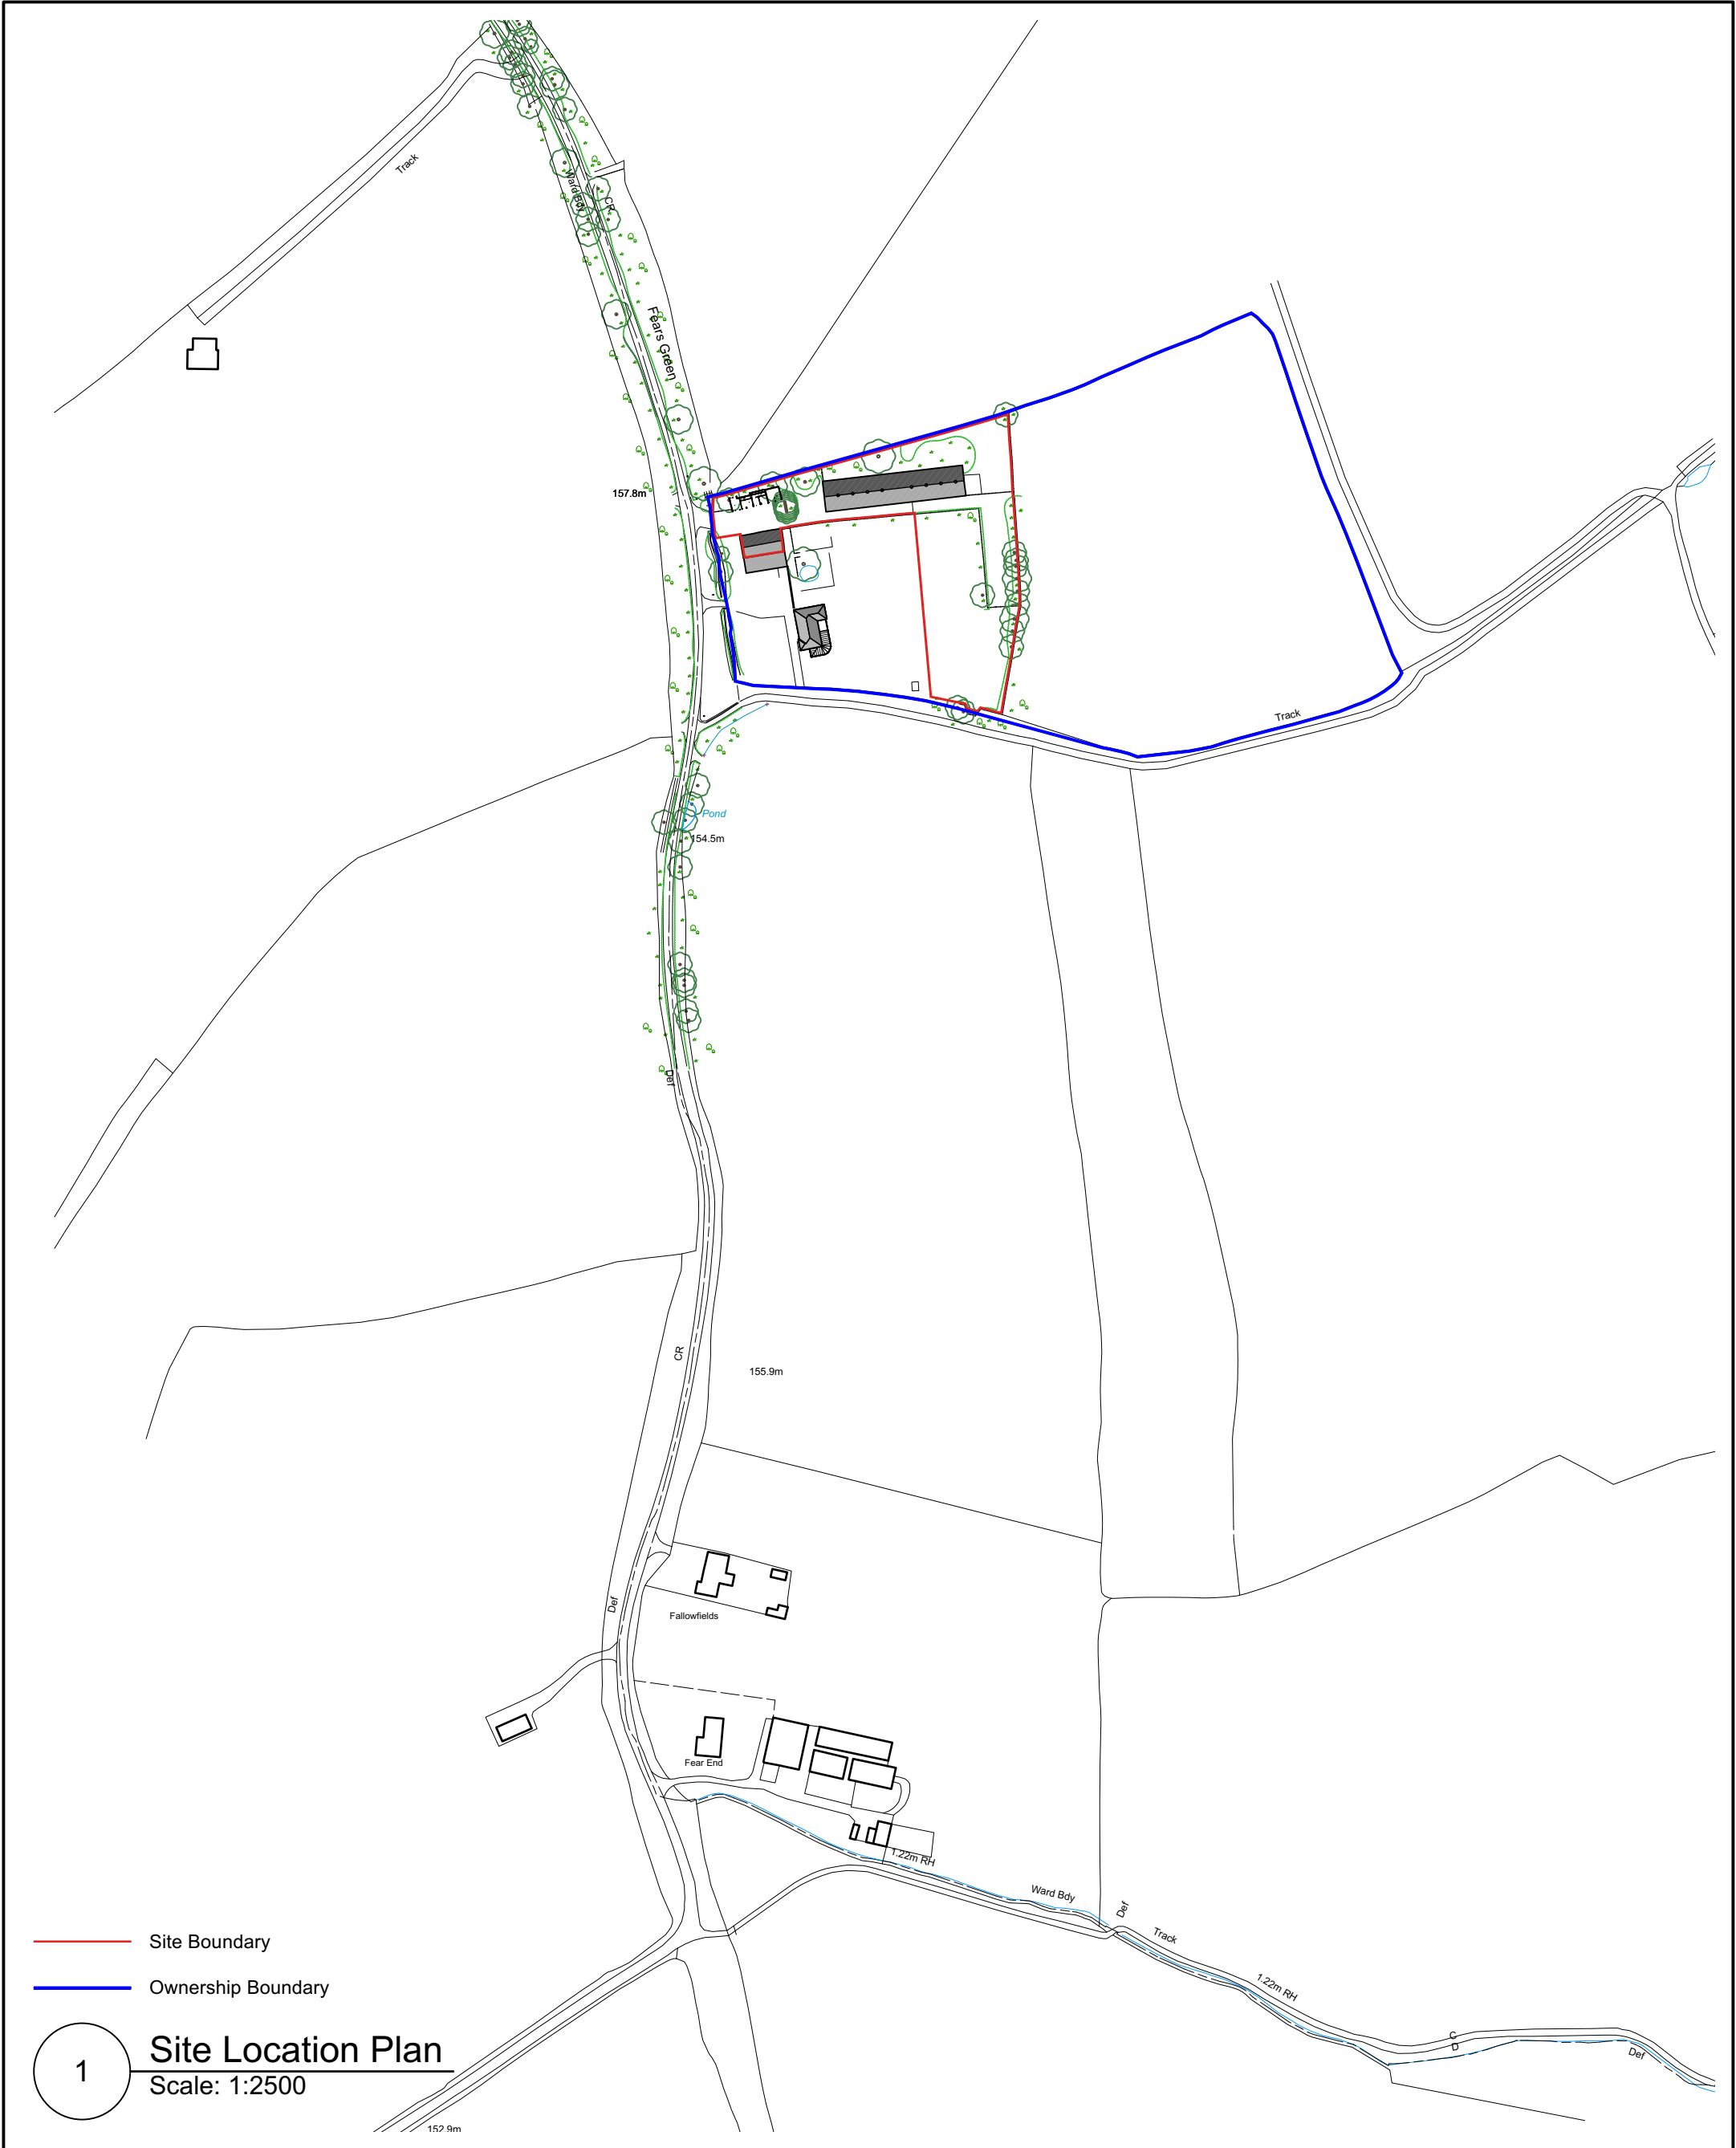

- Site Boundary
- Ownership Boundary

1 Site Location Plan

Scale: 1:2500

Notes:



REVISION	DATE	AMENDMENT



SURVEYORS | PLANNERS | ARCHITECTS
HERTFORDSHIRE | NORFOLK | WARWICKSHIRE | SOMERSET
Phone (01279) 771188 | E-mail post@sworders.com

ANY ORDNANCE SURVEY DATA USED IS BASED UPON THE ORDNANCE SURVEY MAP WITH THE SANCTION OF THE CONTROLLER OF
HM STATIONERY OFFICE. CROWN COPYRIGHT RESERVED ORDNANCE SURVEY LICENCE NUMBER LG0151.
NO RESPONSIBILITY CAN BE TAKEN FOR ANY RELIANCE BASED ON THE INFORMATION CONTAINED HEREIN.

SCHEME DEVELOPMENT AT WOODCOTES SANDON, SG9 0QZ			
TITLE ORDNANCE SURVEY SITE LOCATION PLAN			
PAPER SIZE A3L	© Copyright 2025, Sworders. All rights reserved. The contents of this drawing remain the sole property of Sworders and must not be copied or reproduced without prior permission.		
SCALE 1:2500	DRAWN BY RB	01/09/2025	CHECKED BY JS
CLIENT No. JAN2652		DRAWING No. 220230-PL-00-001	REVISION