


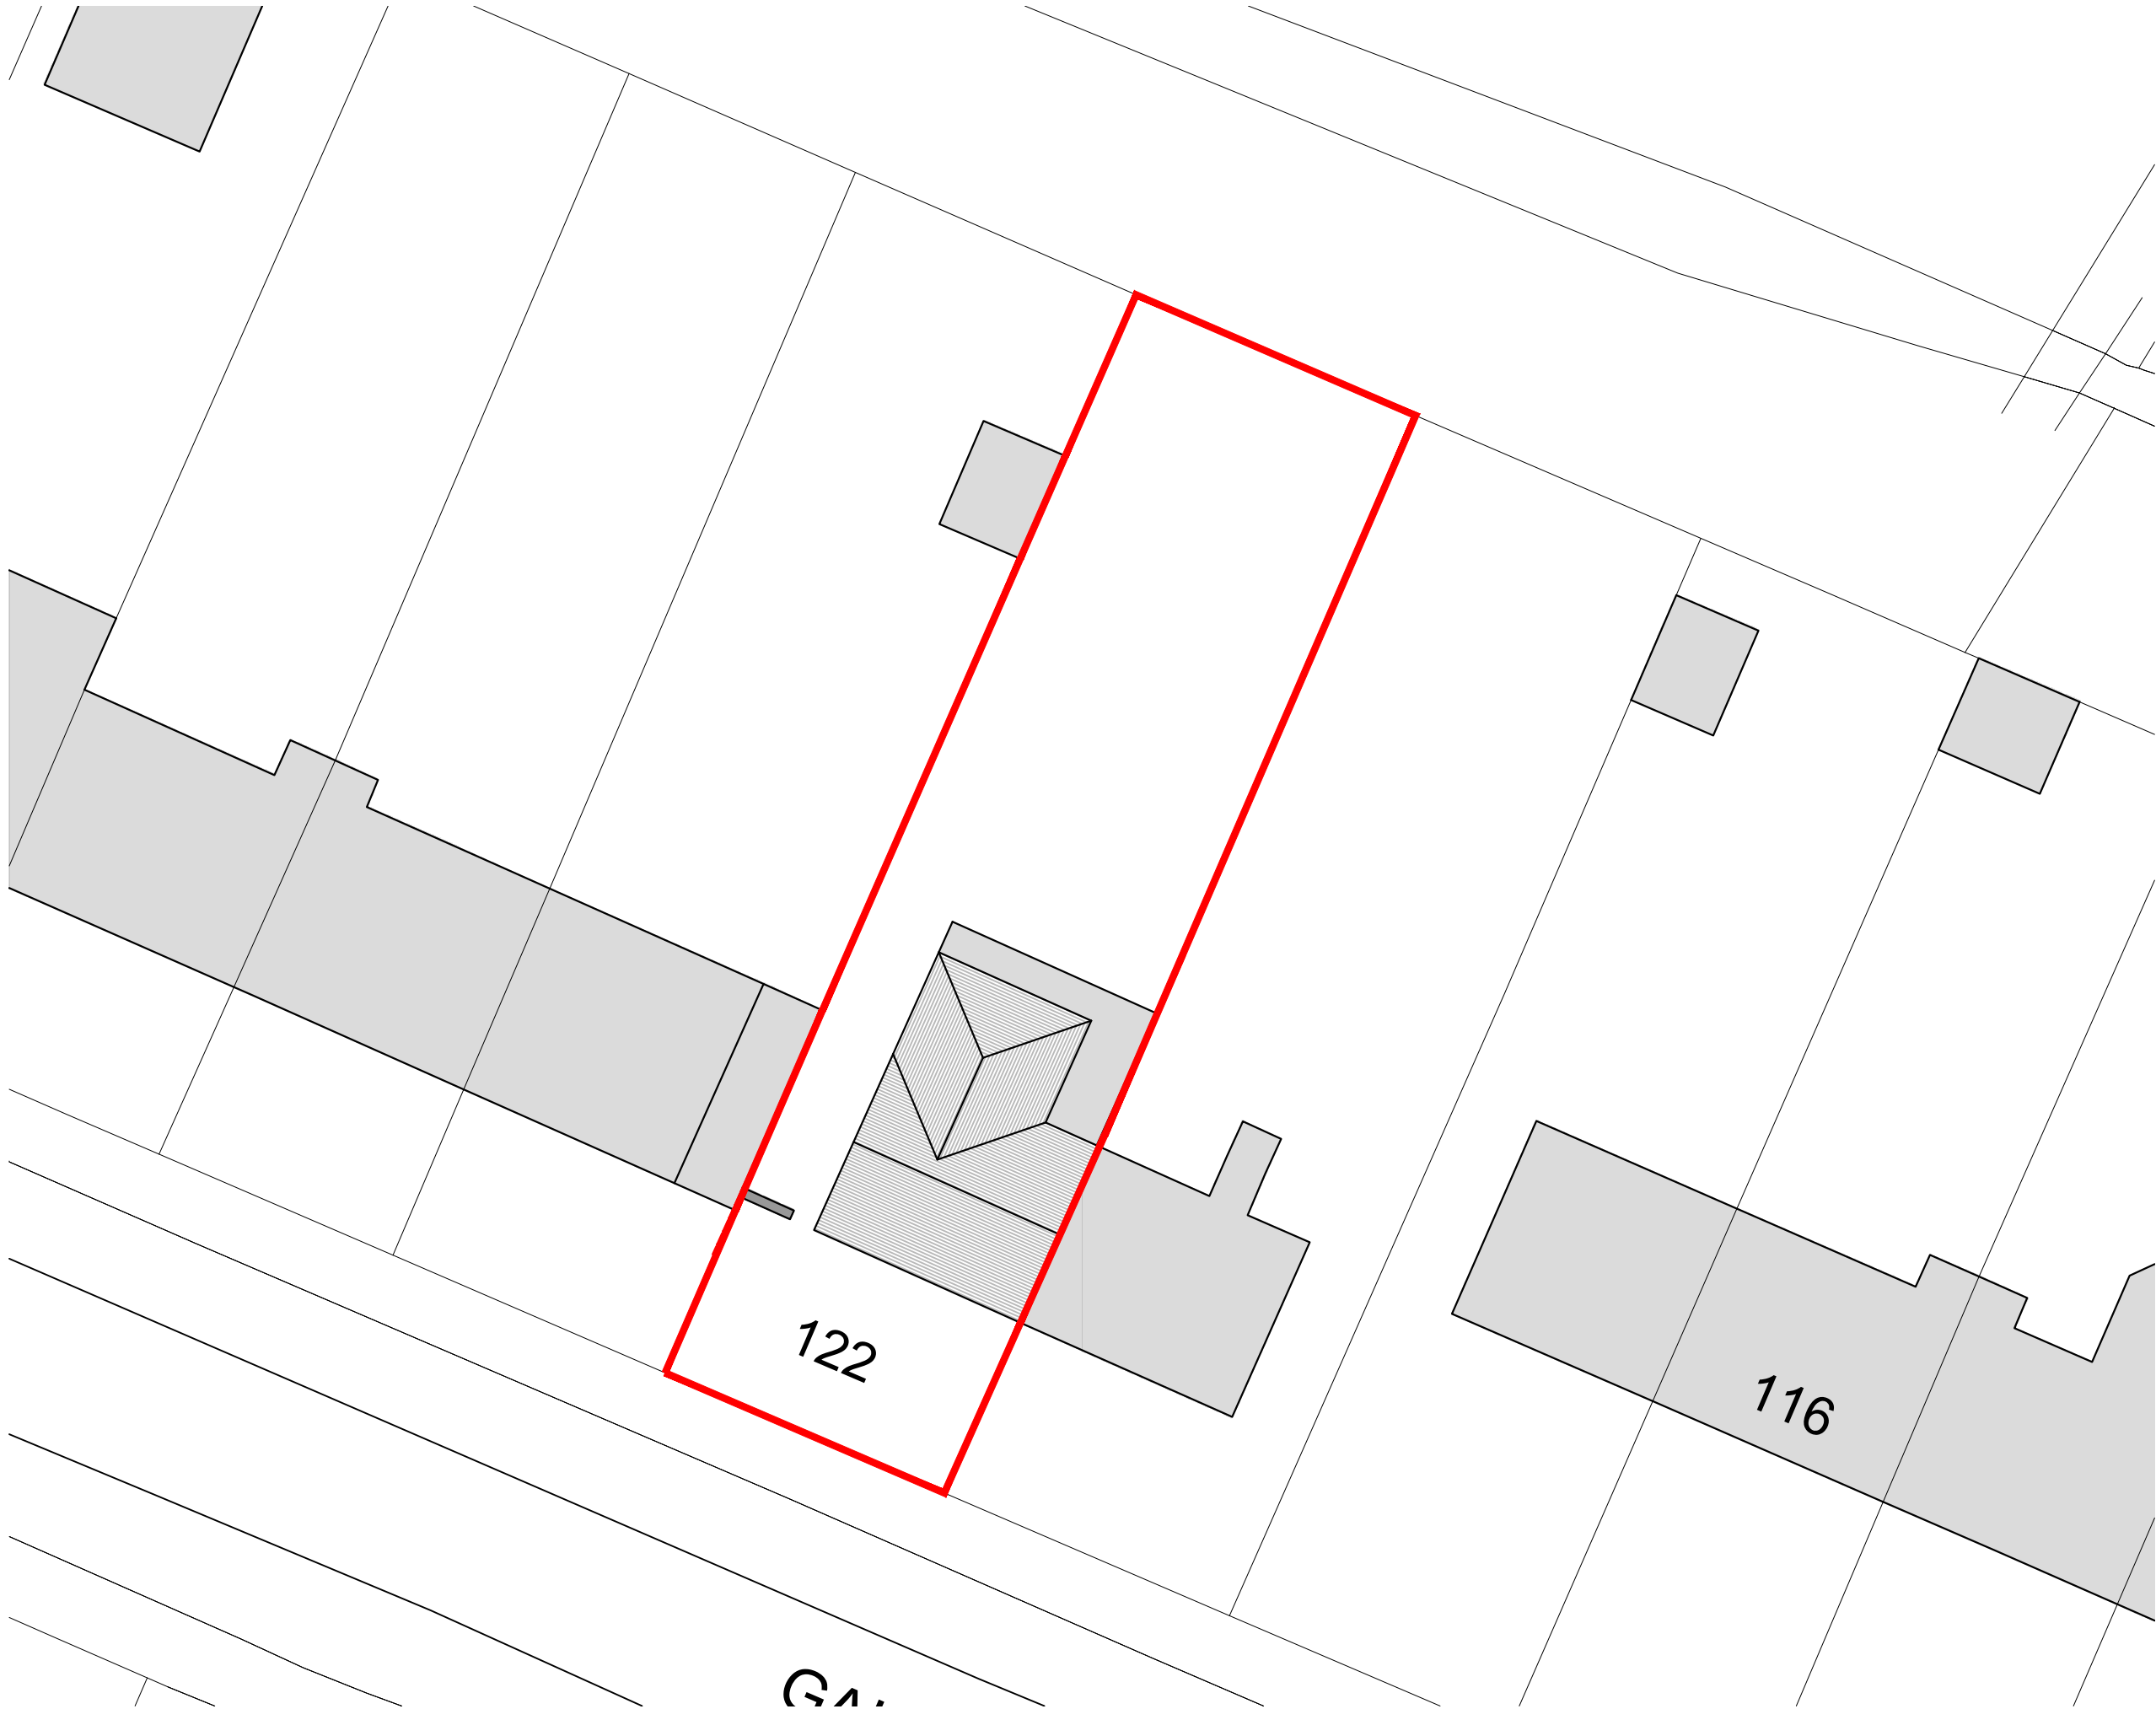

FOR APPROVAL

Location
122 GAUNTS WAY
LETCHWORTH

Title
BLOCK PLAN

Scale 1:200 @ A3	Drawn SB	Checked HE	Date JUL 24
Drawing Number 1929_YPUK_P002	Revision P1		



YOURPLANS
Planning design specialists