


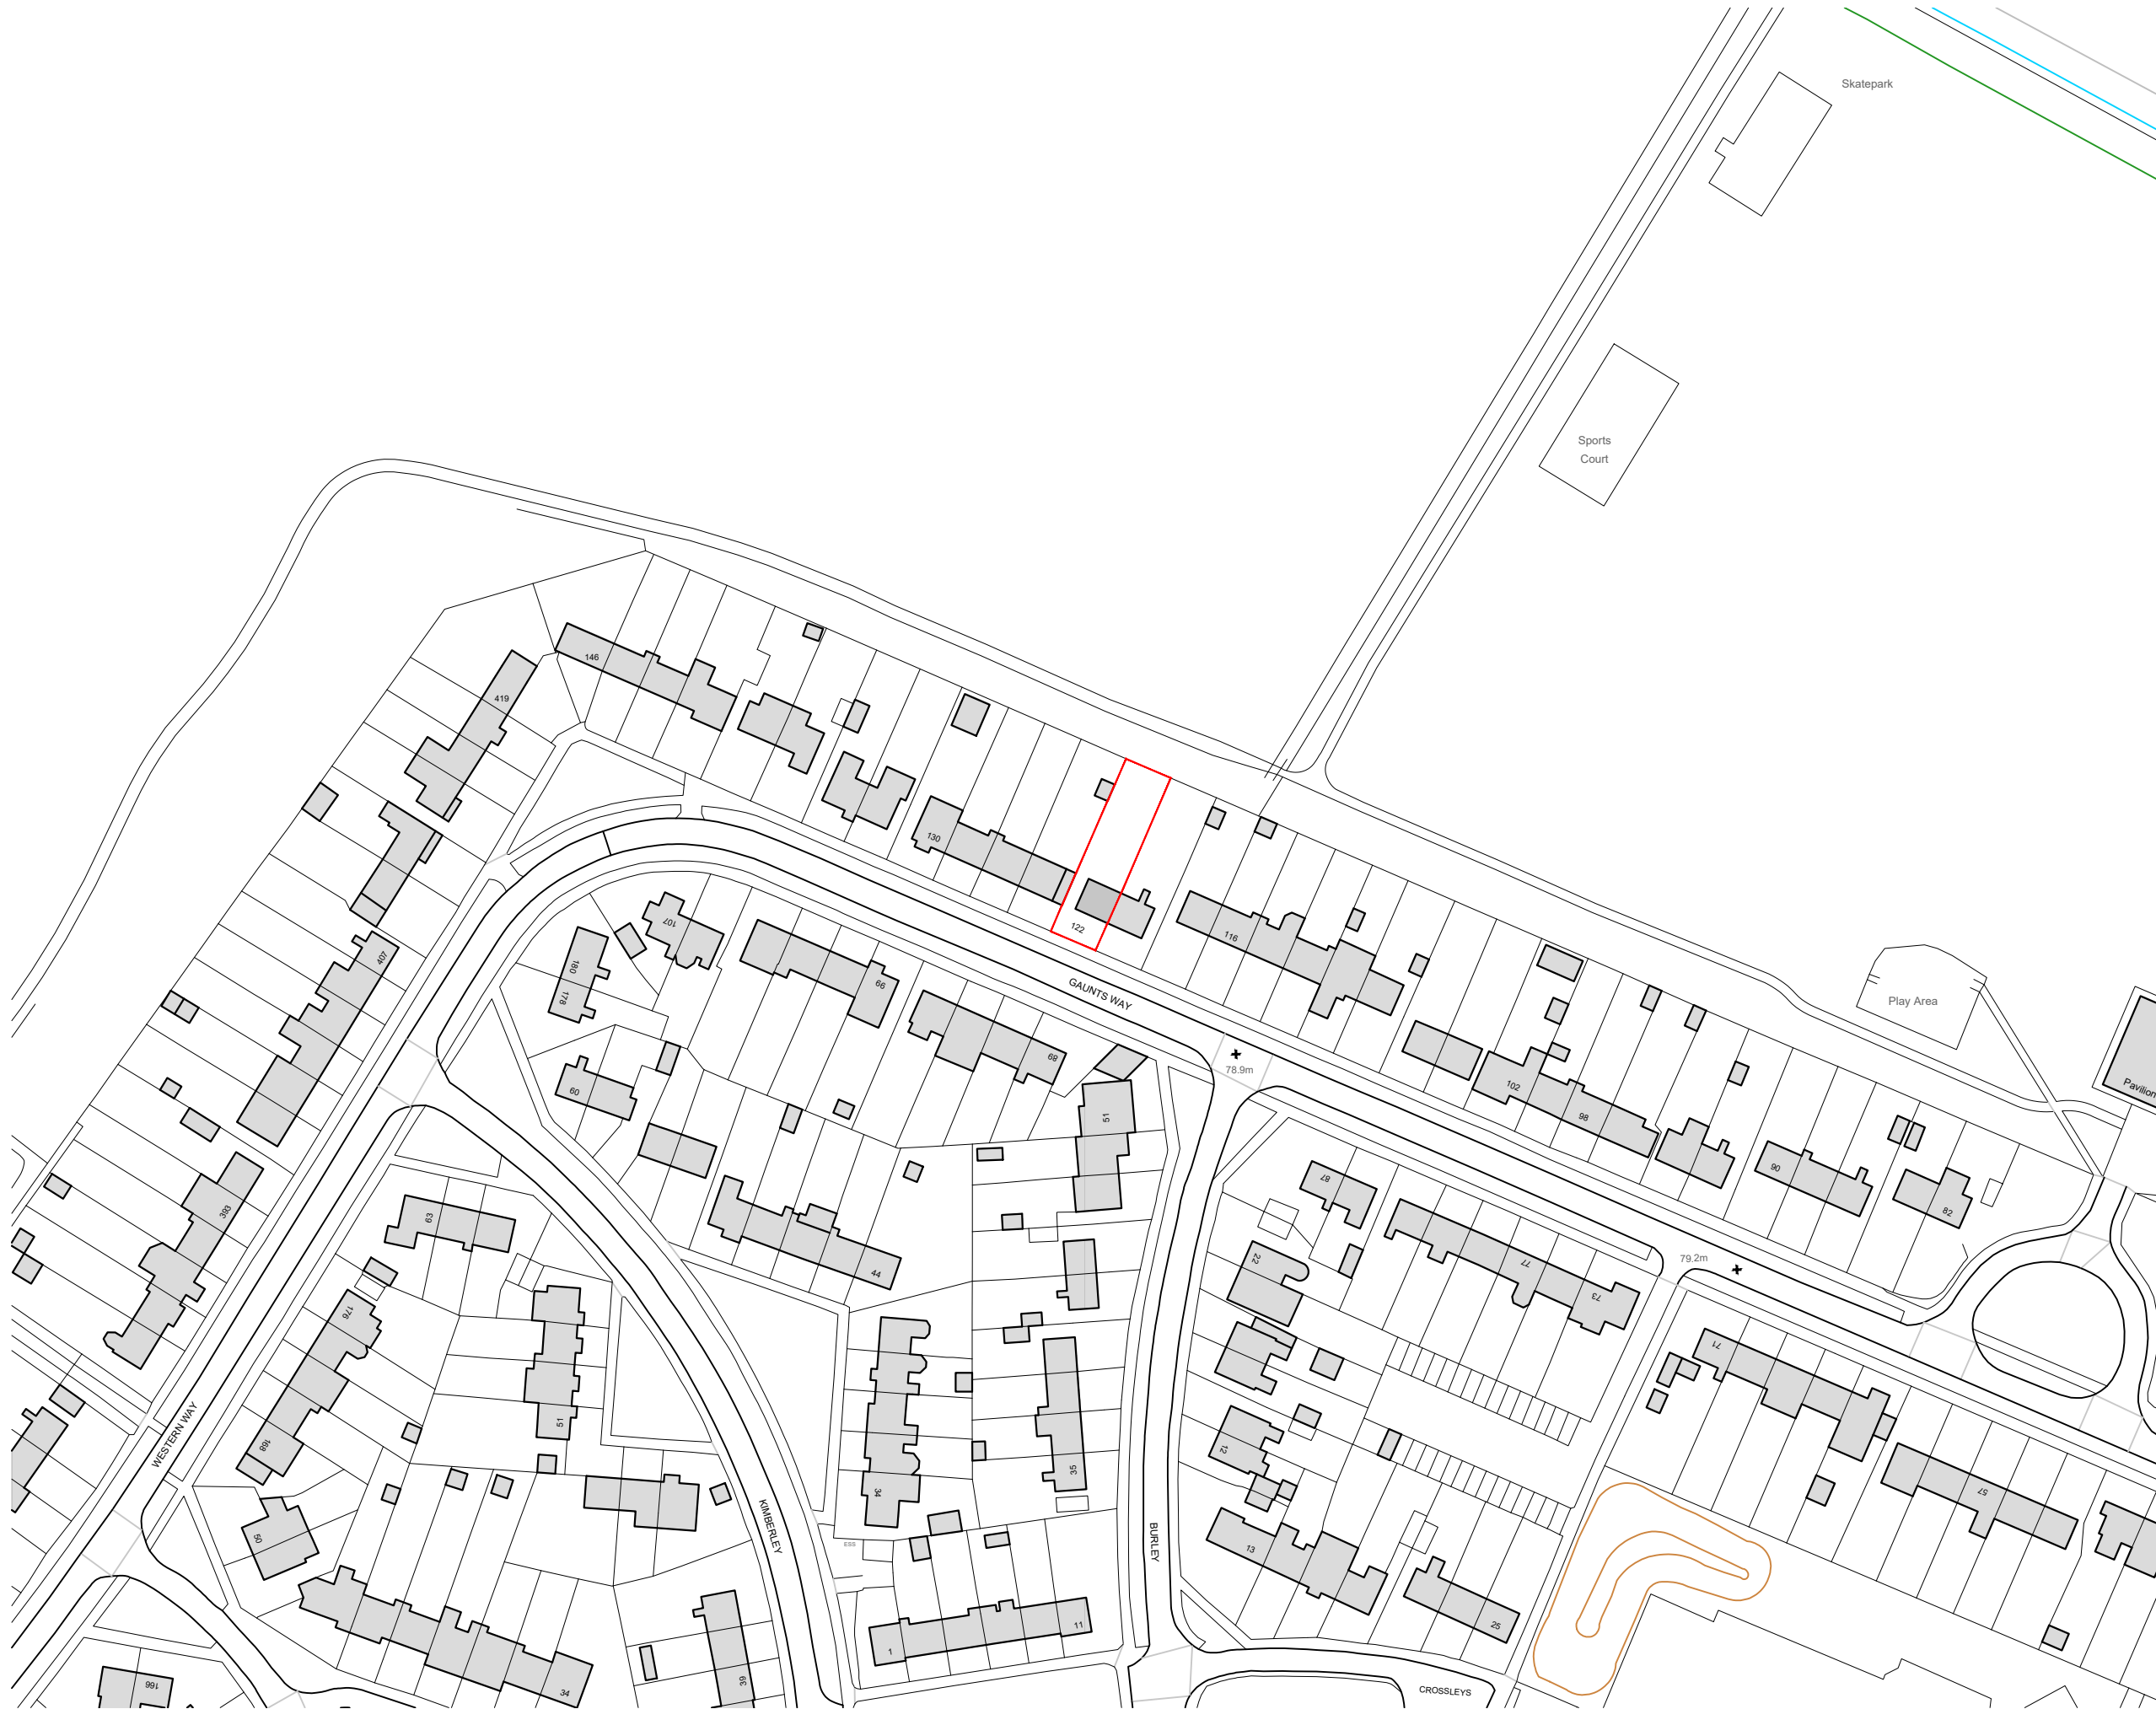

FOR APPROVAL

Location
**122 GAUNTS WAY
LETCWORTH**

Title
SITE LOCATION PLAN

Scale 1:1250 @ A3	Drawn SB	Checked HE	Date JUL 24
Drawing Number 1929_YPUK_P001			Revision P1

