

EXISTING FRONT (SOUTH EAST) ELEVATION 1:100

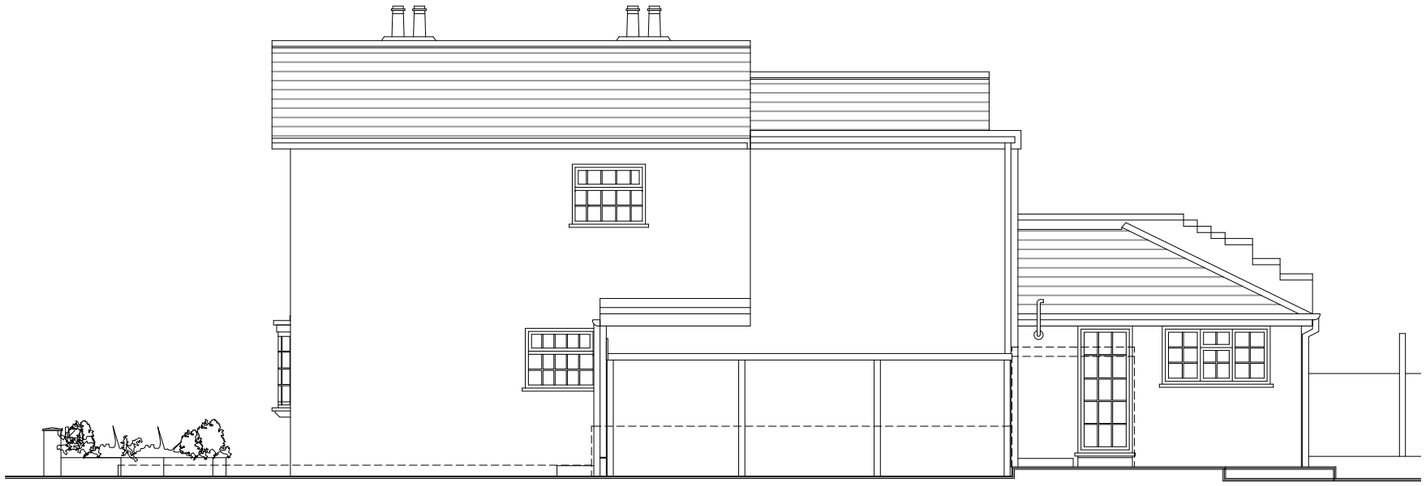

EXISTING SIDE (NORTH EAST) ELEVATION 1:100

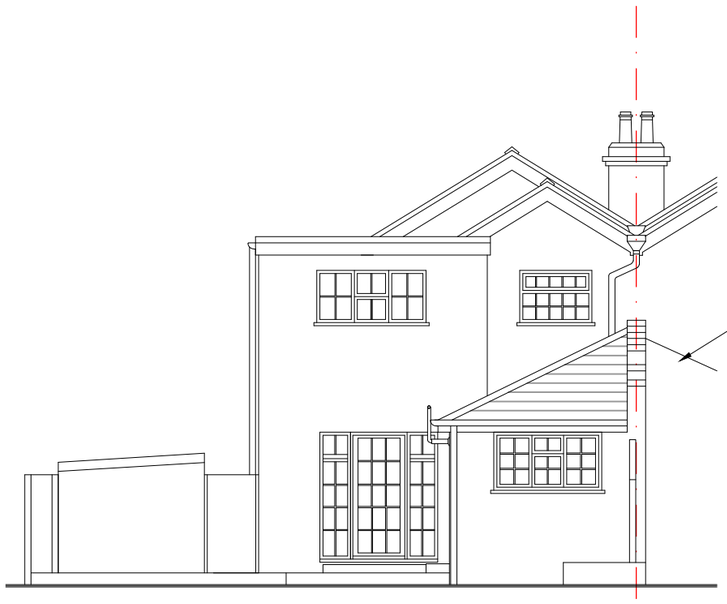

EXISTING REAR (NORTH WEST) ELEVATION 1:100



SCALE 1:100

GENERAL NOTES:
This scheme is subject to Town Planning and the plans shall not be acted upon until they have been approved in accordance with the Building Regulations.
All dimensions and levels given, whether figured or scaled, are to be physically checked on site by the contractor prior to commencement of work and the contractor will take responsibility for the same.
All design and construction is to be in accordance with the Construction, Design and Management Regulations 2015.
This plan is copyright and is not to be produced or used for construction purposes without permission. It is only for use as a Planning and Building Control document.
Prior to commencement of works, the contractor must ensure that all necessary notices under The Party Wall etc Act 1996 have been given and that all formal procedures required under the act have been fulfilled.

PLEASE NOTE:
1. ALL DIMENSIONS AND SITE BOUNDARIES ARE TO BE CHECKED ON SITE AS NECCESSARY.
2. ALL PROPOSALS ARE SUBJECT TO STRUCTURAL ENGINEERS DESIGN.

EXISTING MATERIALS:

WALLS - BRICKWORK
WINDOWS & DOORS - WHITE UPVC
ROOF - SLATE TILES
FASCIA - WHITE PAINTED TIMBER
RAINWATER GOODS - LIGHT GREY UPVC

Revision	
A	Outline of neighbours rear extension indicated. PS 23.01.18

Project
Proposed Rear and Side Extensions at
32 Victoria Crescent,
Royston,
Herts. SG8 7AX

Title
Existing Elevations

Scale	1:100@A3	Date	05/17
Drawing Number	8199-P02A	Drawn	PS

All work to be in accordance with the Building Regulations and relevant guides of practice.
The contractor is to check all dimensions on site. Any discrepancies are to be notified immediately.
This drawing is copyright.

Hertfordshire Architects Ltd
13 Cubitts Close
Welwyn
Hertfordshire
AL6 0DZ

Tel: 07789 561866
www.architects-hertfordshire.co.uk