



South Facing Elevation

A
02

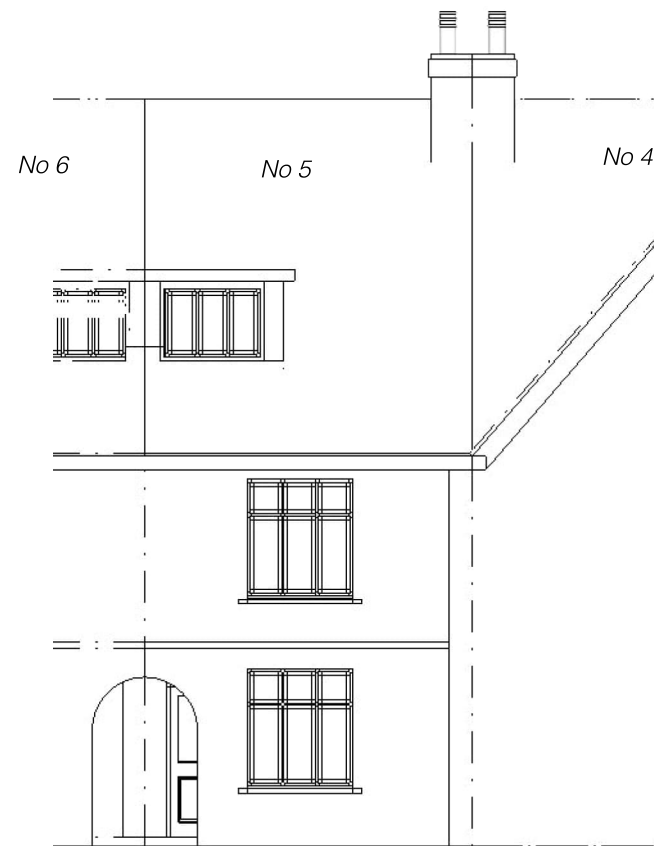


West Facing Elevation

B
02

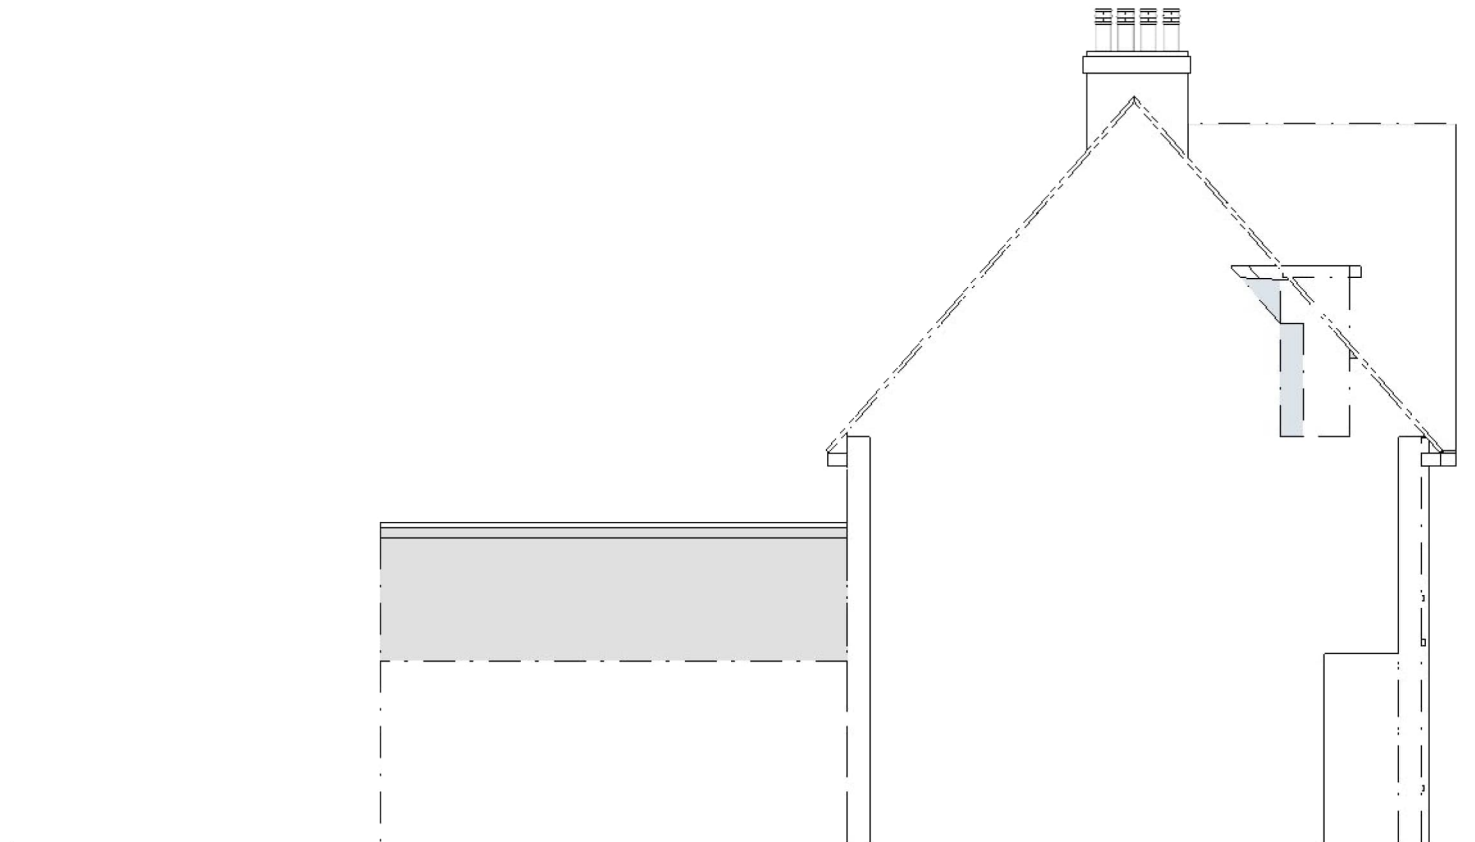


North Facing Elevation

C
02

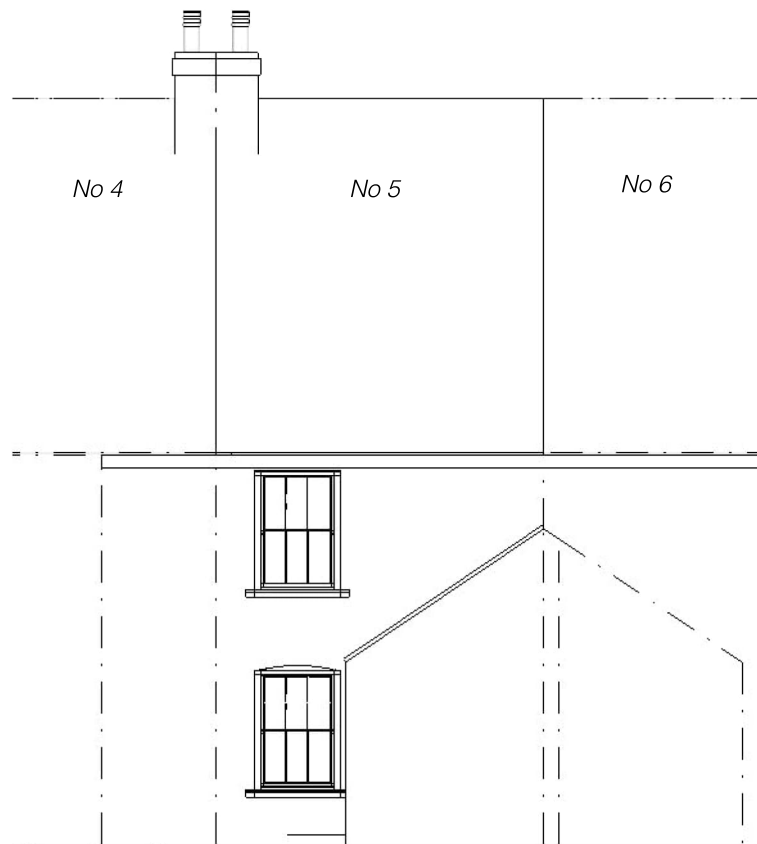


North Facing Sectional Elevation

D
02

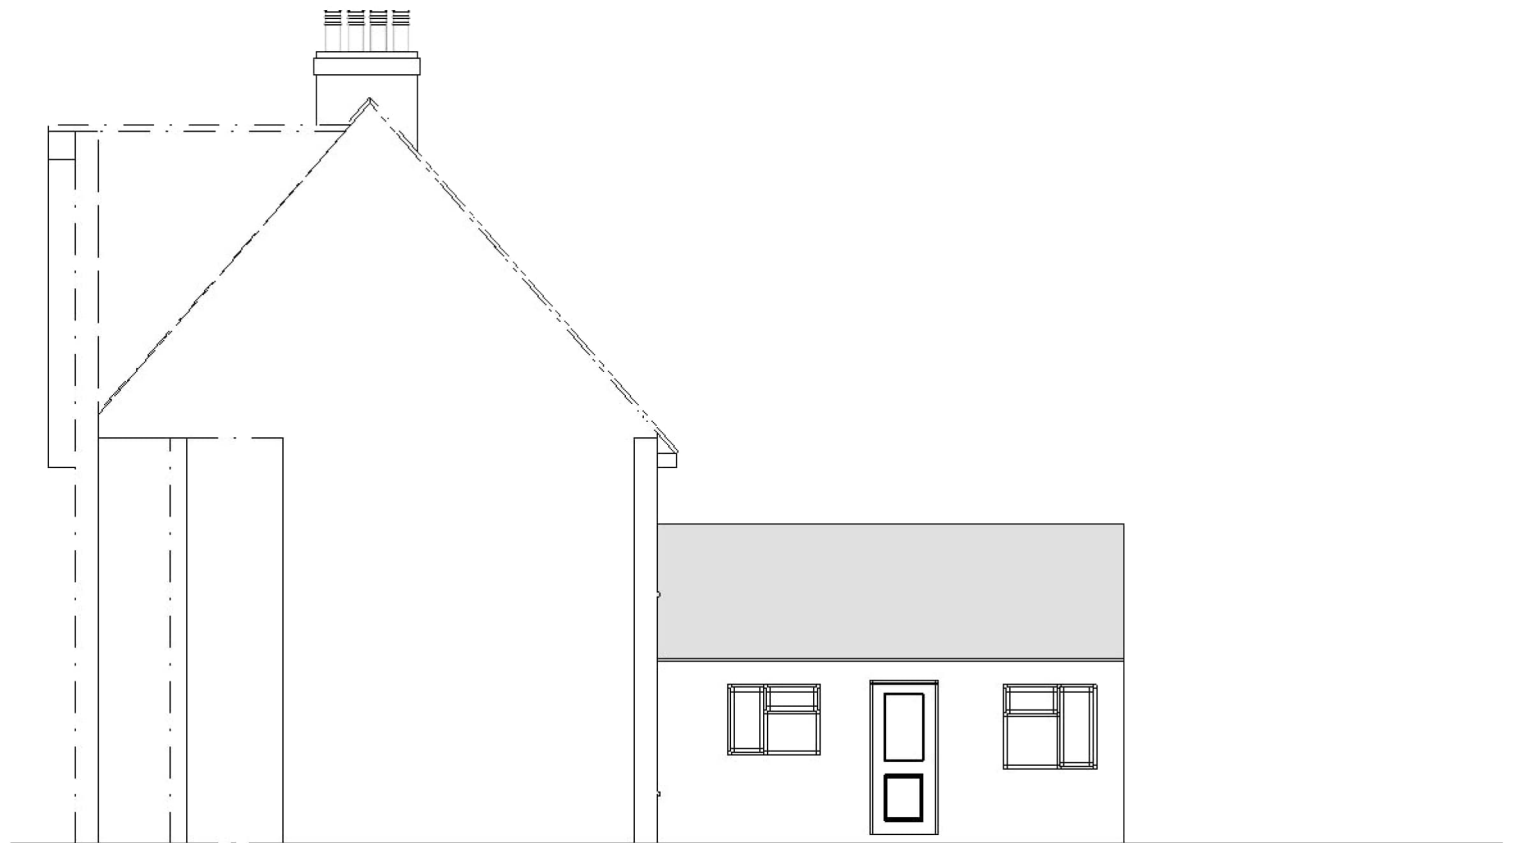

Scale 1:100 @ A3

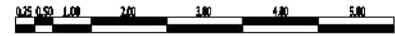

Existing Elevations



Proposed extension at 5 Upper Green, Ickleford, SG5 3YG

13 St Brides Close, Milton Keynes
Bucks MK6 3EY

Tel: 01908 887572 Mob: 07778353203
email: chrispiggott@approdes.co.uk

REVISIONS

	MM/DD/YY	REMARKS
1	___/___/___	...
2	___/___/___	...
3	___/___/___	...
4	___/___/___	...
5	___/___/___	...

02
24042024
QR1c