


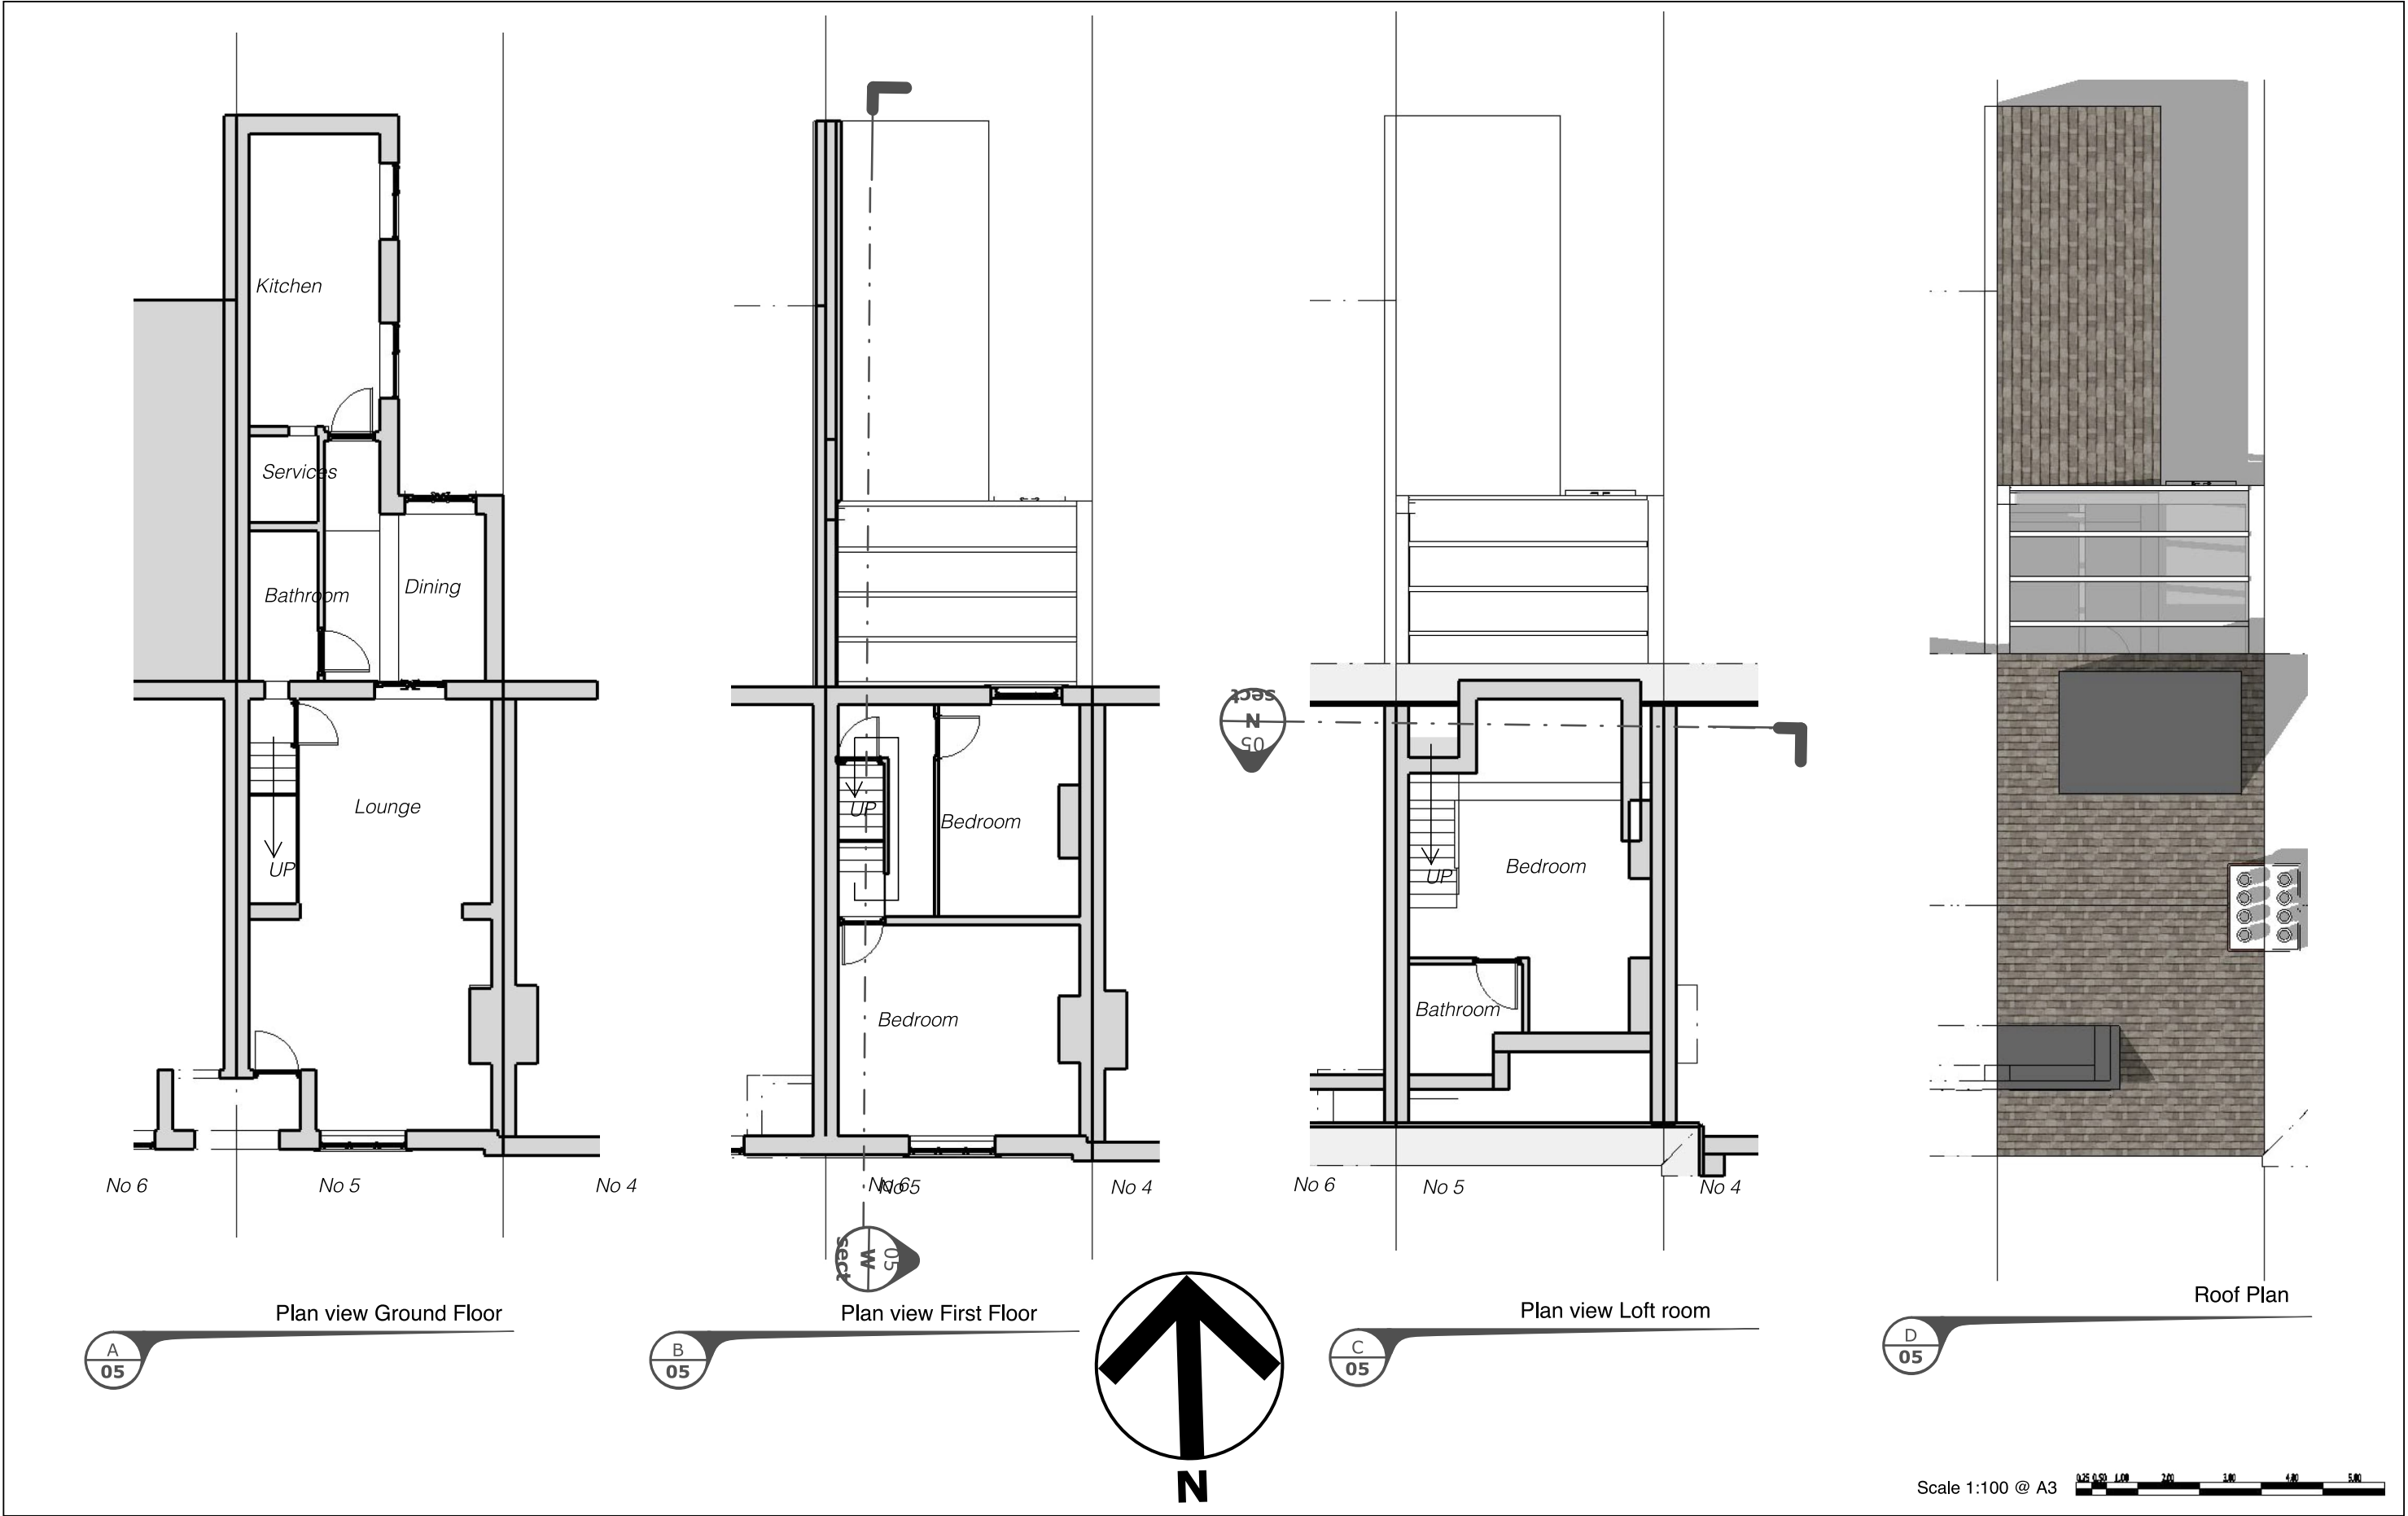

Proposed Plans		13 St Brides Close, Milton Keynes Bucks MK6 3EY	REVISIONS		05	
			MM/DD/YY	REMARKS		
		Tel: 01908 887572 Mob: 07778353203 email: chrispiggott@aprades.co.uk	1	--/--/--	...	24042024 QR1c
		Proposed extension at 5 Upper Green, Ickleford, SG5 3YG	2	--/--/--	...	
			3	--/--/--	...	
			4	--/--/--	...	
			5	--/--/--	...	